



PLOT HANDINGS:
PLOTS 1020 to 1027 - AS

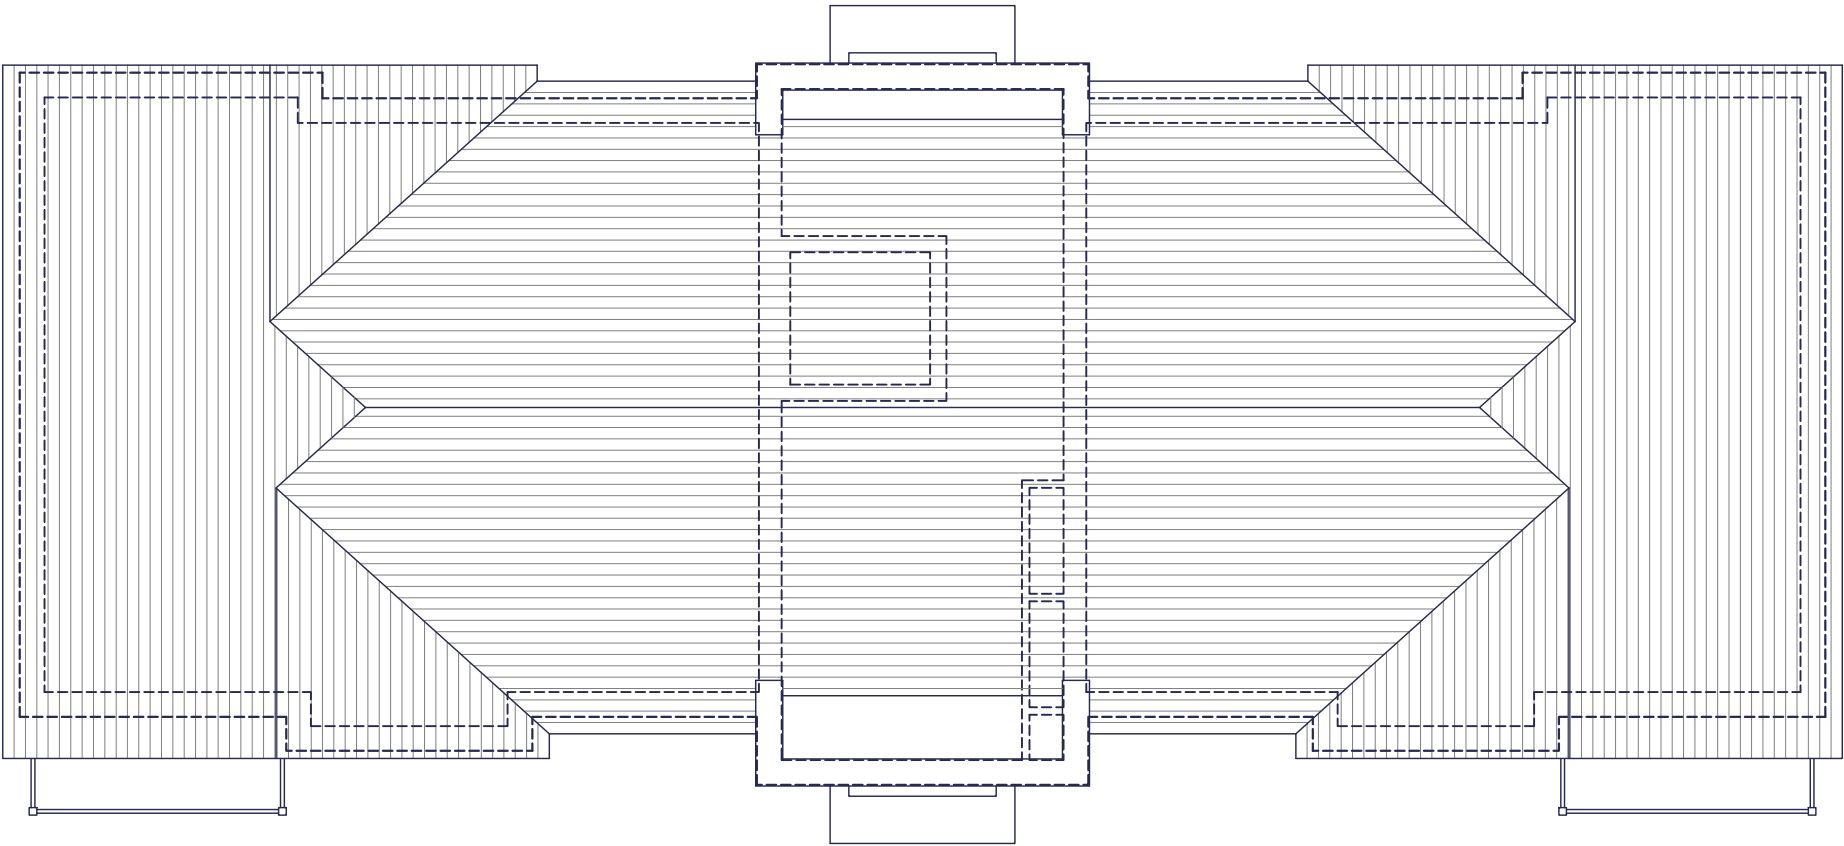

ROOF PLAN

 

C	15.05.25	Block amended to suit Planner's comments.	MCN	DGP
B	16.04.25	Balconies and roof form amended.	MCN	DGP
A	08.01.25	Flat block amended to suit revised layout.	MCN	DGP
Rev.	Date	Description	Drawn	Checked

Client		Scale	1:100 @ A3	Drawn	MCN	Checked	DGP
Project	South Wokingham R10	Date	Oct 2024	File	P1914 Flat Blocks		
Drawing Title	R10 - Block 3 - Style 3 Roof Plan	Drg.No.	P1914.BLK3.105	Rev.	C		
				Drawing Status	PLANNING		

AAP Architecture Ltd
Unit A, Monument Business Centre, Monument Way East, Woking, Surrey GU21 5LG
T 01483 727345 E projects@aap-arc.co.uk W aap-arc.co.uk

Under the Intellectual Property Act 2014, this drawing is the copyright of AAP Architecture Ltd.