



PLOT HANDINGS:
PLOTS 1075 to 1083 - AS

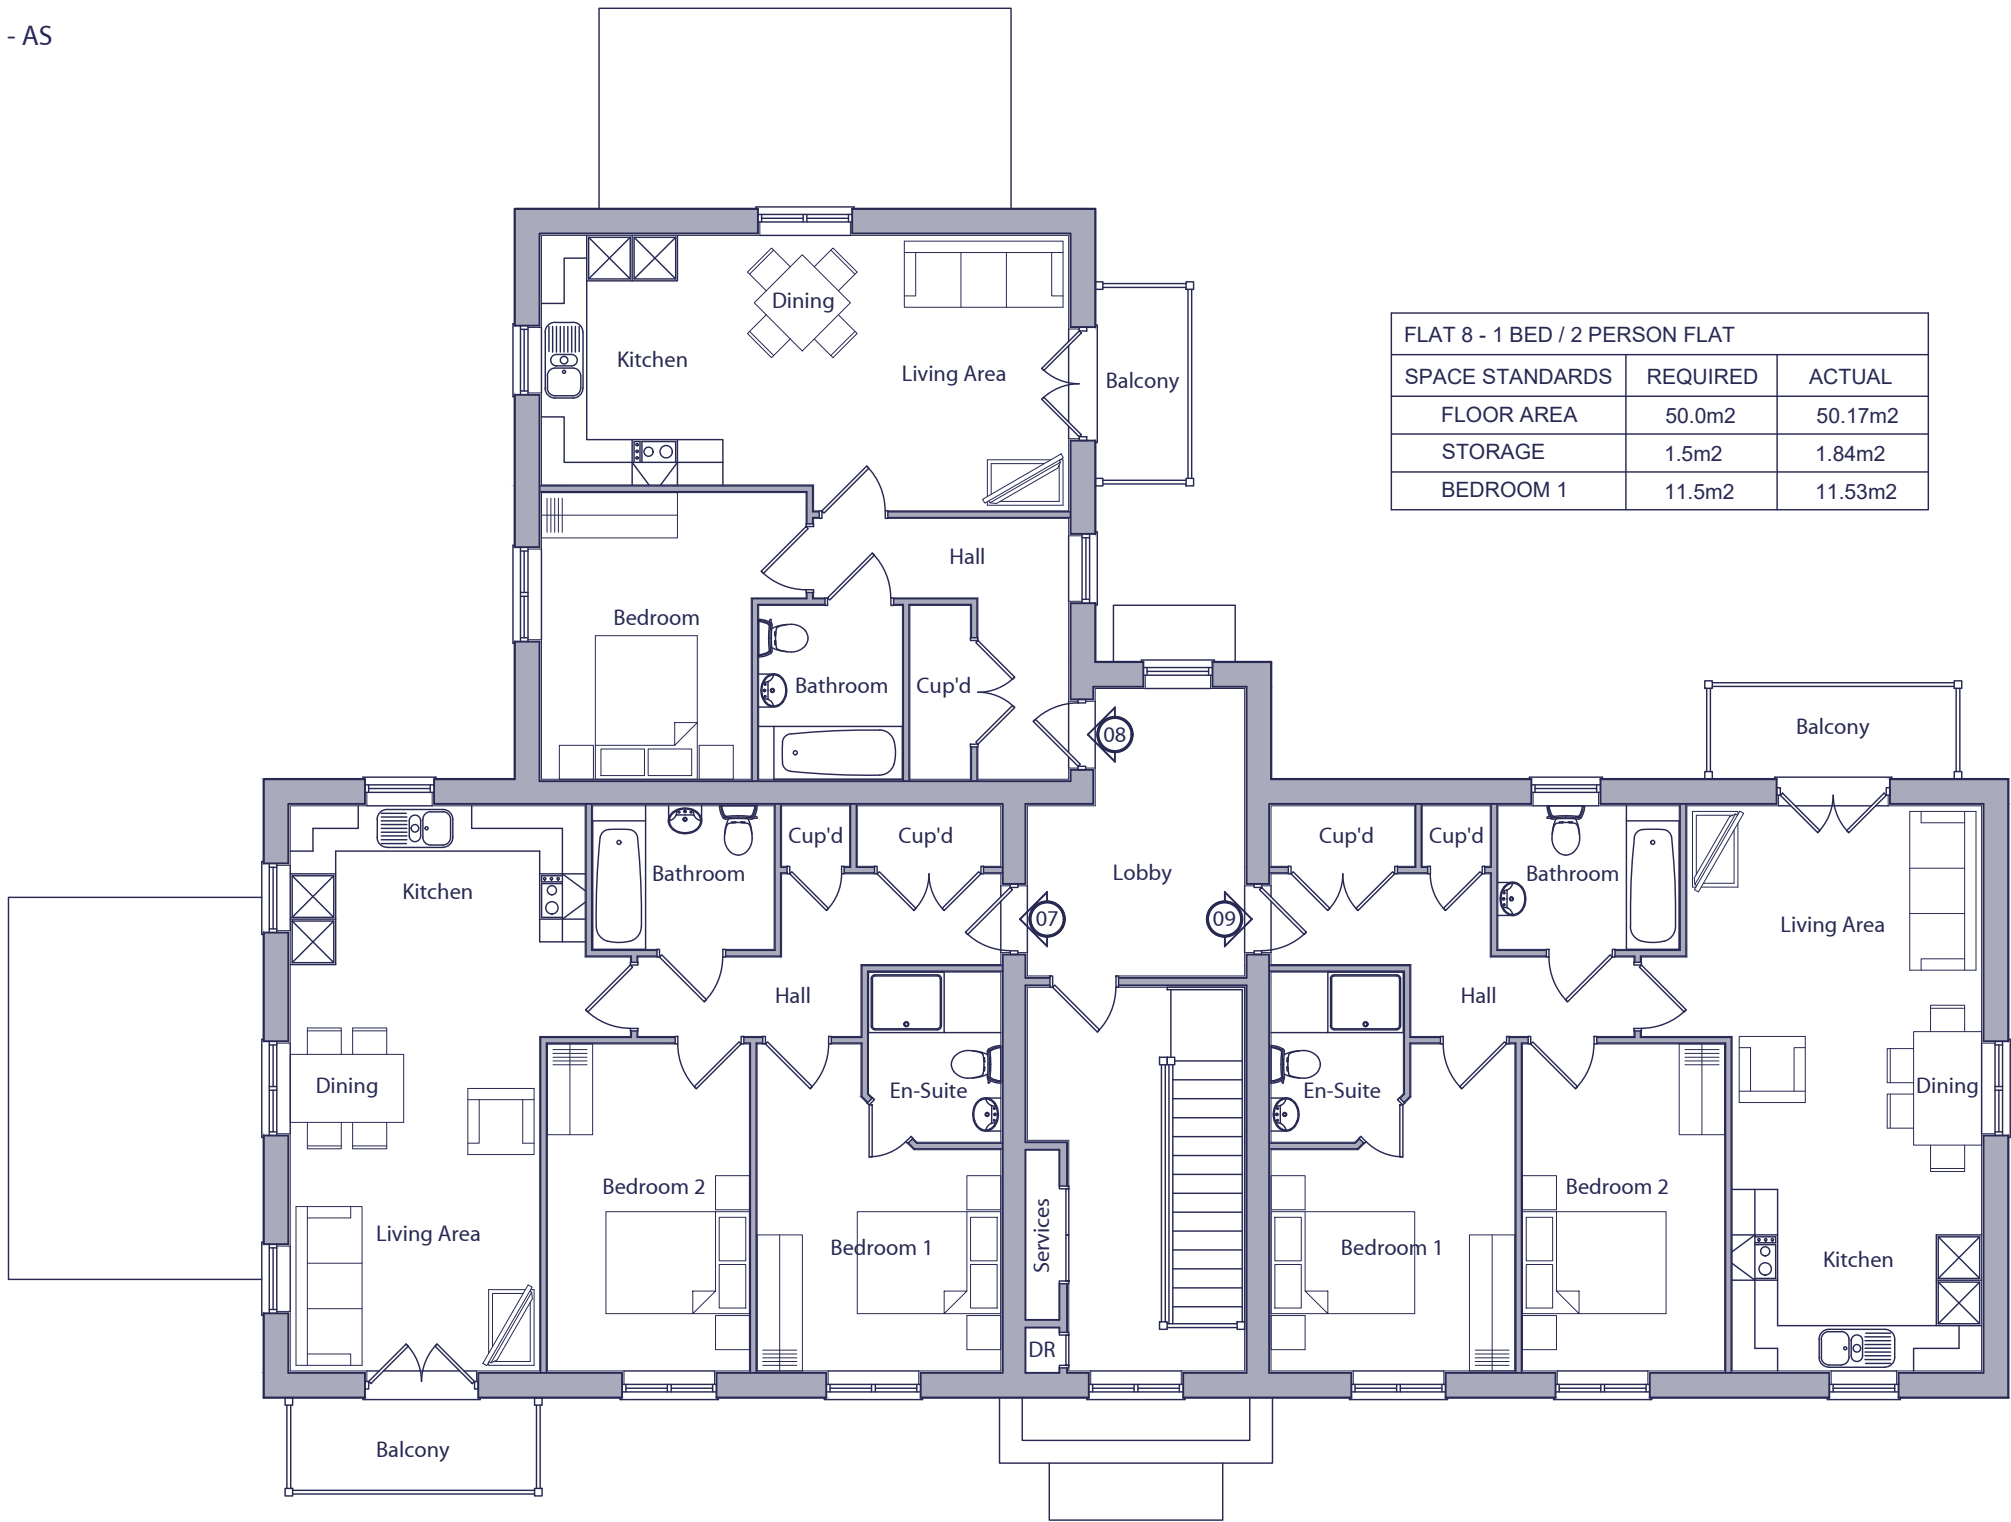

SECOND FLOOR PLAN

 

FLAT 7 - 2 BED / 4 PERSON FLAT		
SPACE STANDARDS	REQUIRED	ACTUAL
FLOOR AREA	70.0m2	70.27m2
STORAGE	2.0m2	2.24m2
BEDROOM 1	11.5m2	11.60m2
BEDROOM 2	11.5m2	11.57m2

FLAT 8 - 1 BED / 2 PERSON FLAT		
SPACE STANDARDS	REQUIRED	ACTUAL
FLOOR AREA	50.0m2	50.17m2
STORAGE	1.5m2	1.84m2
BEDROOM 1	11.5m2	11.53m2

FLAT 9 - 2 BED / 4 PERSON FLAT		
SPACE STANDARDS	REQUIRED	ACTUAL
FLOOR AREA	70.0m2	70.27m2
STORAGE	2.0m2	2.24m2
BEDROOM 1	11.5m2	11.60m2
BEDROOM 2	11.5m2	11.57m2

B	16.04.25	Balconies added and amended. Window positions amended.	MCN	DGP
A	08.01.25	Flat block amended to suit revised layout.	MCN	DGP
Rev.	Date	Description	Drawn	Checked

Client	Scale	Drawn	Checked	aap architecture
Project	1:100 @ A3	MCN	DGP	
South Wokingham R10	Date	File		
Drawing Title	Oct 2024	P1914 Flat Blocks		
R10 - Block 5 - Style 1 Second Floor Plan	Drg.No.	Rev.	Drawing Status	
	P1914.BLK5.103	B	PLANNING	

AAP Architecture Ltd
Unit A, Monument Business Centre, Monument Way East, Woking, Surrey GU21 5LG
T 01483 727345 E projects@aap-arc.co.uk W aap-arc.co.uk

Under the Intellectual Property Act 2014, this drawing is the copyright of AAP Architecture Ltd.