



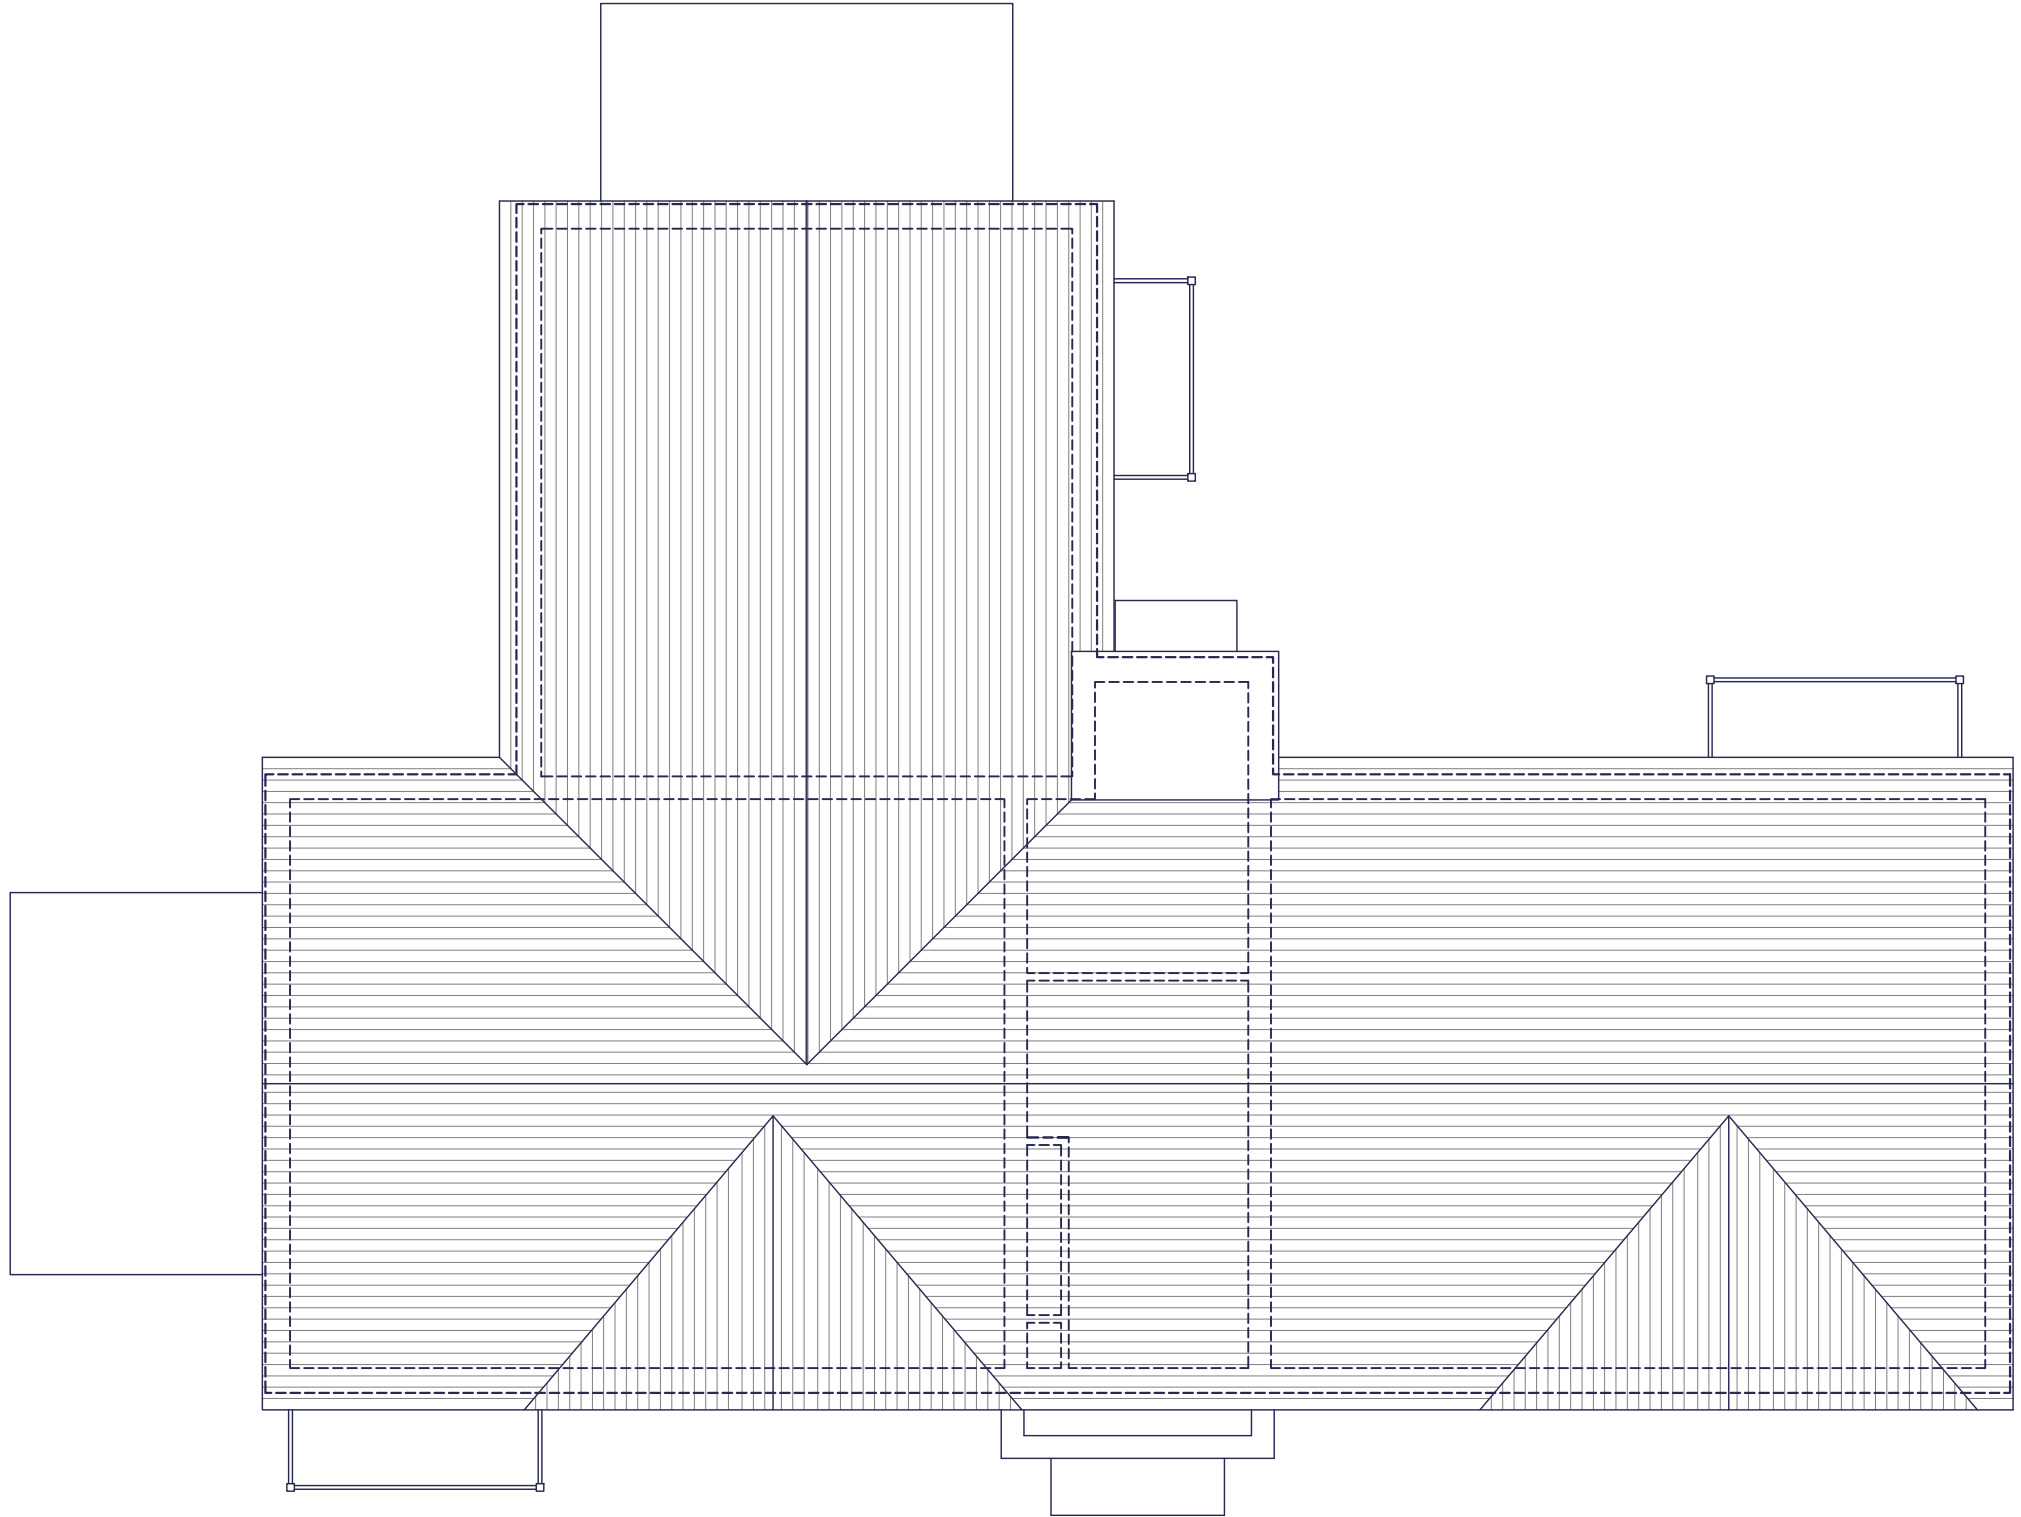

ROOF PLAN

 

PLOT HANDINGS:  
PLOTS 1075 to 1083 - AS

|      |          |                                                 |
|------|----------|-------------------------------------------------|
| C    | 16.04.25 | Balconies added and amended. Roof form amended. |
| B    | 02.04.25 | Roof plan amended.                              |
| A    | 08.01.25 | Flat block amended to suit revised layout.      |
| Rev. | Date     | Description                                     |

|       |         |
|-------|---------|
| MCN   | DGP     |
| MCN   | DGP     |
| MCN   | DGP     |
| Drawn | Checked |

|                                                       |                           |                           |                            |                                                                                       |
|-------------------------------------------------------|---------------------------|---------------------------|----------------------------|---------------------------------------------------------------------------------------|
| Client                                                | Scale<br>1:100 @ A3       | Drawn<br>MCN              | Checked<br>DGP             |  |
| Project<br>South Wokingham<br>R10                     | Date<br>Oct 2024          | File<br>P1914 Flat Blocks |                            |                                                                                       |
| Drawing Title<br>R10 - Block 5 - Style 1<br>Roof Plan | Drg.No.<br>P1914.BLK5.104 | Rev.<br>C                 | Drawing Status<br>PLANNING |                                                                                       |
|                                                       |                           |                           |                            |                                                                                       |