



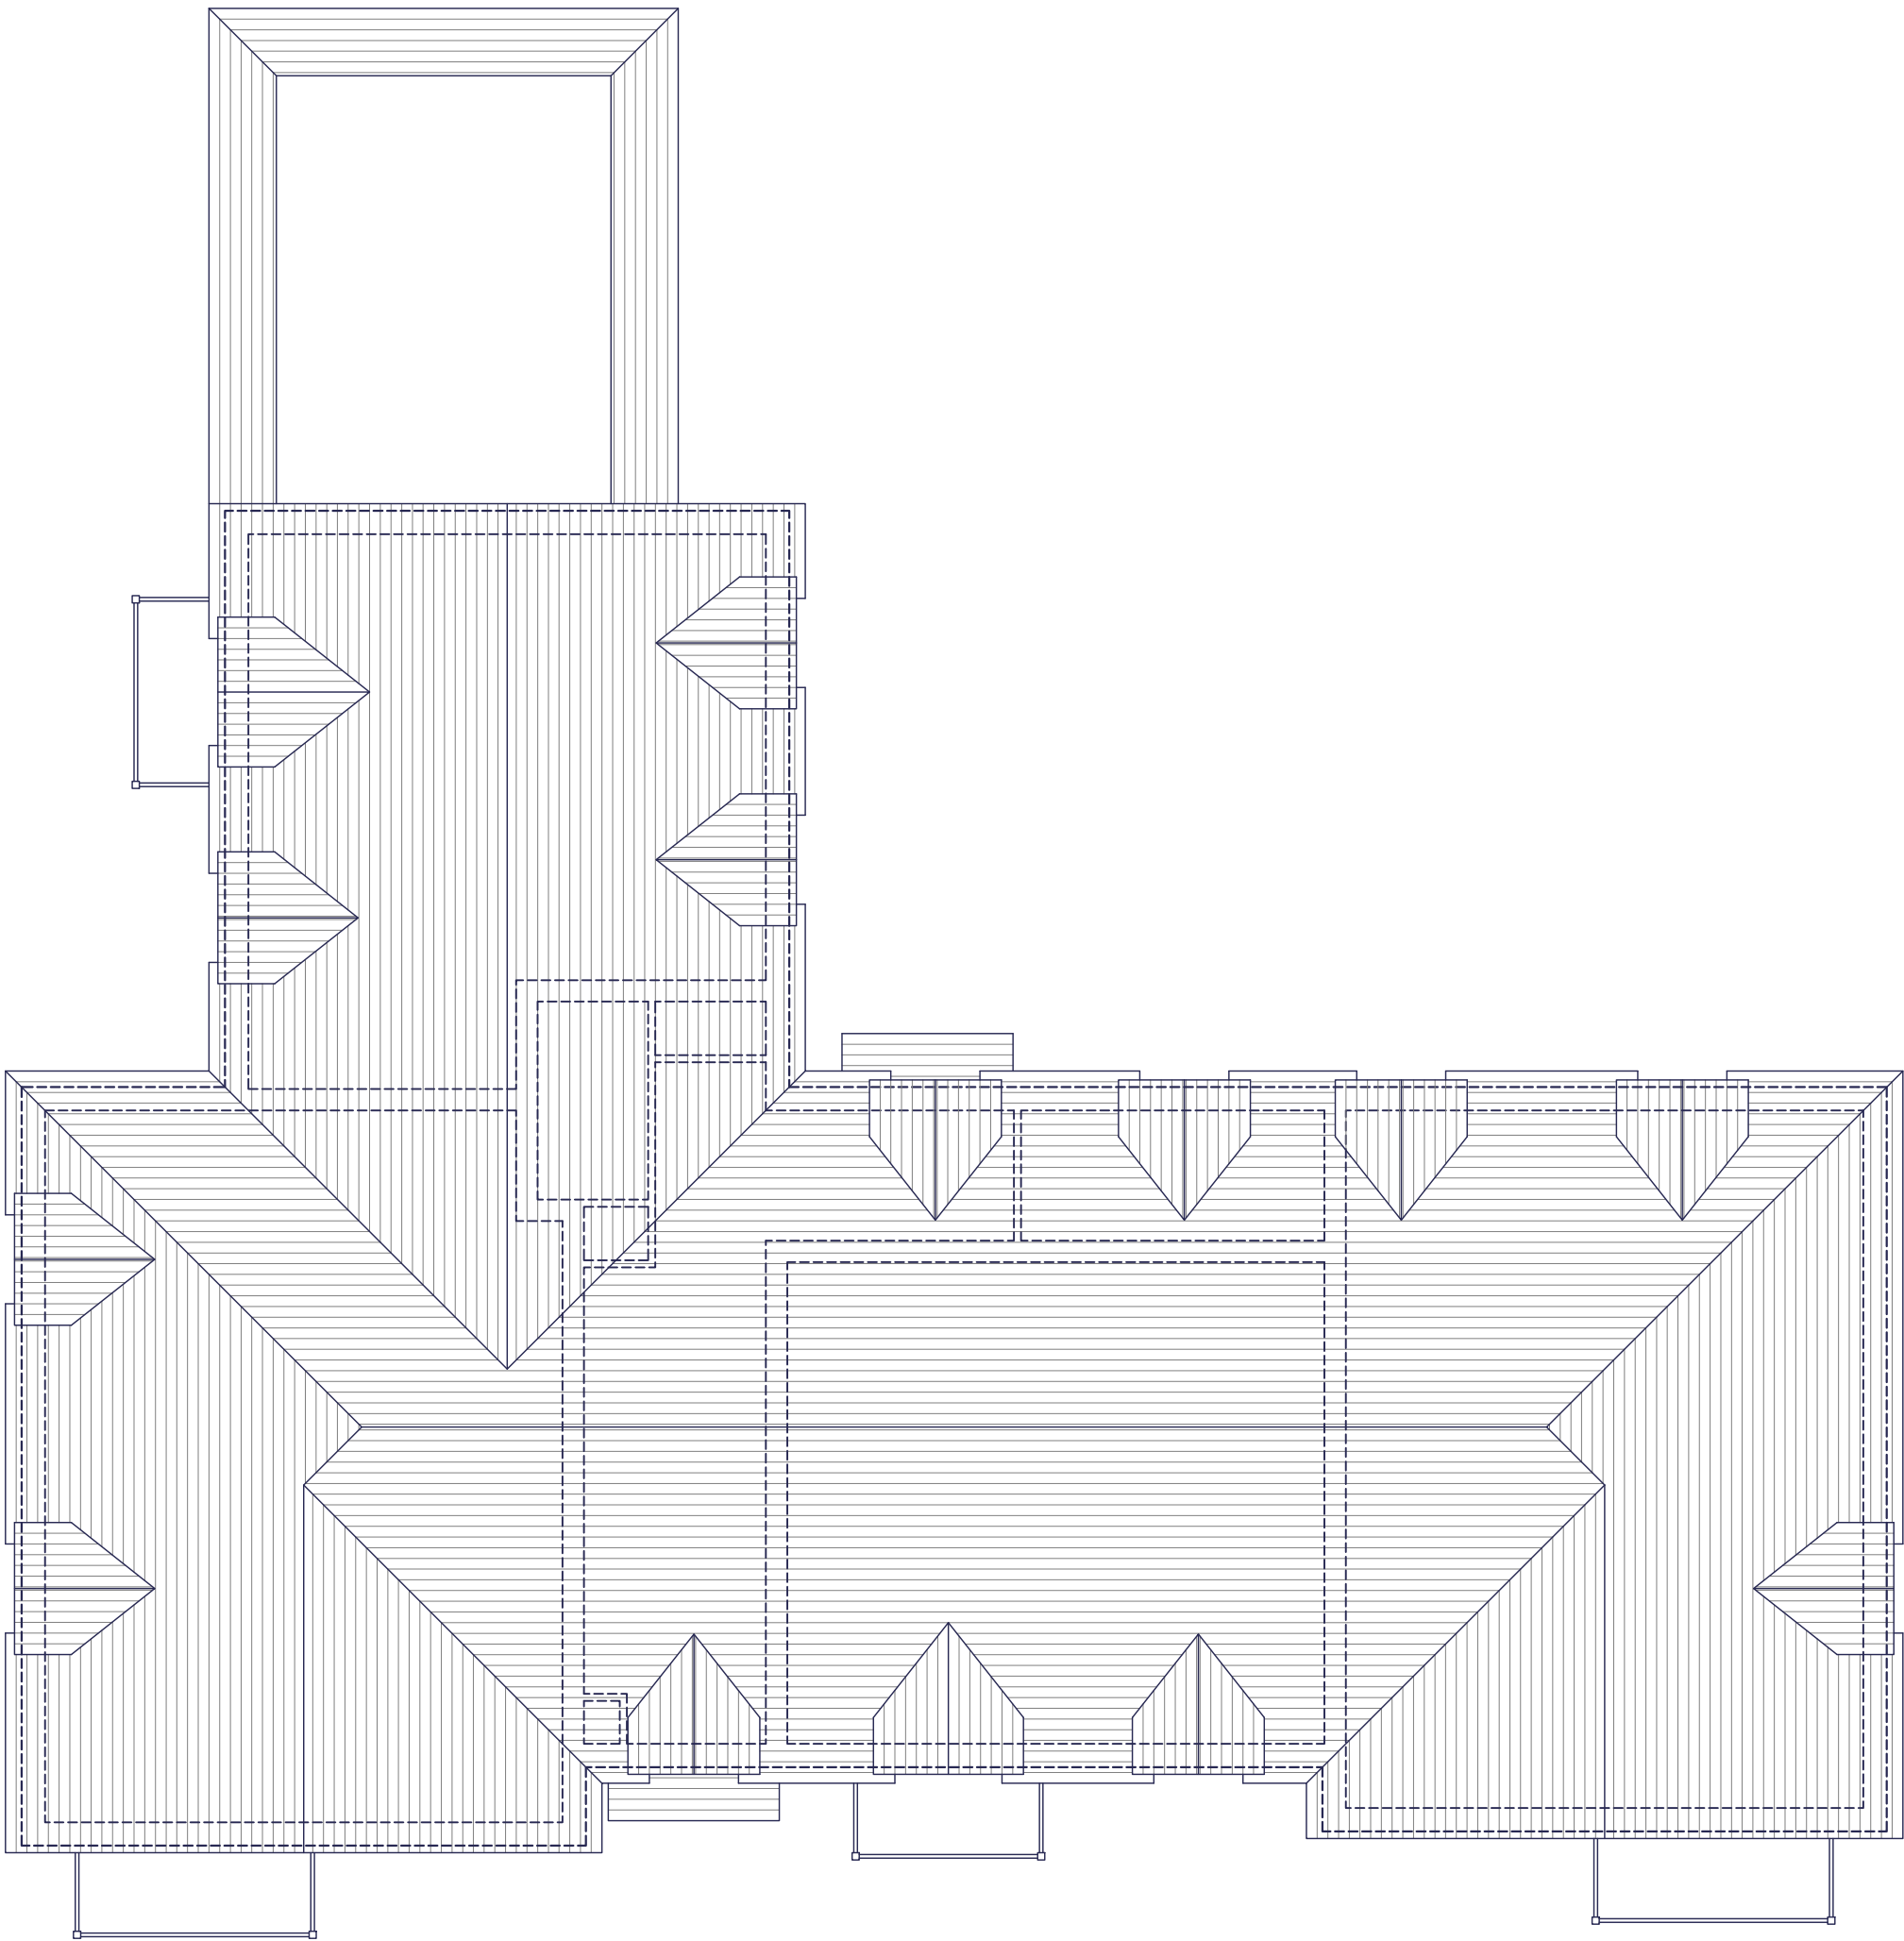

ROOF PLAN

 

|      |          |                                            |       |         |
|------|----------|--------------------------------------------|-------|---------|
| B    | 17.04.25 | Balconies added.                           | MCN   | DGP     |
| A    | 09.01.25 | Flat block amended to suit revised layout. | MCN   | DGP     |
| Rev. | Date     | Description                                | Drawn | Checked |

|               |                                                                                     |         |                |       |                   |                |          |                                                                                       |
|---------------|-------------------------------------------------------------------------------------|---------|----------------|-------|-------------------|----------------|----------|---------------------------------------------------------------------------------------|
| Client        |  | Scale   | 1:100 @ A3     | Drawn | MCN               | Checked        | DGP      |  |
| Project       | South Wokingham R10                                                                 | Date    | Oct 2024       | File  | P1914 Flat Blocks | Drawing Status | PLANNING |                                                                                       |
| Drawing Title | R10 - Block 6 - Style 4 Roof Plan                                                   | Drg.No. | P1914.BLK6.104 | Rev.  | B                 |                |          |                                                                                       |
|               |                                                                                     |         |                |       |                   |                |          |                                                                                       |