


PLOT HANDINGS:
PLOTS 1164 to 1175 - AS

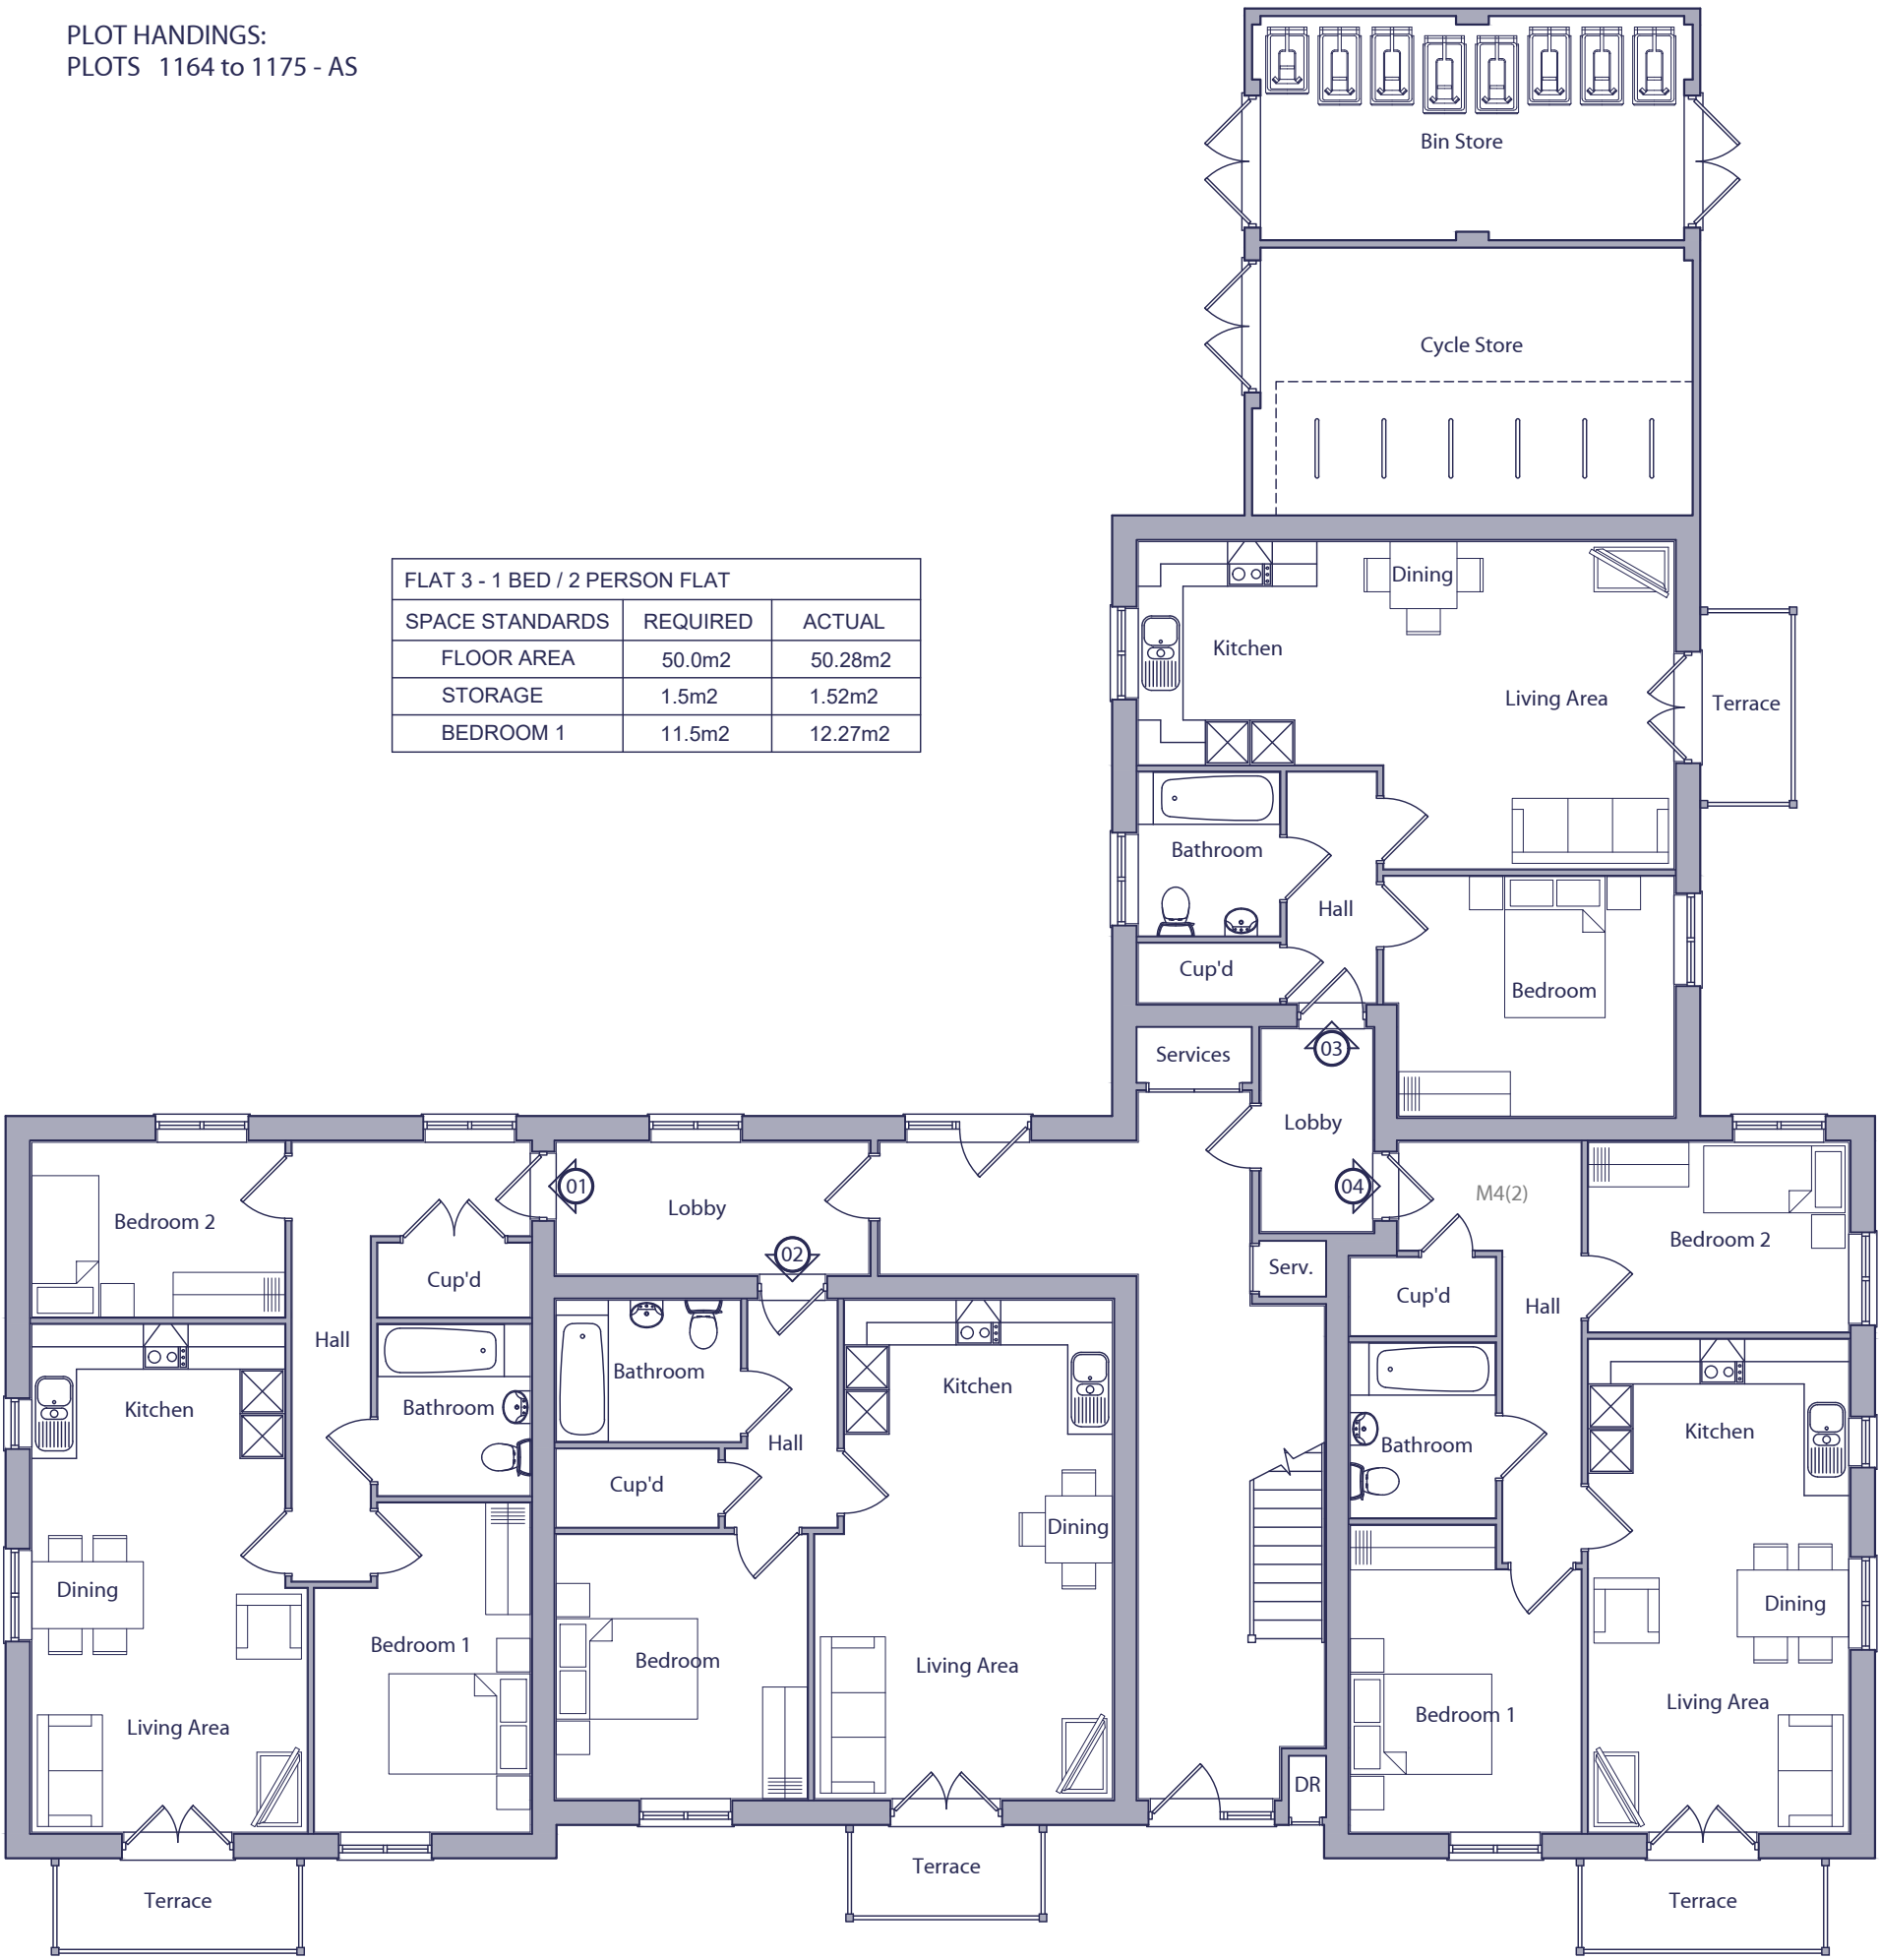

FLAT 3 - 1 BED / 2 PERSON FLAT		
SPACE STANDARDS	REQUIRED	ACTUAL
FLOOR AREA	50.0m2	50.28m2
STORAGE	1.5m2	1.52m2
BEDROOM 1	11.5m2	12.27m2


GROUND FLOOR PLAN

FLAT 1 - 2 BED / 3 PERSON FLAT		
SPACE STANDARDS	REQUIRED	ACTUAL
FLOOR AREA	61.0m2	62.14m2
STORAGE	2.0m2	2.04m2
BEDROOM 1	11.5m2	11.85m2
BEDROOM 2	7.5m2	7.99m2

FLAT 2 - 1 BED / 2 PERSON FLAT		
SPACE STANDARDS	REQUIRED	ACTUAL
FLOOR AREA	50.0m2	50.08m2
STORAGE	1.5m2	2.28m2
BEDROOM 1	11.5m2	11.98m2

FLAT 4 - 2 BED / 3 PERSON FLAT - M4(2)		
SPACE STANDARDS	REQUIRED	ACTUAL
FLOOR AREA	61.0m2	61.13m2
STORAGE	2.0m2	2.05m2
BEDROOM 1	11.5m2	12.10m2
BEDROOM 2	7.5m2	8.93m2

B	17.04.25	Terraces and french doors added. Window replaced in Flat 4 bedroom.	MCN	DGP
A	08.01.25	Flat block amended to suit revised layout.	MCN	DGP
Rev.	Date	Description	Drawn	Checked

 

Client	Scale 1:100 @ A3	Drawn MCN	Checked DGP	
Project South Wokingham R10	Date Oct 2024	File P1914 Flat Blocks		
Drawing Title R10 - Block 7 - Style 4 Ground Floor Plan	Drg.No. P1914.BLK7.101	Rev. B	Drawing Status PLANNING	
Unit A, Monument Business Centre, Monument Way East, Woking, Surrey GU21 5LG T 01483 727345 E projects@aap-arc.co.uk W aap-arc.co.uk				