


PLOT HANDINGS:
PLOTS 1164 to 1175 - AS

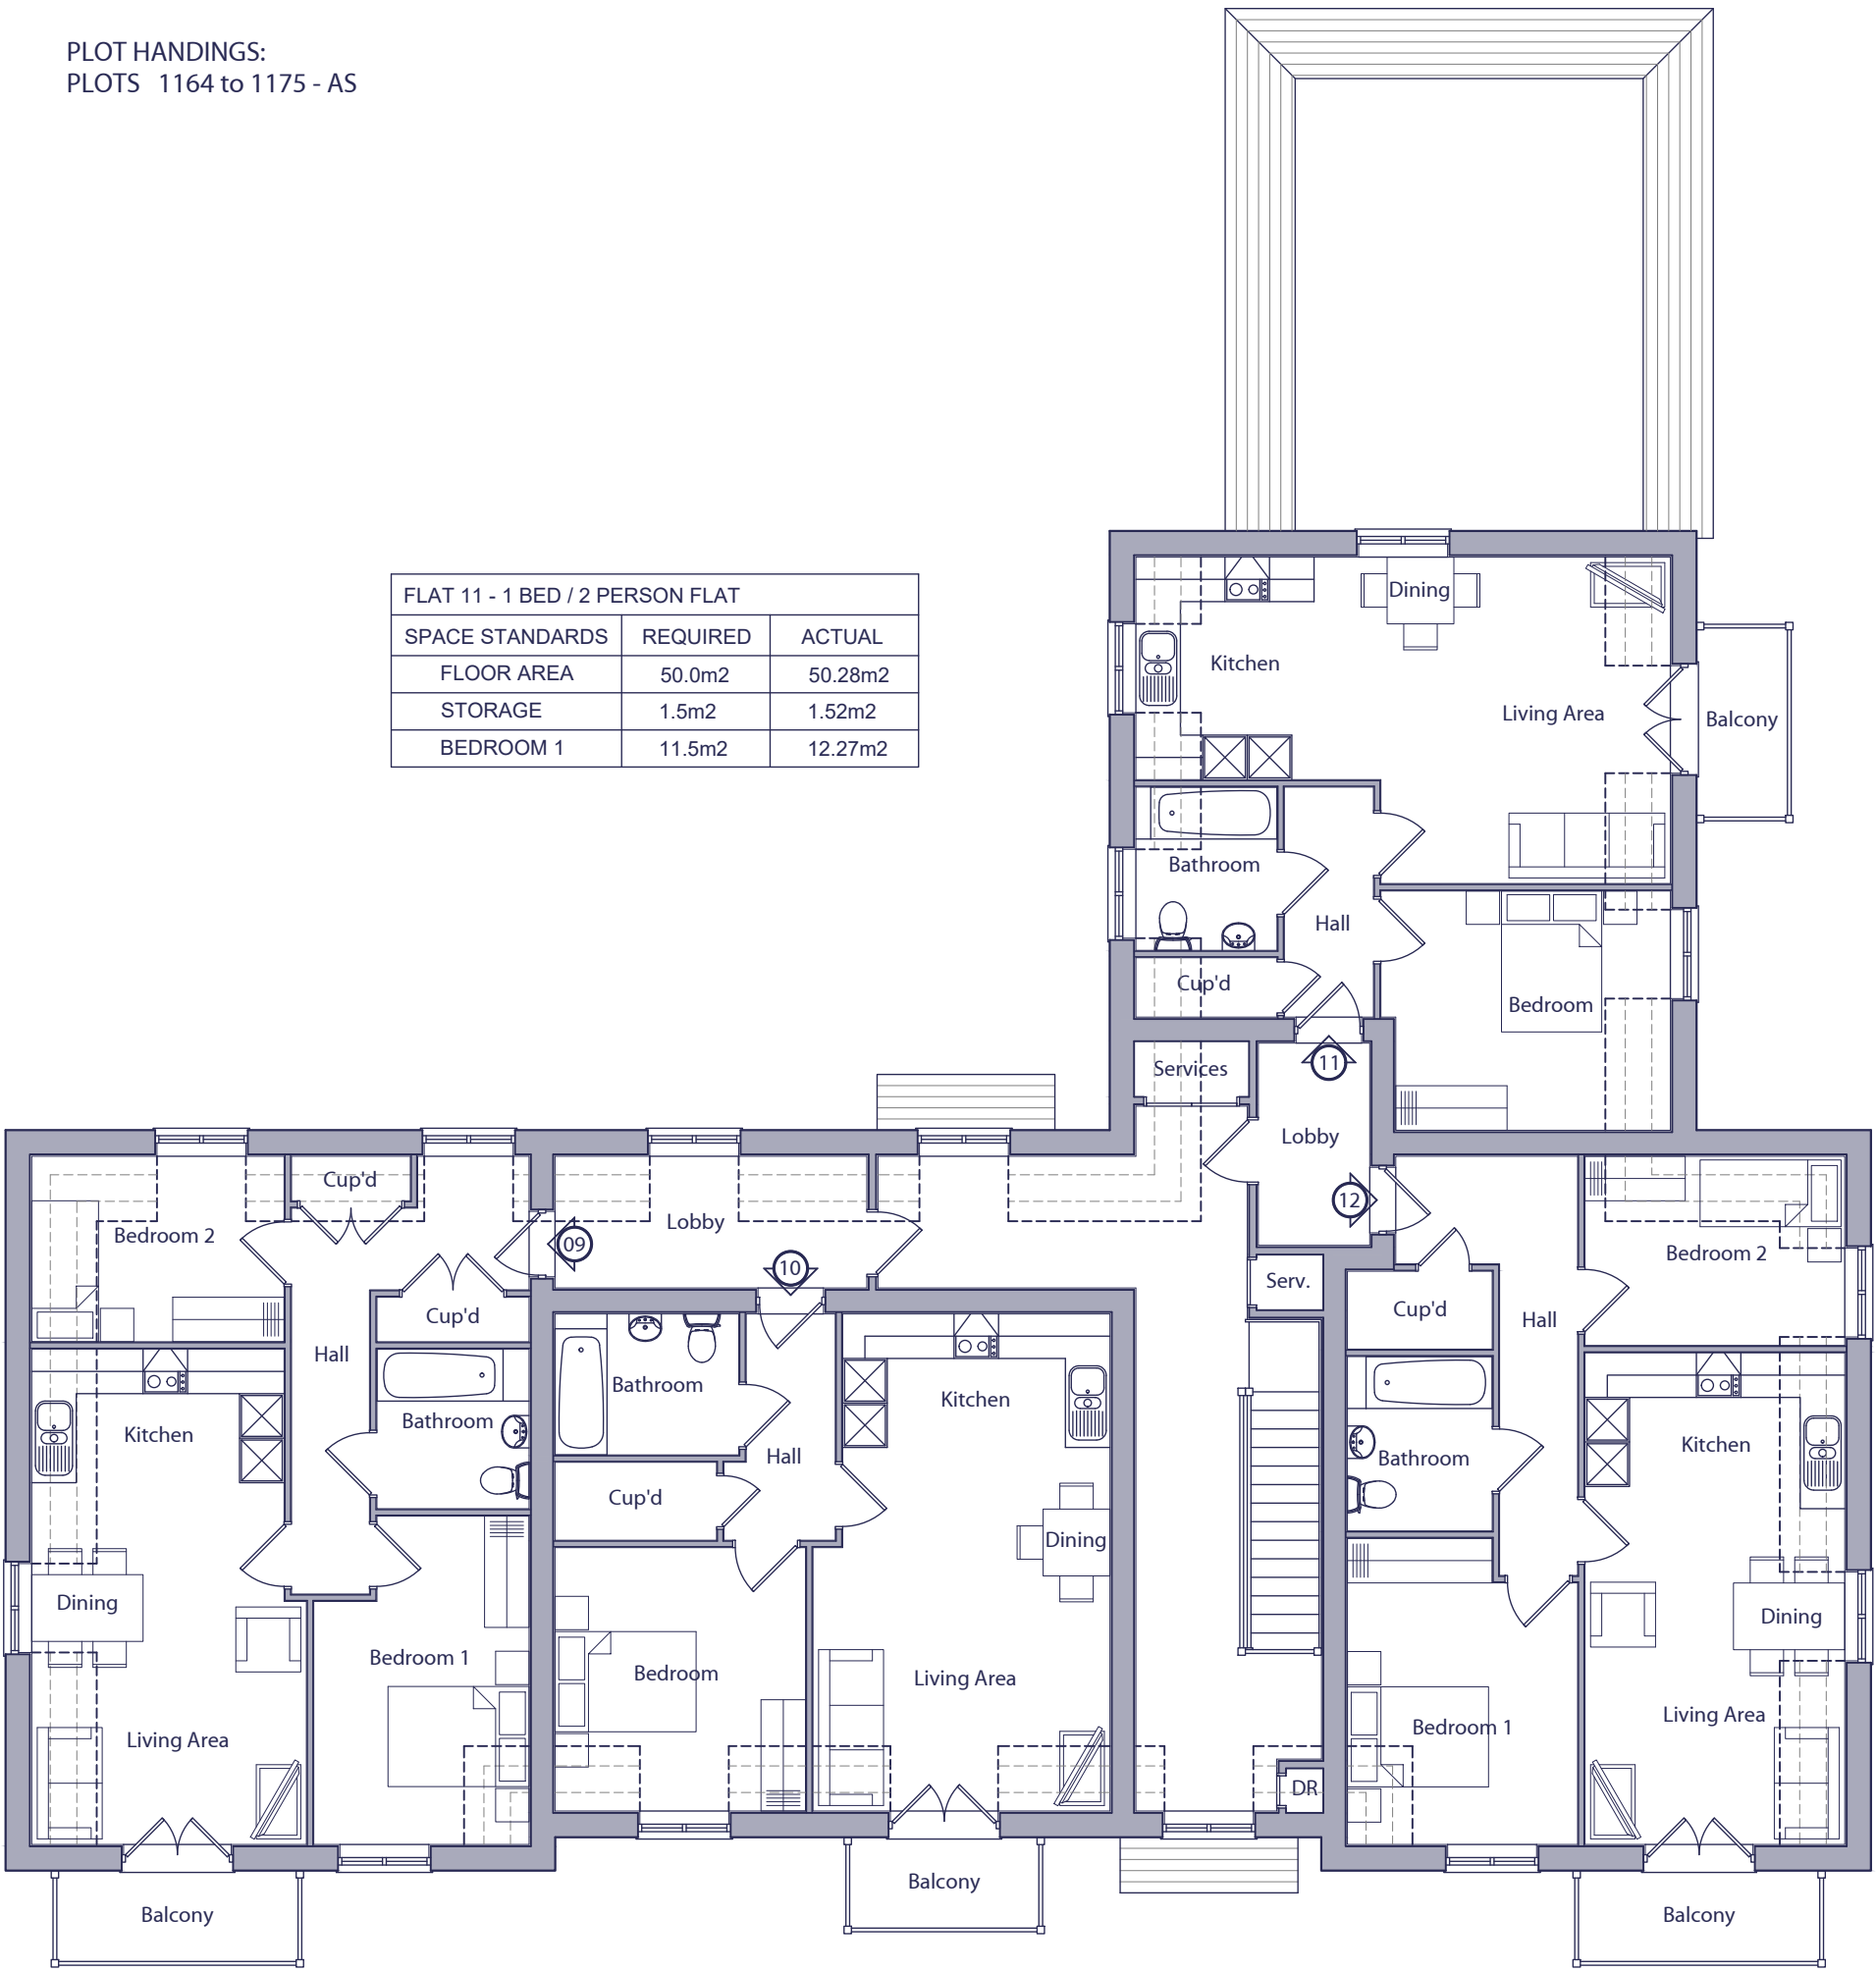


SECOND FLOOR PLAN

FLAT 9 - 2 BED / 3 PERSON FLAT		
SPACE STANDARDS	REQUIRED	ACTUAL
FLOOR AREA	61.0m2	62.14m2
STORAGE	2.0m2	2.19m2
BEDROOM 1	11.5m2	11.85m2
BEDROOM 2	7.5m2	8.50m2

FLAT 10 - 1 BED / 2 PERSON FLAT		
SPACE STANDARDS	REQUIRED	ACTUAL
FLOOR AREA	50.0m2	50.08m2
STORAGE	1.5m2	2.28m2
BEDROOM 1	11.5m2	11.98m2

FLAT 12 - 2 BED / 3 PERSON FLAT		
SPACE STANDARDS	REQUIRED	ACTUAL
FLOOR AREA	61.0m2	61.13m2
STORAGE	2.0m2	2.05m2
BEDROOM 1	11.5m2	12.10m2
BEDROOM 2	7.5m2	8.93m2

B	17.04.25	Balconies added.	MCN	DGP
A	08.01.25	Flat block amended to suit revised layout.	MCN	DGP
Rev.	Date	Description	Drawn	Checked

 

Client		Scale	1:100 @ A3	Drawn	MCN	Checked	DGP		
Project	South Wokingham R10	Date	Oct 2024	File	P1914 Flat Blocks				
Drawing Title	R10 - Block 7 - Style 4 Second Floor Plan	Drg.No.	P1914.BLK7.103	Rev.	B	Drawing Status	PRELIMINARY		