



PLOT HANDINGS:
PLOTS 1164 to 1175 - AS

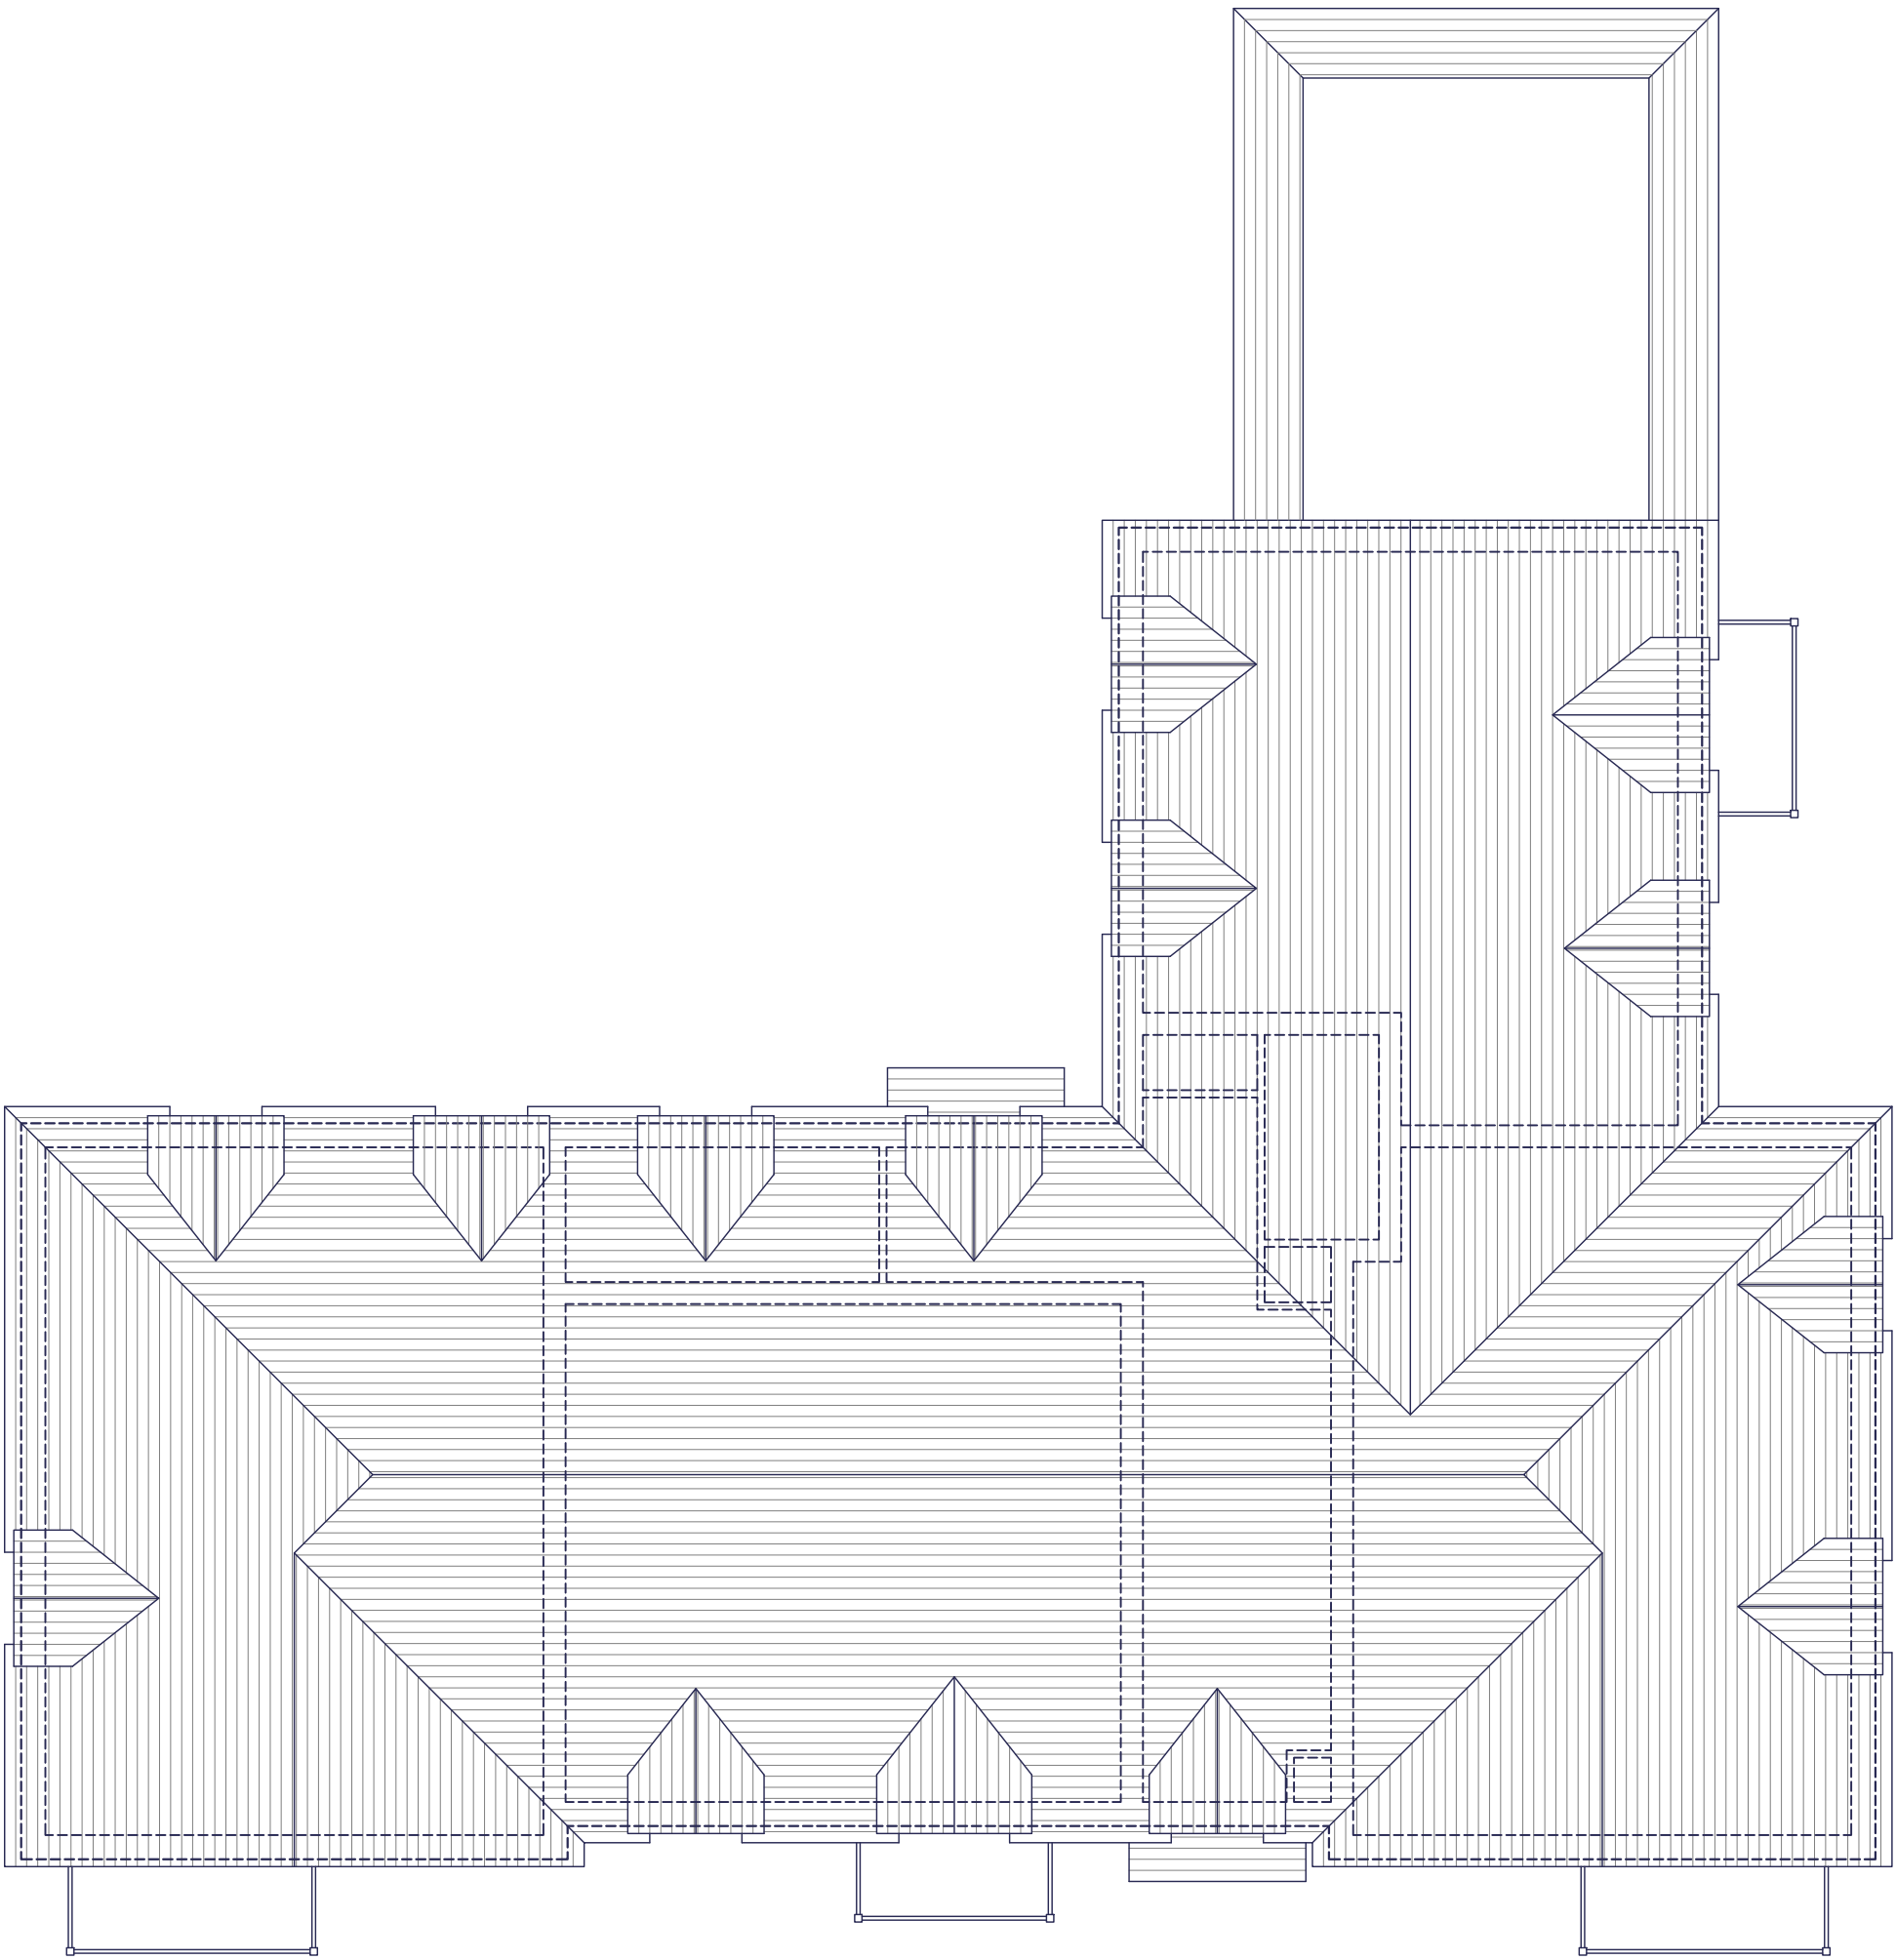

ROOF PLAN

 

B	17.04.25	Balconies added.			MCN	DGP
A	08.01.25	Flat block amended to suit revised layout.			MCN	DGP
Rev.	Date	Description			Drawn	Checked
Client			Scale	1:100 @ A3	Drawn	Checked
Project			Date	Oct 2024	File	
South Wokingham					P1914 Flat Blocks	
R10			Drg.No.	P1914.BLK7.104	Rev.	Drawing Status
Drawing Title					B	PLANNING
R10 - Block 7 - Style 4						
Roof Plan						