



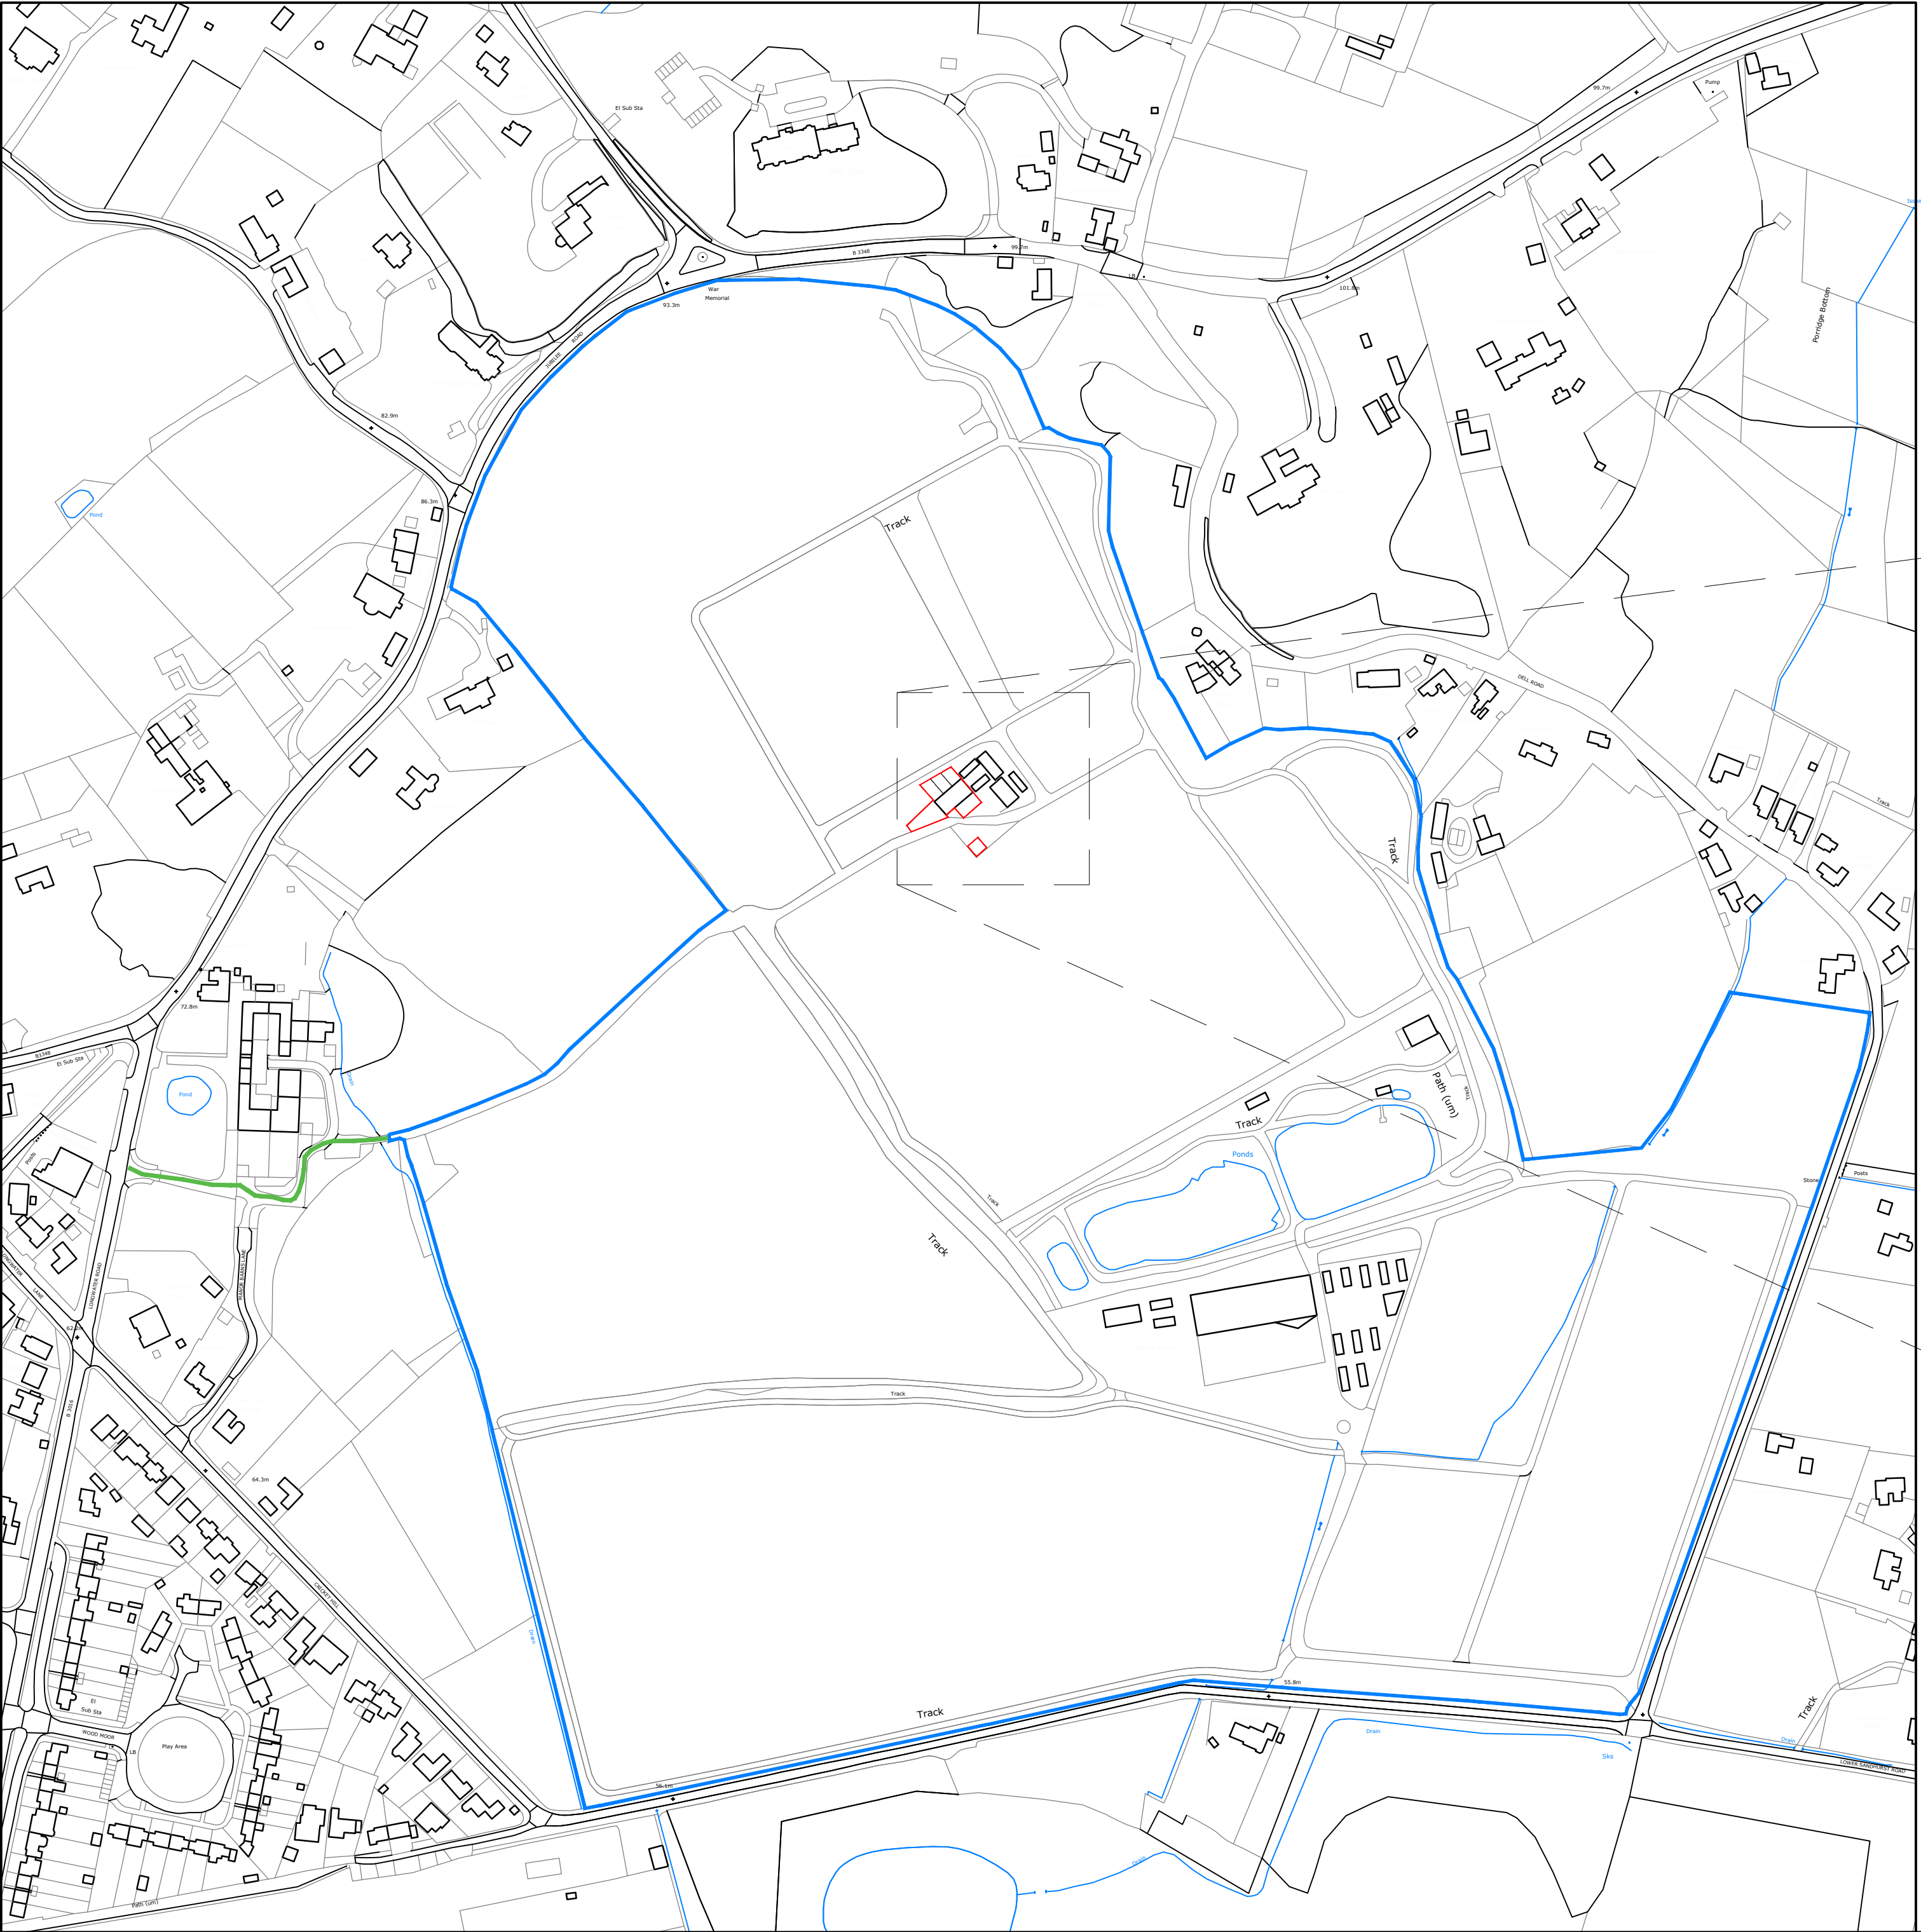


LOCATION PLAN
SCALE 1:2500

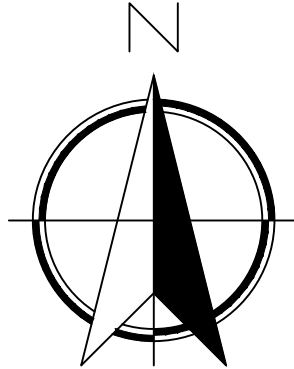

SITE PLAN - PROPOSED SHOWN HATCHED
SCALE 1:500

GREEN LINE DENOTES ACCESS
ROUTE FROM LONGWATER
ROAD ONTO SITE.

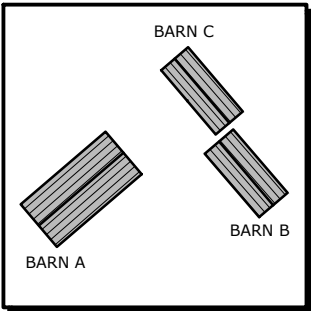

KEY PLAN
SCALE 1:1250