
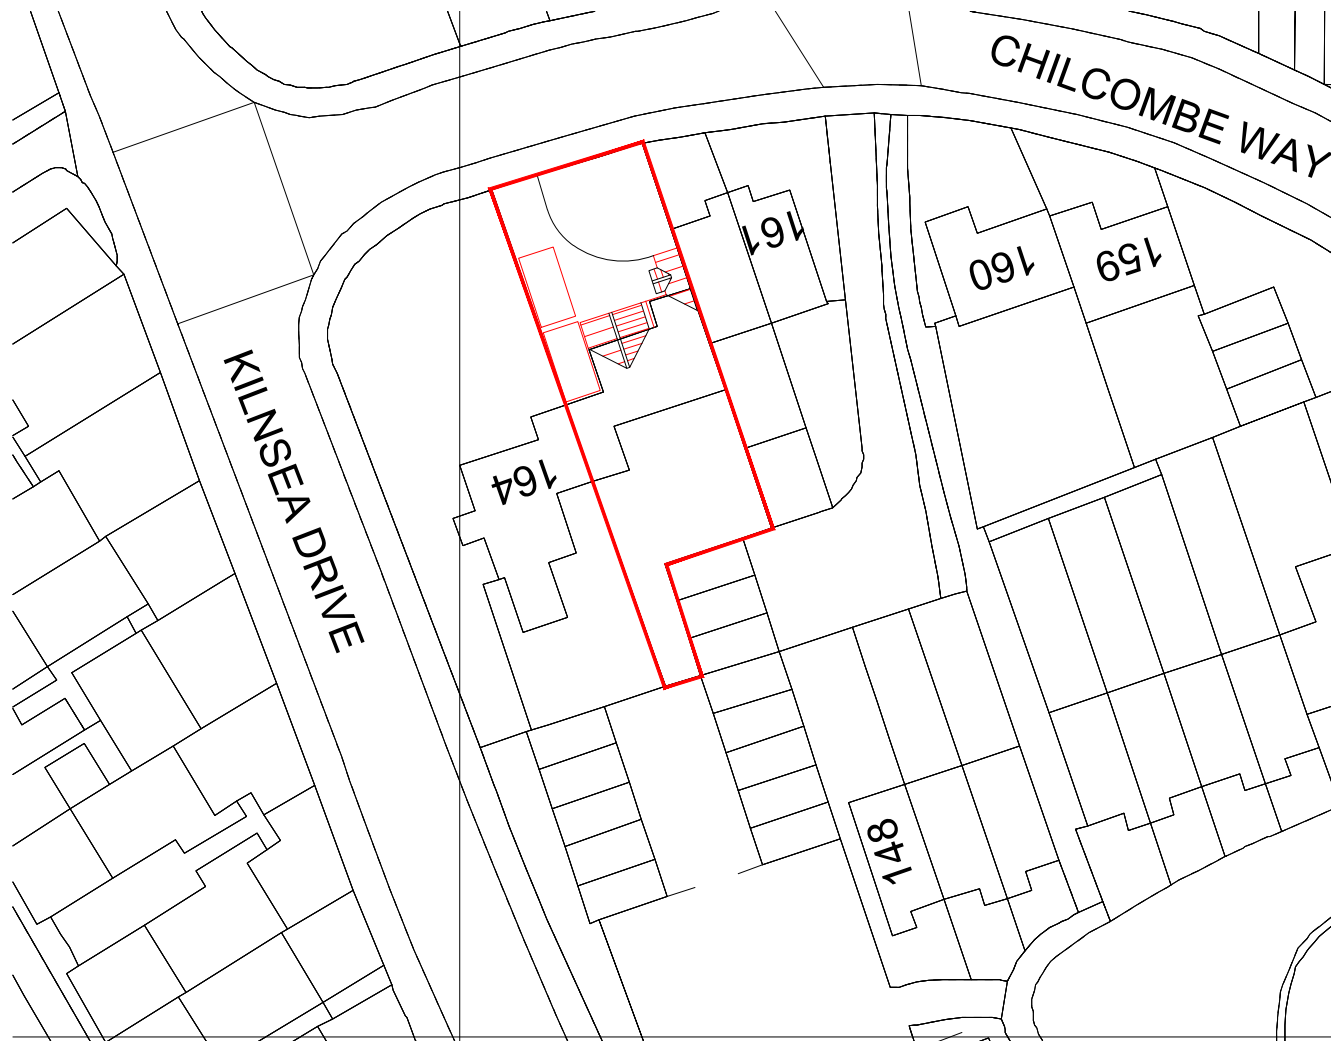


SITE PLAN (1:500)

 

Crown Copyright and database rights OS 100047474

REV. | DATE | COMMENTS

PROJECT

163 Chilcombe Way,
Lower Earley,
Reading
RG6

DRAWING TITLE

Two storey front extension and single
storey front extension

SITE PLAN

Planning & Technical Services

28 Shepherds Hill, Earley, Reading,
Berkshire, RG6 1BB
mob: 07714 100537
e-mail: steve@sk-tec.co.uk

CLIENT

Mr & Mrs Lowery

SCALE 1:500 (A4)

DATE Dec 25

DRG. No. 25/976-04

REV.