




FRONT ELEVATION

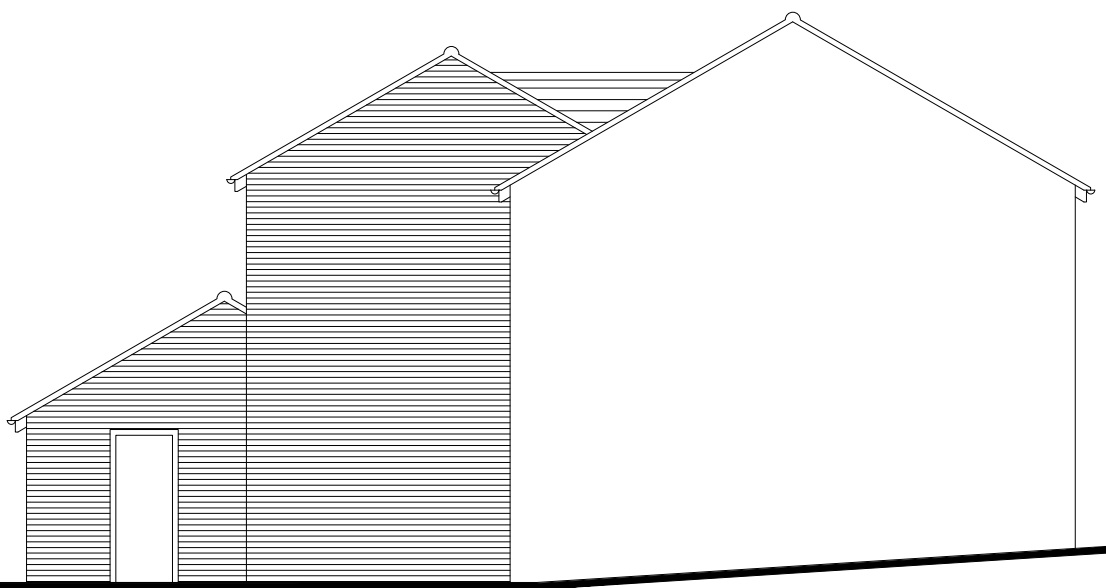


SIDE ELEVATION




SIDE ELEVATION



The rear elevation is not changed by this proposal.

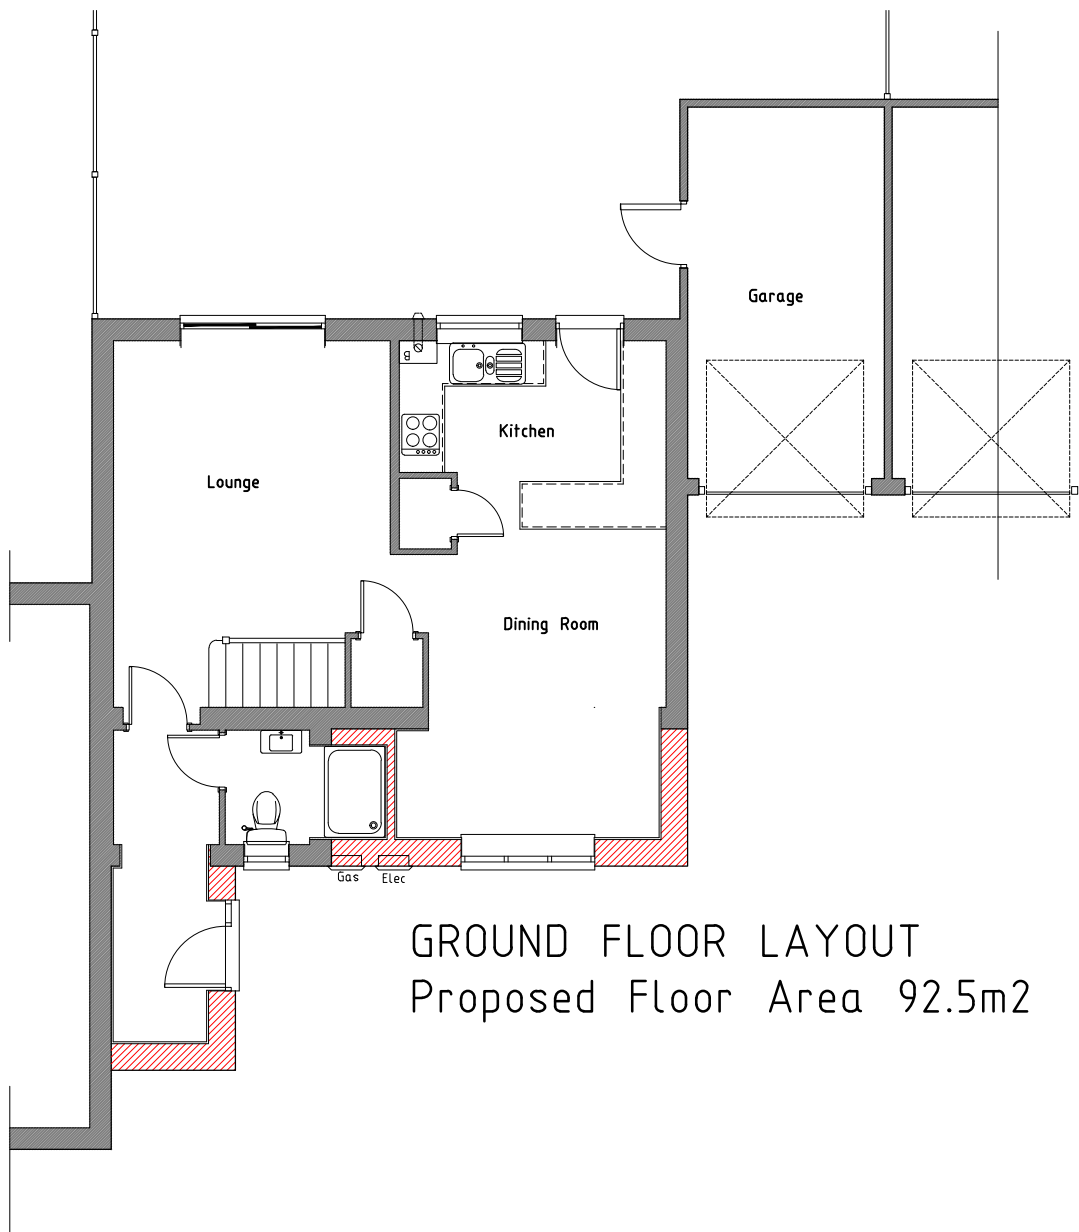


GROUND FLOOR LAYOUT
Proposed Floor Area 92.5m²

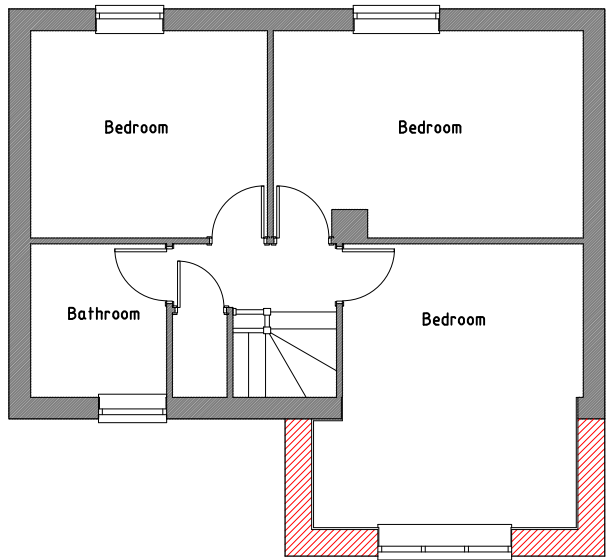

FIRST FLOOR LAYOUT

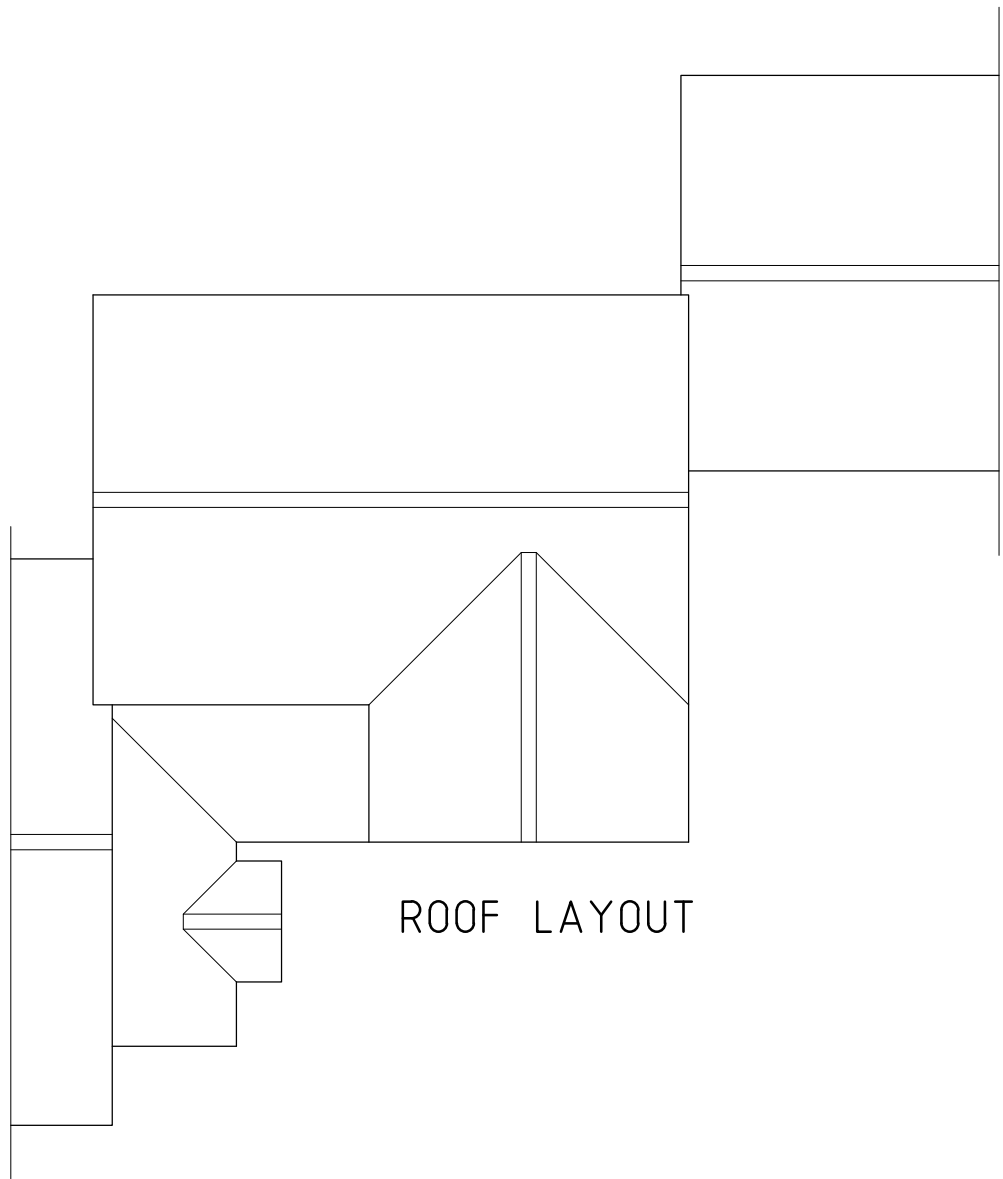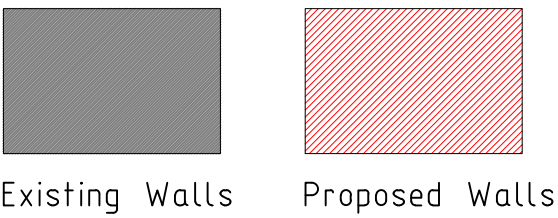

ROOF LAYOUT

 

REV.	DATE	COMMENTS
PROJECT 163 Chilcombe Way, Lower Earley, Reading RG6		
DRAWING TITLE Two storey front extension and single storey front extension		
PROPOSED PLANS AND ELEVATIONS		
Planning & Technical Services 28 Shepherds Hill, Earley, Reading, Berkshire, RG6 1BB mob: 07714 100537 e-mail: steve@sk-tec.co.uk		
CLIENT Mr & Mrs Lowery		
SCALE 1:100 (A2)	DATE Dec 25	
DRG. No. 25/976-02	REV.	