

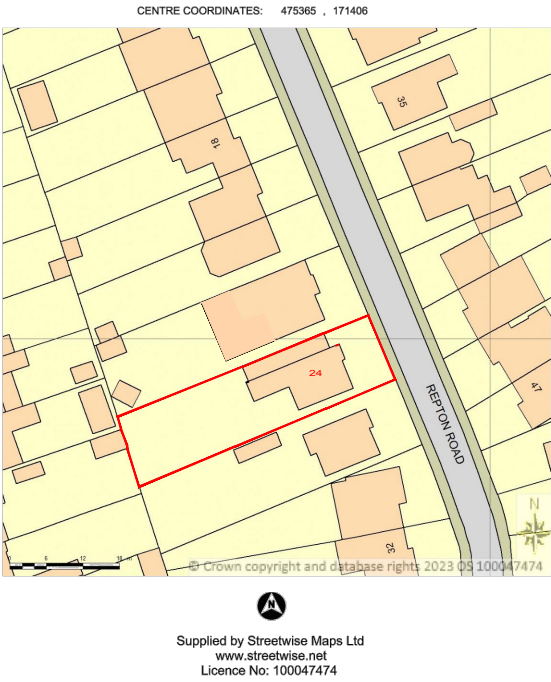




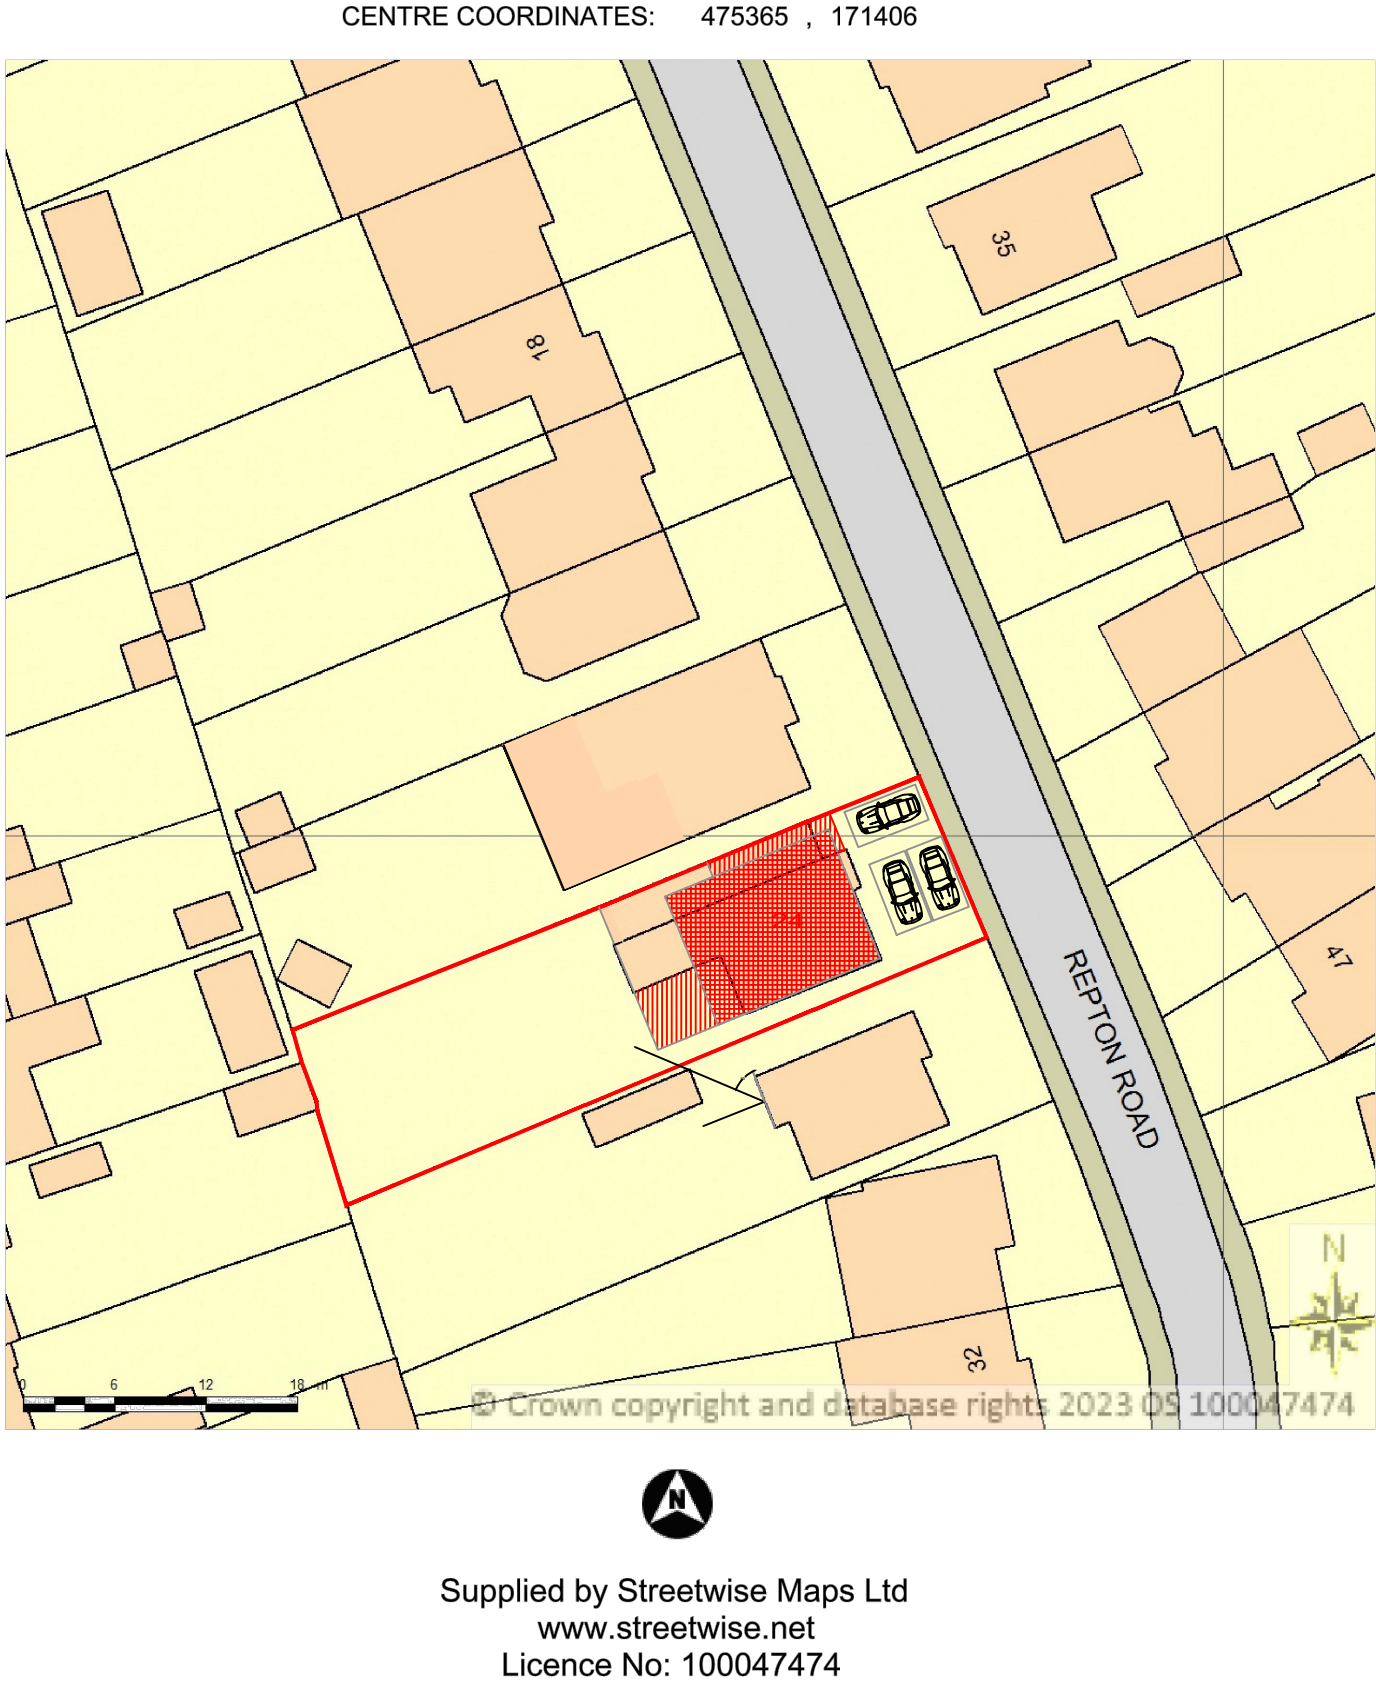


LOCATION PLAN
SCALE 1:1250@A3

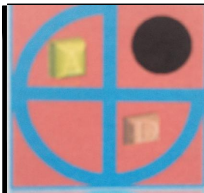

BLOCK PLAN
SCALE 1:500@A3


	PROJECT:	26 Repton Road Earley	DRAWN BY:	P.S.	DRAWING TITLE:		 archdeziner7@gmail.com
	PROPOSED SINGLE STOREY REAR & LOFT EXTENSION		DATE:	03/12/2024	LOCATION AND BLOCK PLAN		
			SCALE:	AS SHOWN@A3	DRAWING NUMBER:	RR-01	
			FILENAME:	24044			

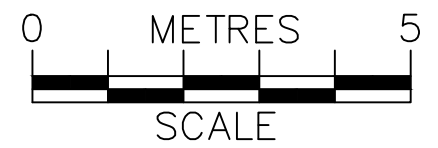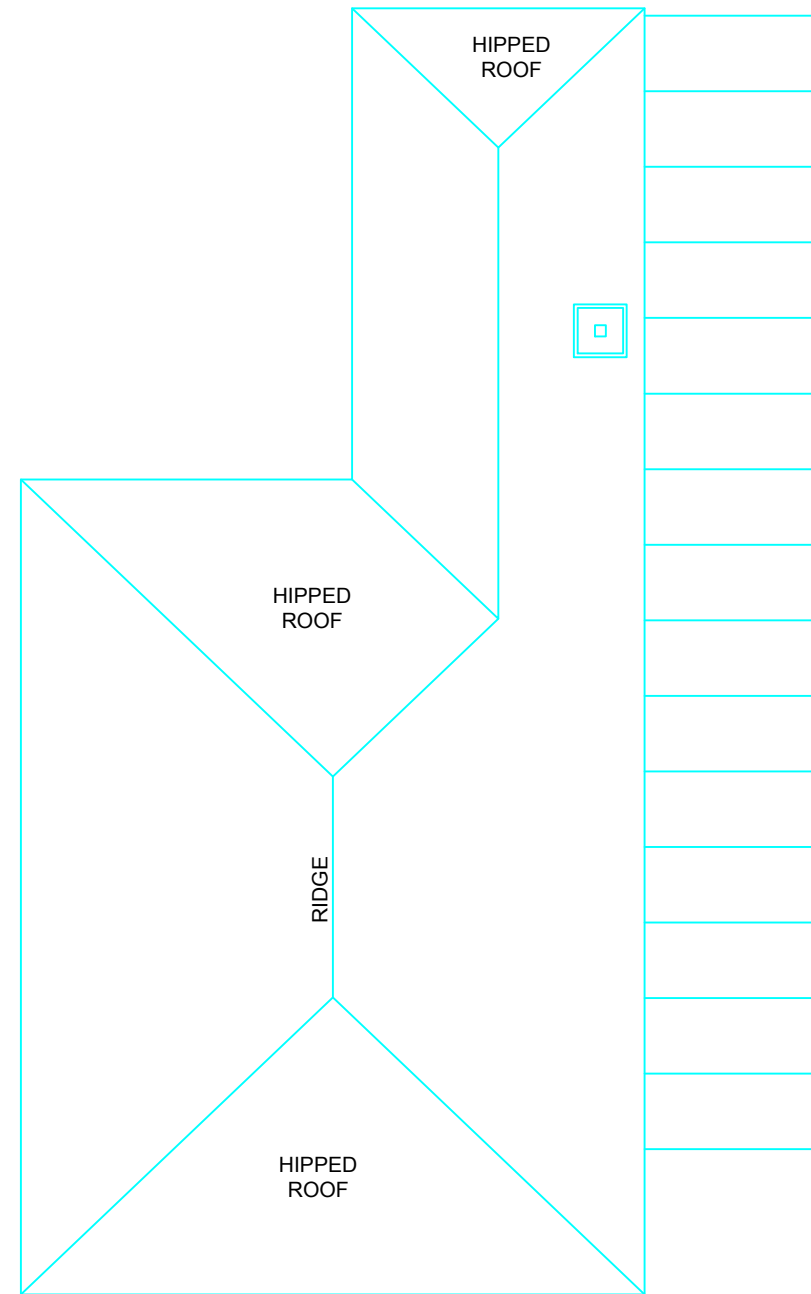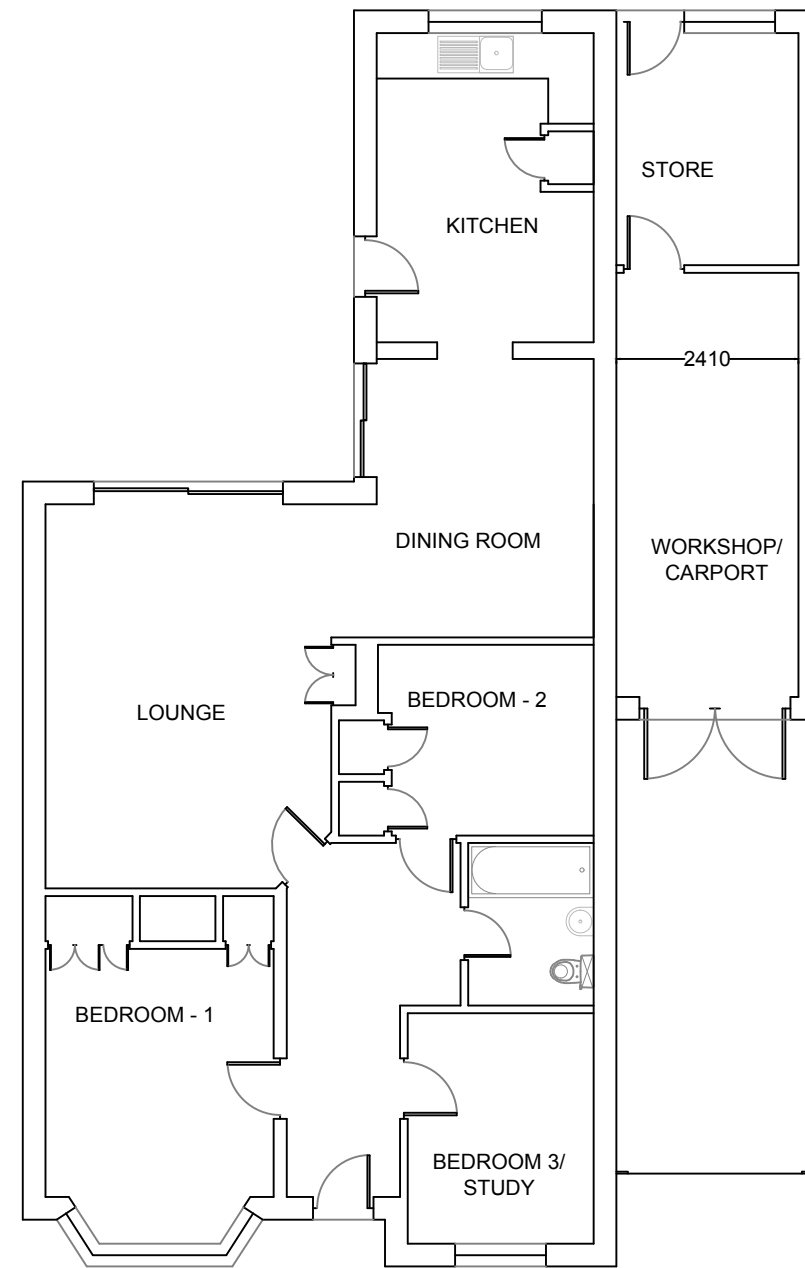

	PROJECT:	26 Repton Road Earley	DRAWN BY:	P.S.	DRAWING TITLE:		ArchDezine Limited archdeziner7@gmail.com
	PROPOSED SINGLE STOREY REAR & LOFT EXTENSION		DATE:	09/10/2024	EXISTING PLANS		
			SCALE:	1:100@A3			
			FILENAME:	24044	DRAWING NUMBER:	RR-02	




EXISTING FRONT ELEVATION

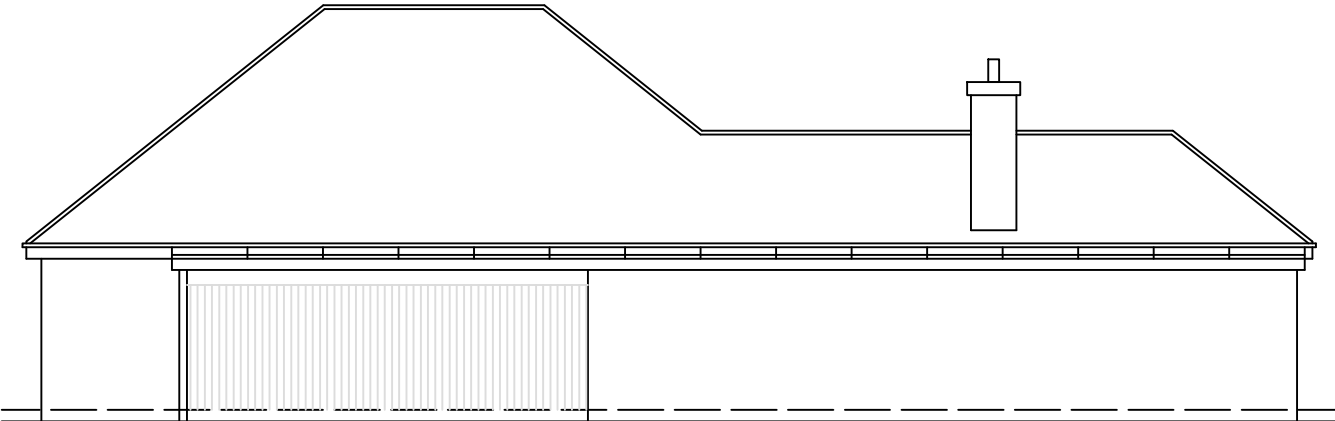



EXISTING SIDE-1 ELEVATION



EXISTING REAR ELEVATION

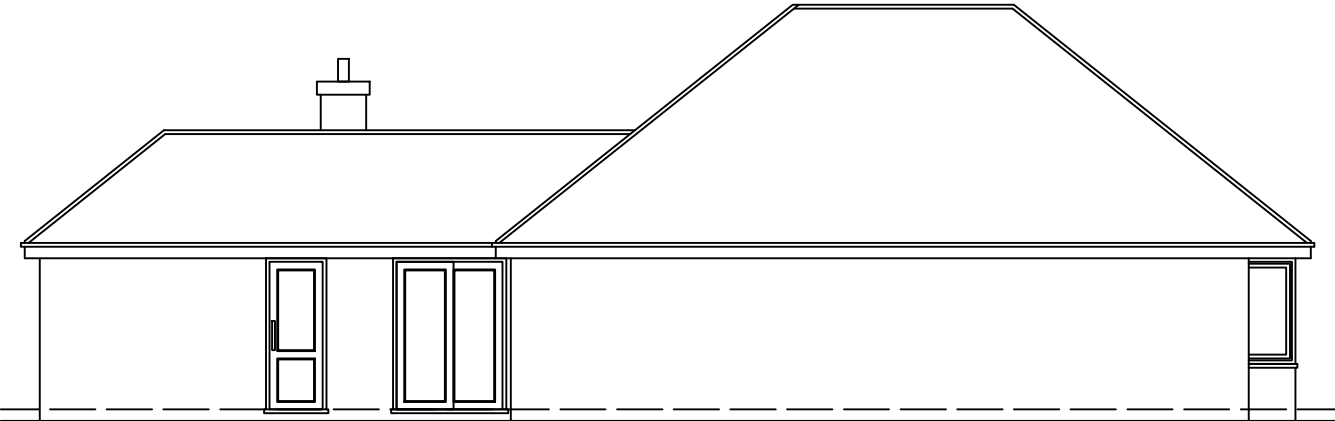

EXISTING SIDE-2 ELEVATION

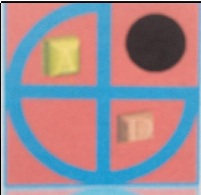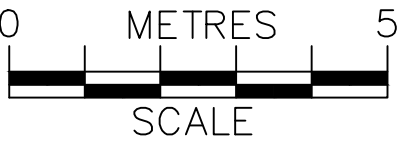

PROJECT:

PROPOSED SINGLE STOREY REAR & LOFT EXTENSION

26 Repton Road
Earley

DRAWN BY:

P.S.

DATE:

18/11/2024

SCALE:

1:100@A3

FILENAME:

24044


DRAWING TITLE:

EXISTING ELEVATIONS


DRAWING NUMBER:

RR-03


ArchDezine Limited
archdeziner7@gmail.com

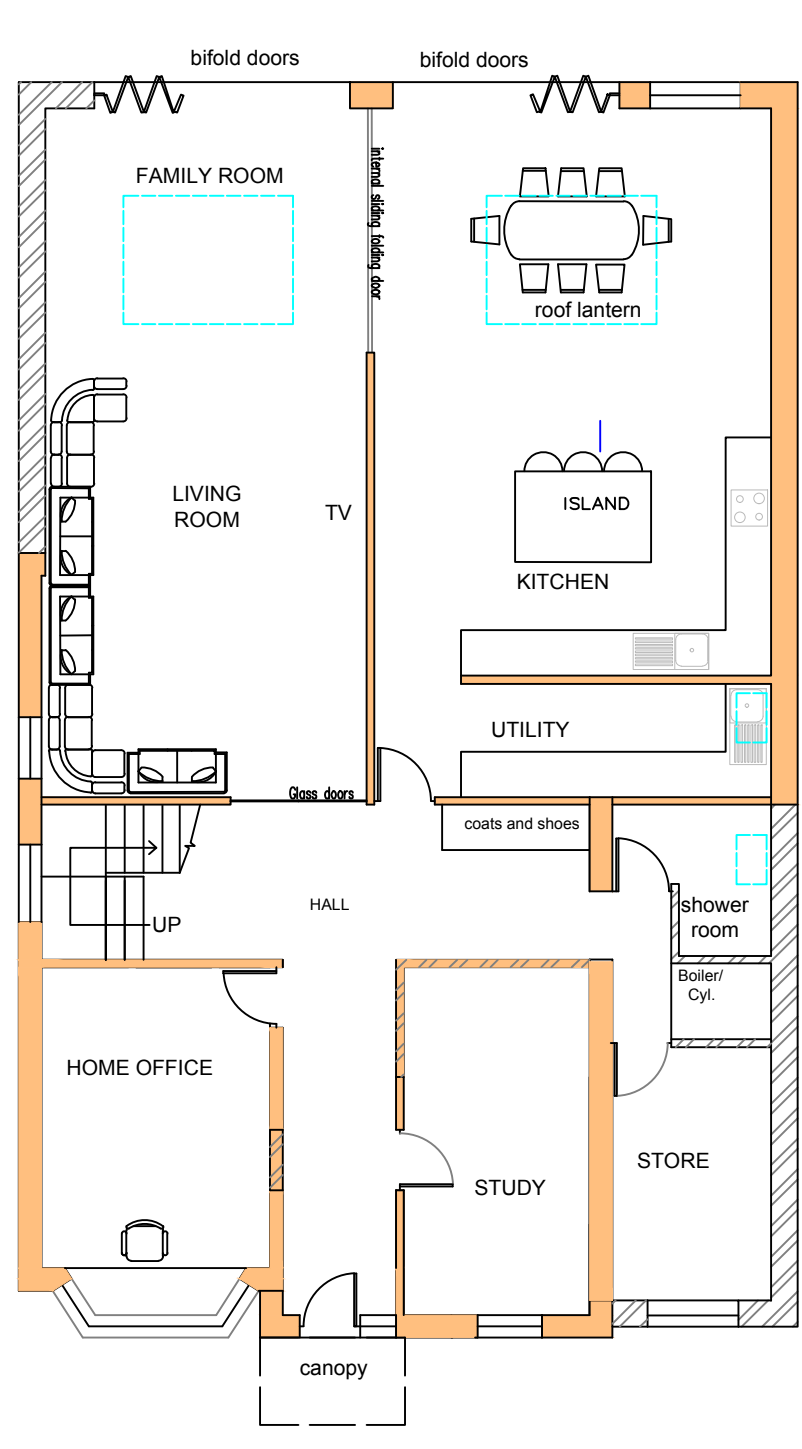


PROPOSED GROUND FLOOR PLAN

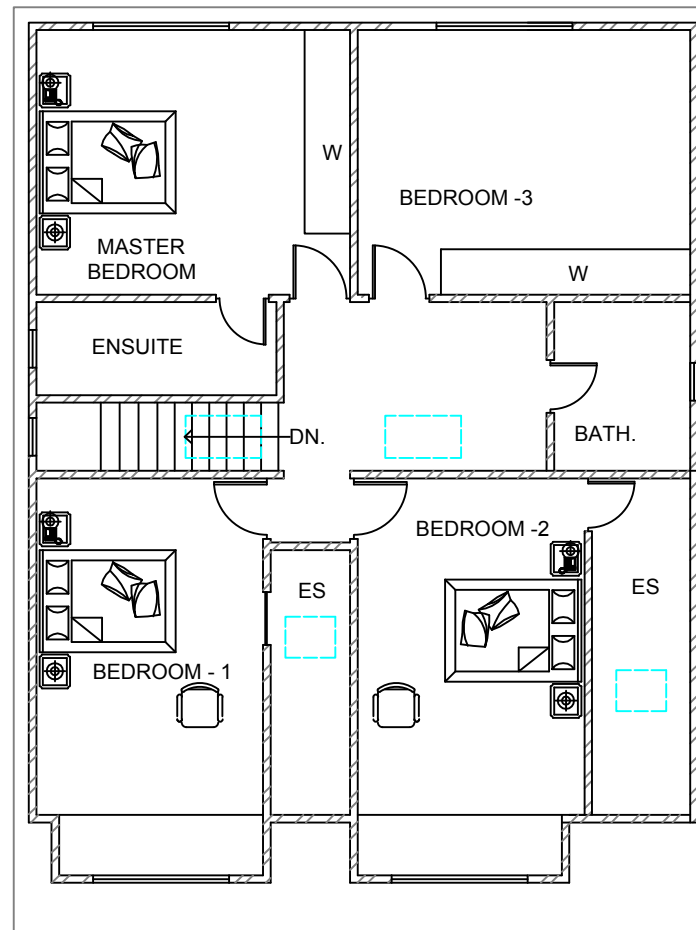

PROPOSED LOFT PLAN

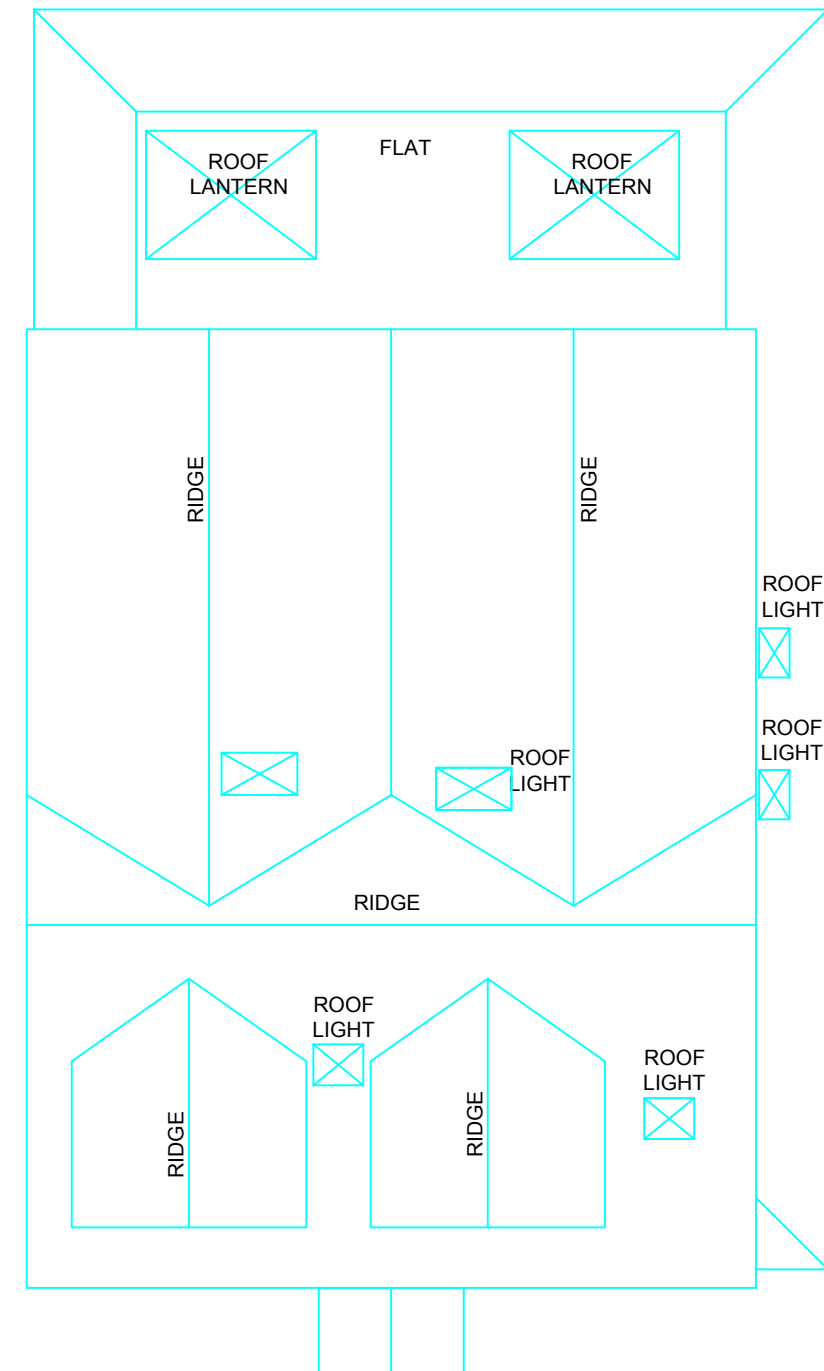

PROPOSED ROOF PLAN

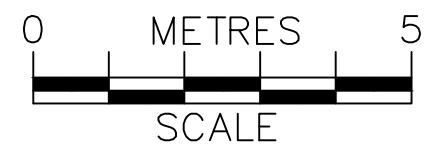

PROJECT:

PROPOSED SINGLE STOREY REAR & LOFT EXTENSION

26 Repton Road
Earley

DRAWN BY:

P.S.

DATE:

03/12/2024

SCALE:

1:100@A3

FILENAME:

24044

DRAWING TITLE:

PROPOSED PLANS


DRAWING NUMBER:

RR-04

ArchDezine Limited
archdeziner7@gmail.com



PROPOSED FRONT ELEVATION

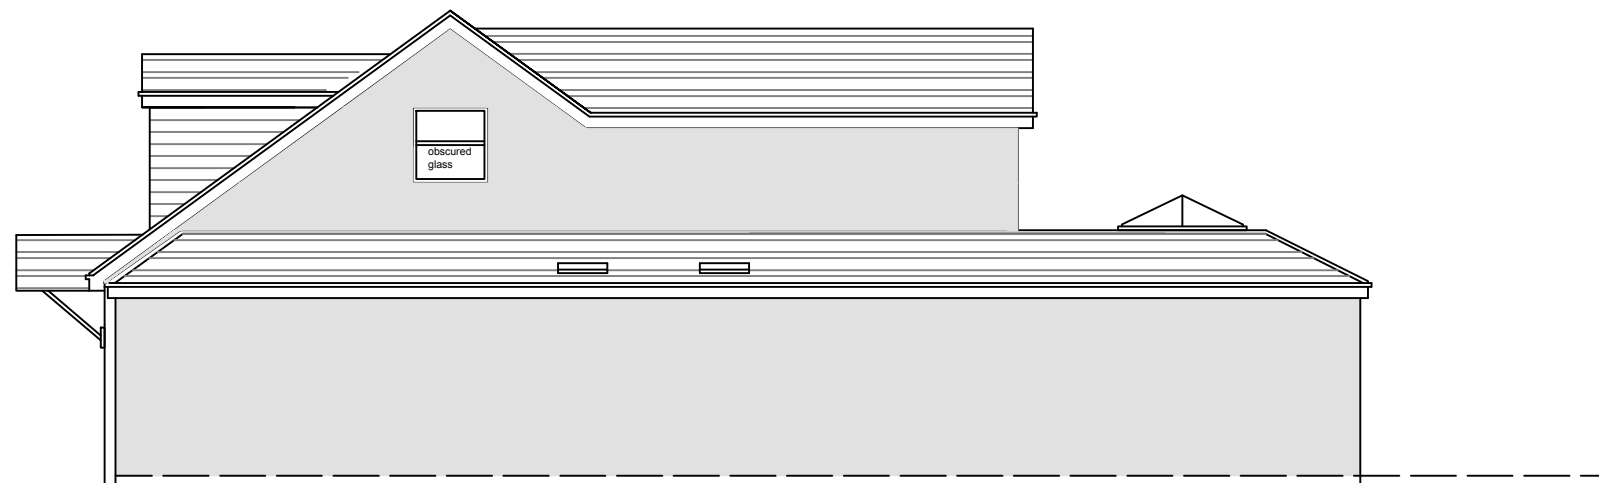


PROPOSED SIDE-1 ELEVATION




PROPOSED REAR ELEVATION



PROPOSED SIDE-2 ELEVATION

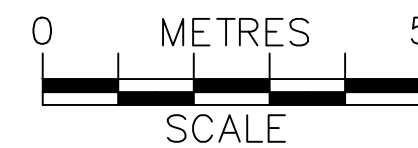

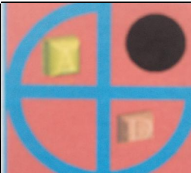	PROJECT:	26 Repton Road Earley	DRAWN BY:	P.S.	DRAWING TITLE:		ArchDezine Limited archdeziner7@gmail.com
	PROPOSED SINGLE STOREY REAR & LOFT EXTENSION		DATE:	03/12/2024	PROPOSED ELEVATIONS		
			SCALE:	1:100@A3	DRAWING NUMBER:	RR-05	
			FILENAME:	24044			