


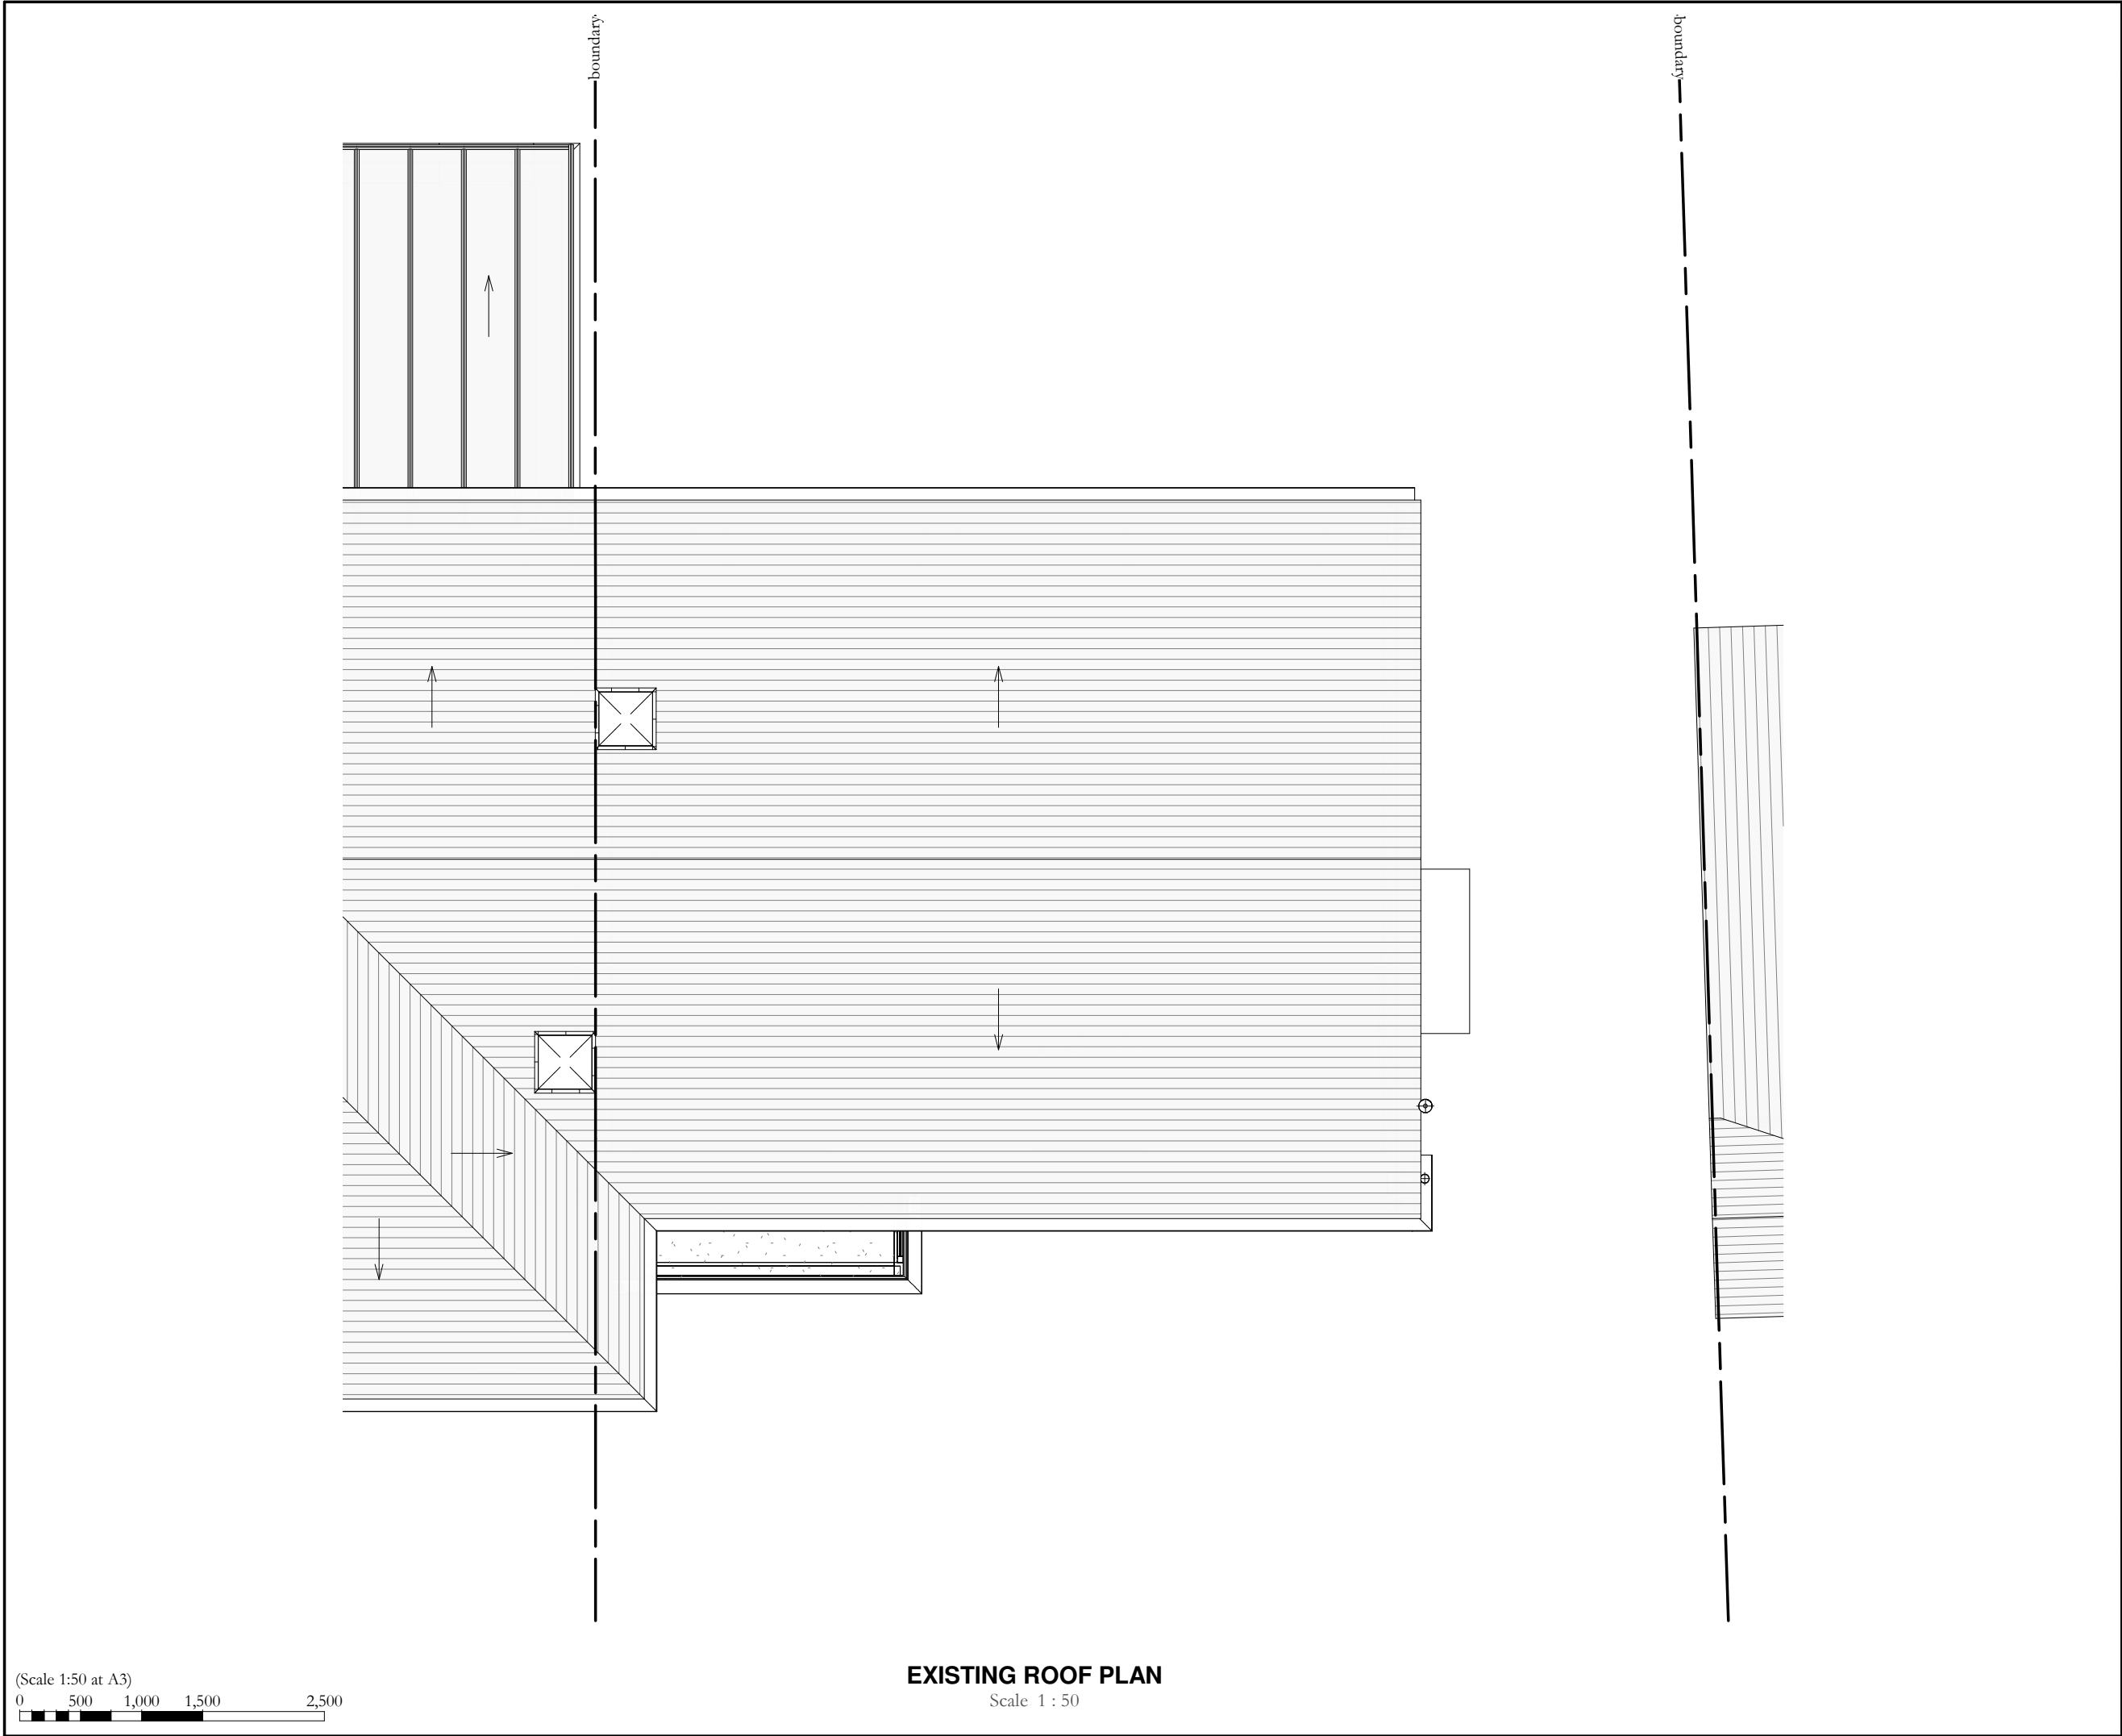

© Copyright of Redman Timbers Partnership. No disclosure or copy may be made without the written permission of Redman Timbers Partnership. All dimensions to be verified on site, all works to comply with current building regulations

|      |                  |     |            |
|------|------------------|-----|------------|
| 0    | FIRST ISSUE      | JMR | 16/05/2025 |
| Rev. | Revision Details | By  | Date       |

Client  
**MS. C. SHEPPARD**

Project Location  
**52 ANTRIM ROAD,  
WOODLEY, READING,  
BERKSHIRE. RG5 3NT**

Project Description  
**SINGLE STOREY FRONT  
EXTENSION**

Drawing Title  
**EXISTING ROOF PLAN**

|       |                   |             |                        |
|-------|-------------------|-------------|------------------------|
| Drawn | <b>JMR</b>        | Drawing No. | <b>RTP-02225-004-0</b> |
| Date  | <b>16/05/2025</b> |             |                        |
| Scale | <b>1 : 50</b>     | Sheet Size  | <b>A3</b>              |

Redman  
Timbers  
Partnership

R

Architctural & Building Surveying Services

[www.RedmanTimbers.co.uk](http://www.RedmanTimbers.co.uk)