


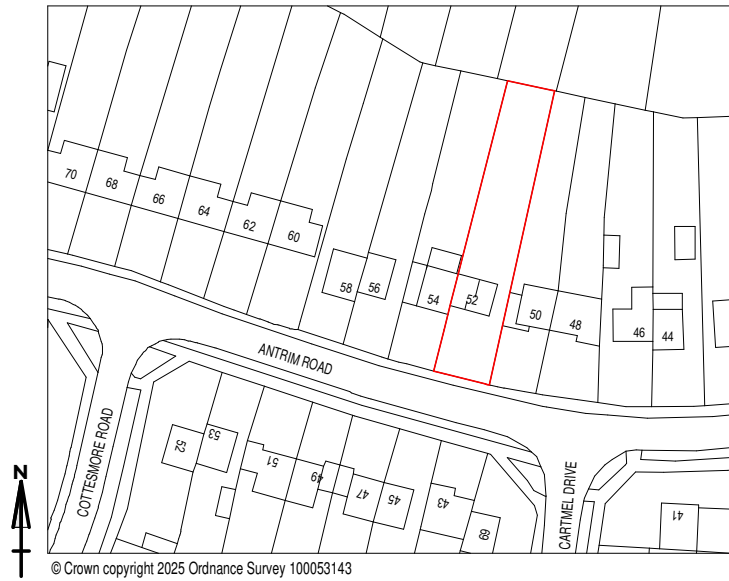


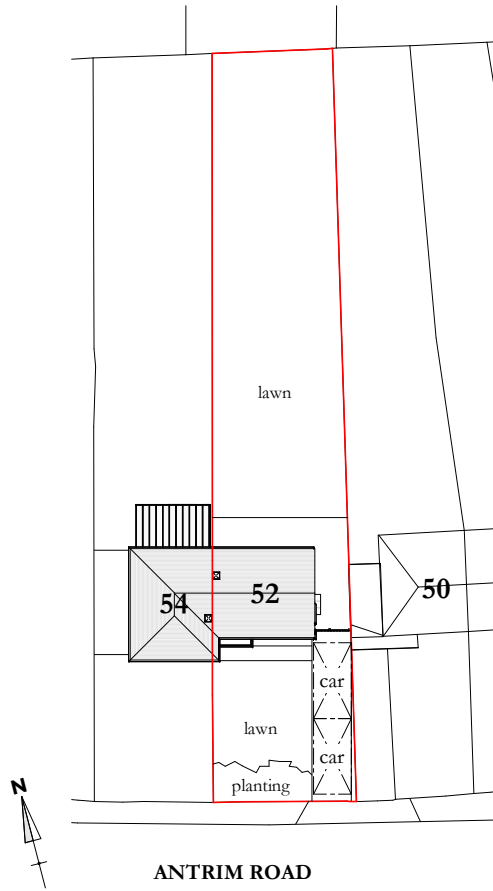

LOCATION PLAN
Scale 1 : 1250

 

EXISTING SITE PLAN
Scale 1 : 500

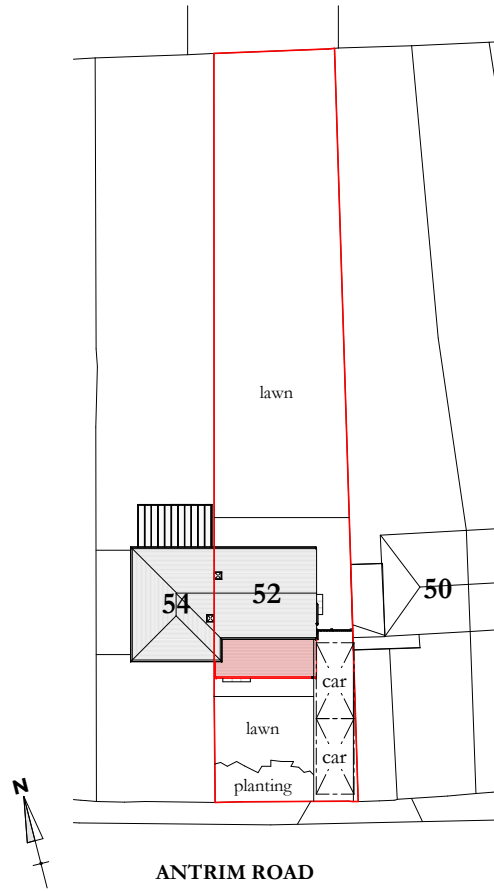

PROPOSED SITE PLAN
Scale 1 : 500

0	FIRST ISSUE	JMR	16/05/2025
Rev.	Revision Details	By	Date

Client
MS. C. SHEPPARD

Project Location
**52 ANTRIM ROAD,
WOODLEY, READING,
BERKSHIRE. RG5 3NT**

Project Description
**SINGLE STOREY FRONT
EXTENSION**

Drawing Title
**LOCATION PLAN &
PROPOSED SITE PLAN**

Drawn	JMR	Drawing No.	RTP-02225-001-0
Date	16/05/2025		
Scale	As indicated	Sheet Size	A3