



EXISTING SITE AND BLOCK PLANS

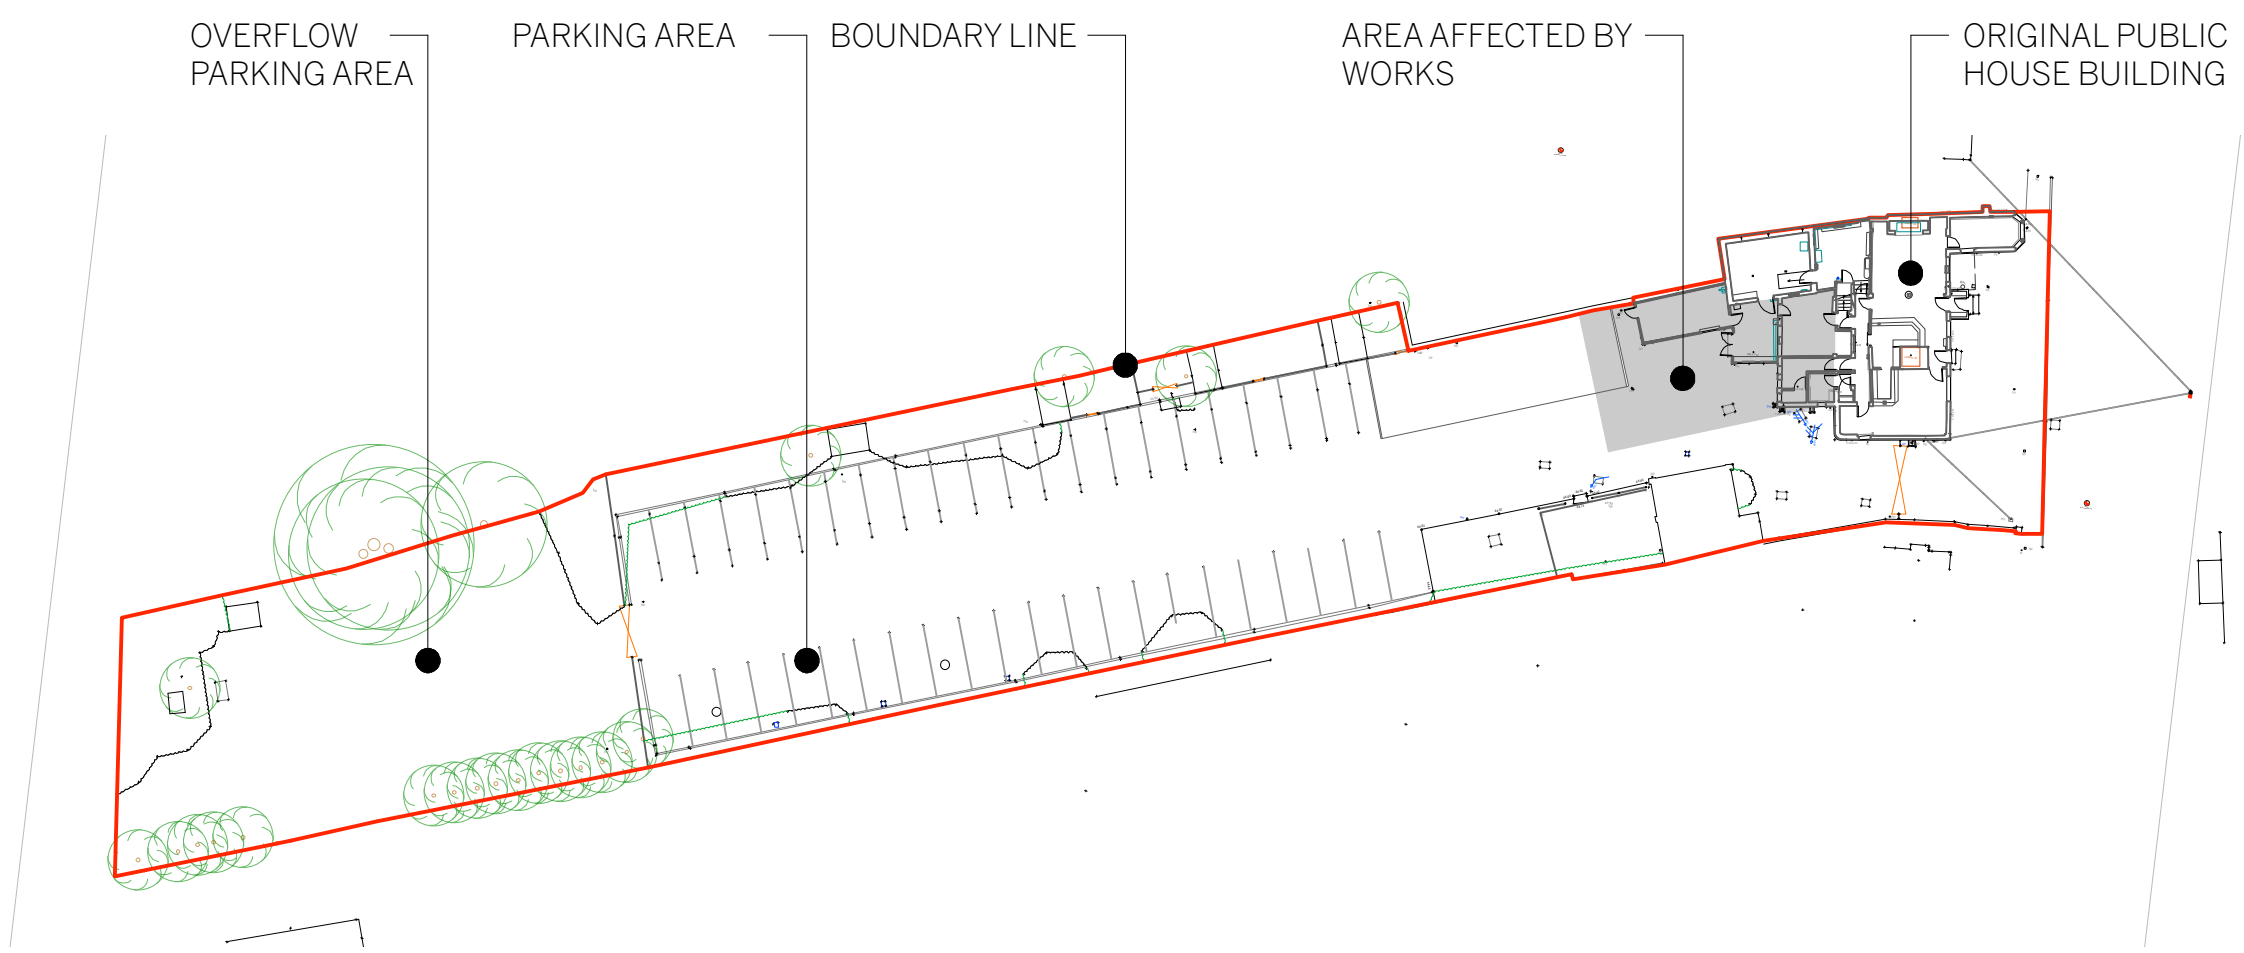

BLOCK PLAN
1:500 SCALE @ A1

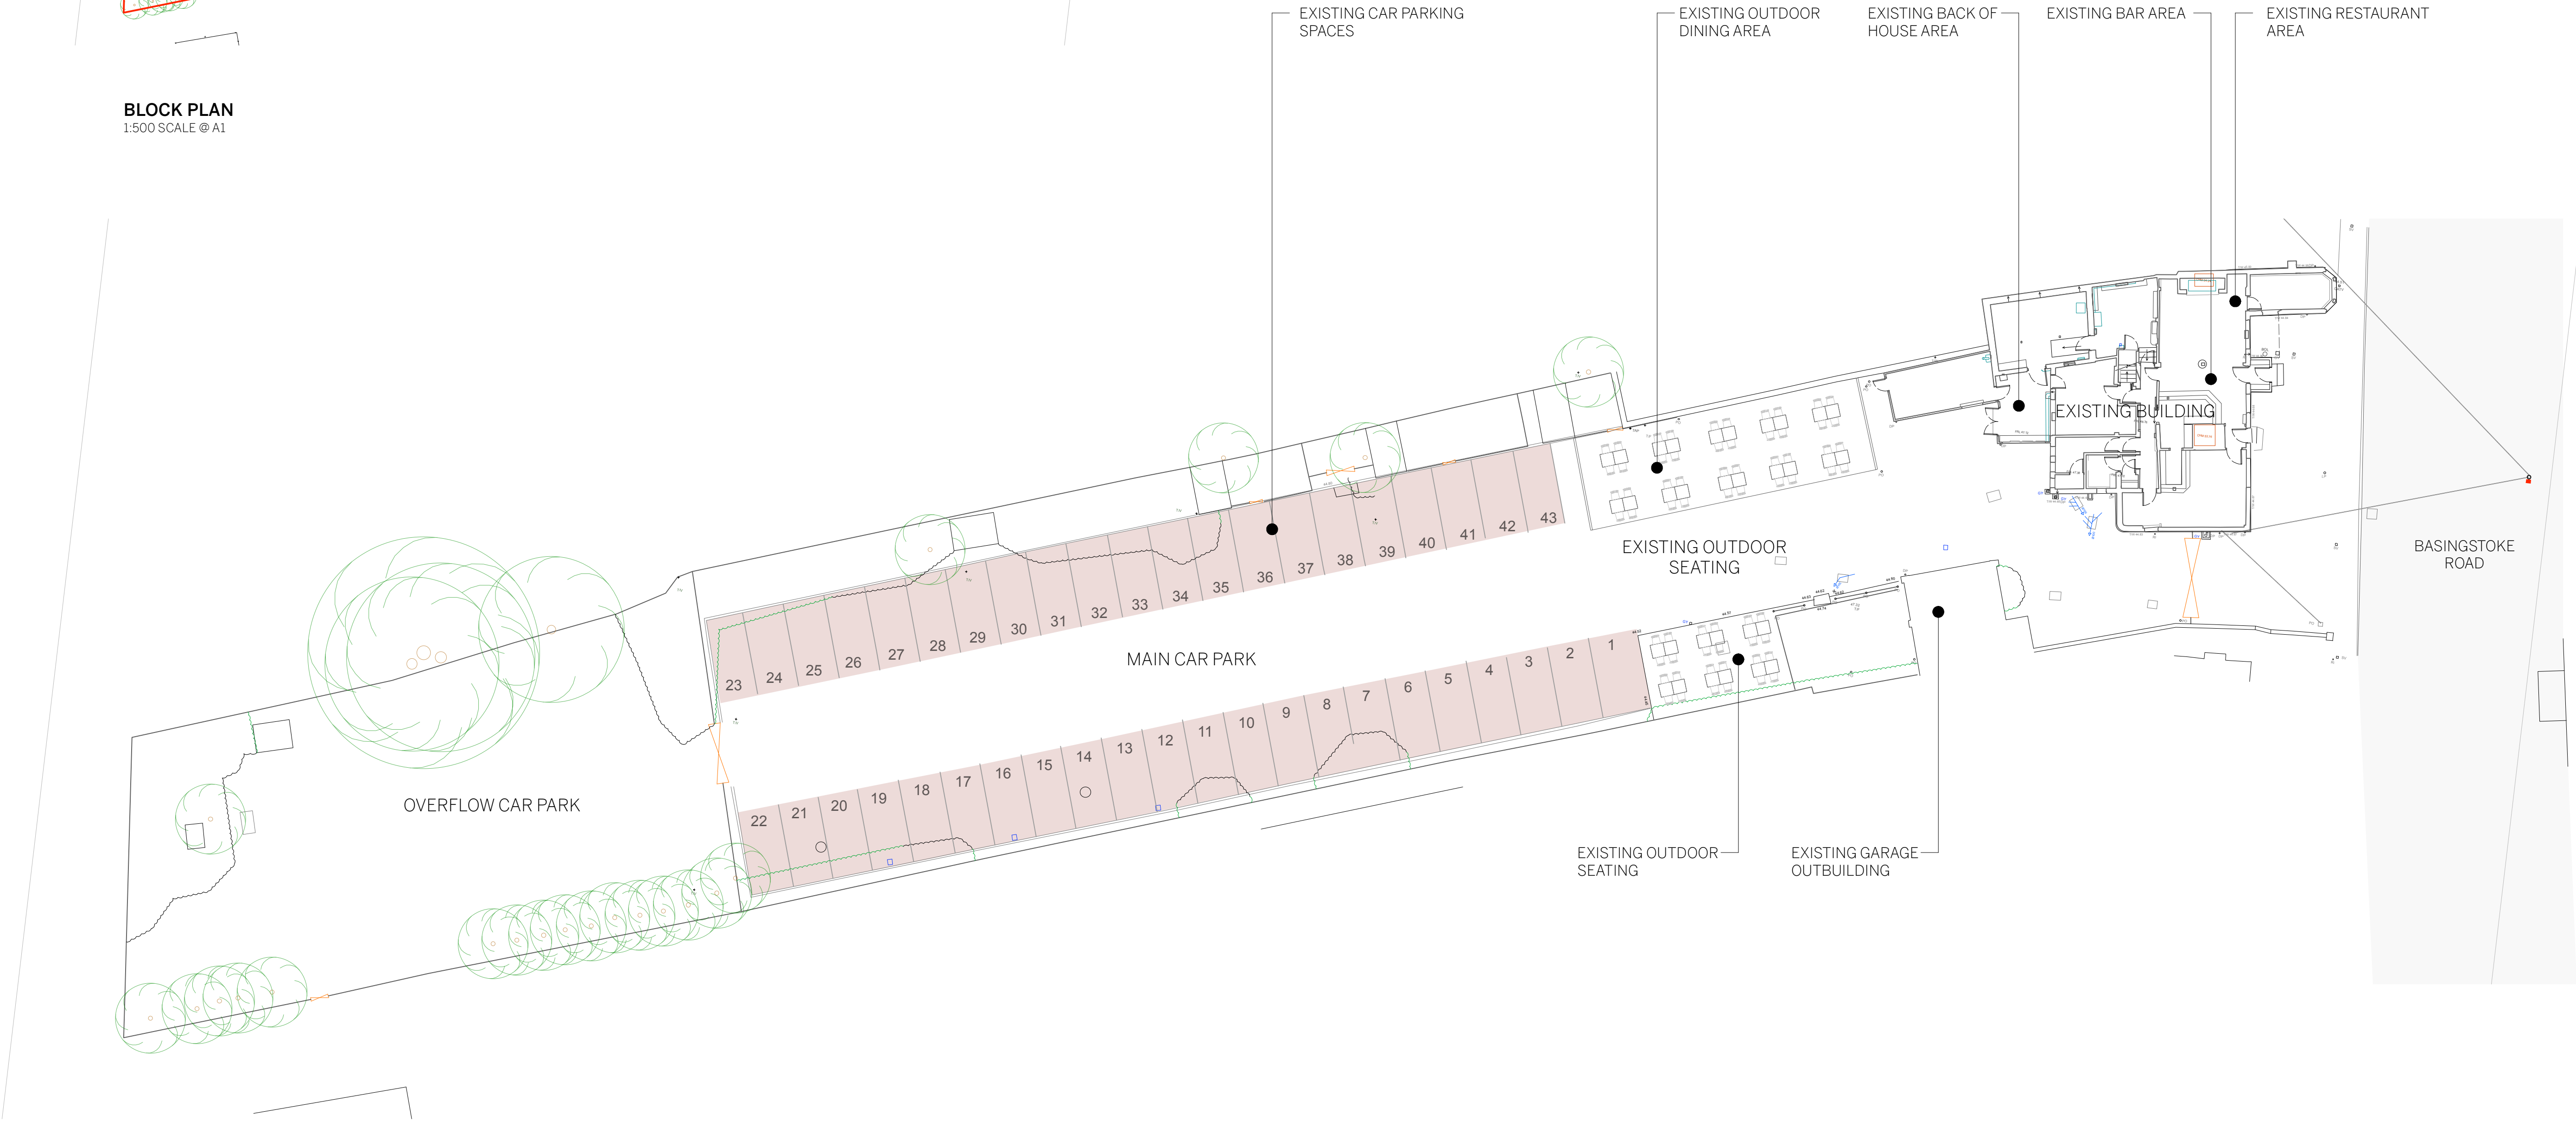

EXISTING SITE PLAN
1:200 @ A1

KEY
EXISTING SPACES - TOTAL 43

Contact
5 Kelburne Close,
Worthing, BN1 1JG
info@taichitects.co.uk
taichitects.co.uk
01199072903

General Notes
1. ISSUED ONLY FOR PURPOSE INDICATED.
2. THIS IS TO BE READ IN CONJUNCTION WITH ALL OTHER
CONSULTANTS INFORMATION.
3. CHECK SITE CONDITIONS PRIOR TO COMMENCEMENT.
4. ANY DISCREPANCIES TO BE REPORTED DIRECTLY TO THE
ARCHITECT.
5. ALL DIMENSIONS TO BE CHECKED ON SITE.
6. THIS DRAWING IS COPYRIGHT.
7. DO NOT SCALE OFF DRAWING. USE FIGURED DIMENSIONS
ONLY.

Revisions:
REV DATE DESC
P1 26/05/24 PLANNING ISSUE
P2 20/11/24 SCALE BARS UPDATED

DRAWN CHECKED
DB ST DB ST

0 5 10 15 20M
1:200 SCALE

0 10 20 30 40 50M
1:500 SCALE



Project name
THE SWAN
Client
FRASER'S RETAIL LTD
Discipline
PLANNING
Job No
22.475

Description
EXISTING SITE AND BLOCK PLANS
Date
OCT 24
Scale
1:200 / 1:500 @ A1
Drawing No
PL.001
Rev
P2