



PROPOSED ELEVATIONS

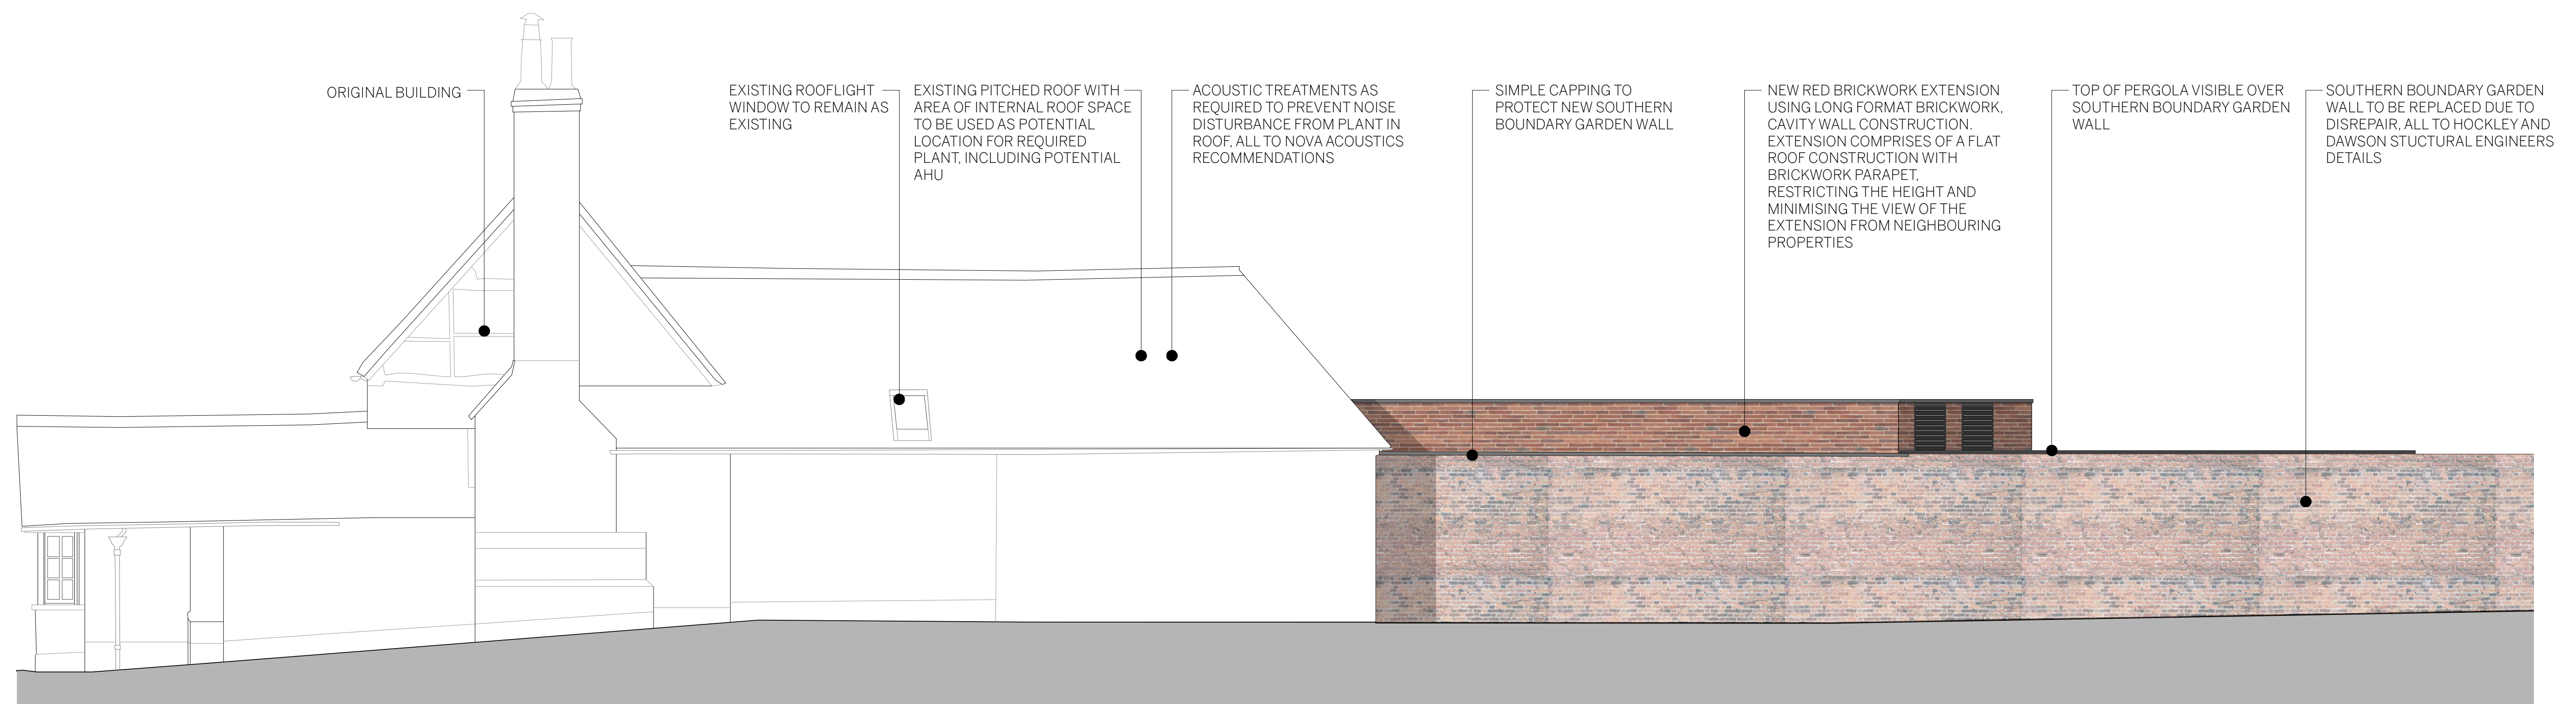

PROPOSED SOUTH ELEVATION

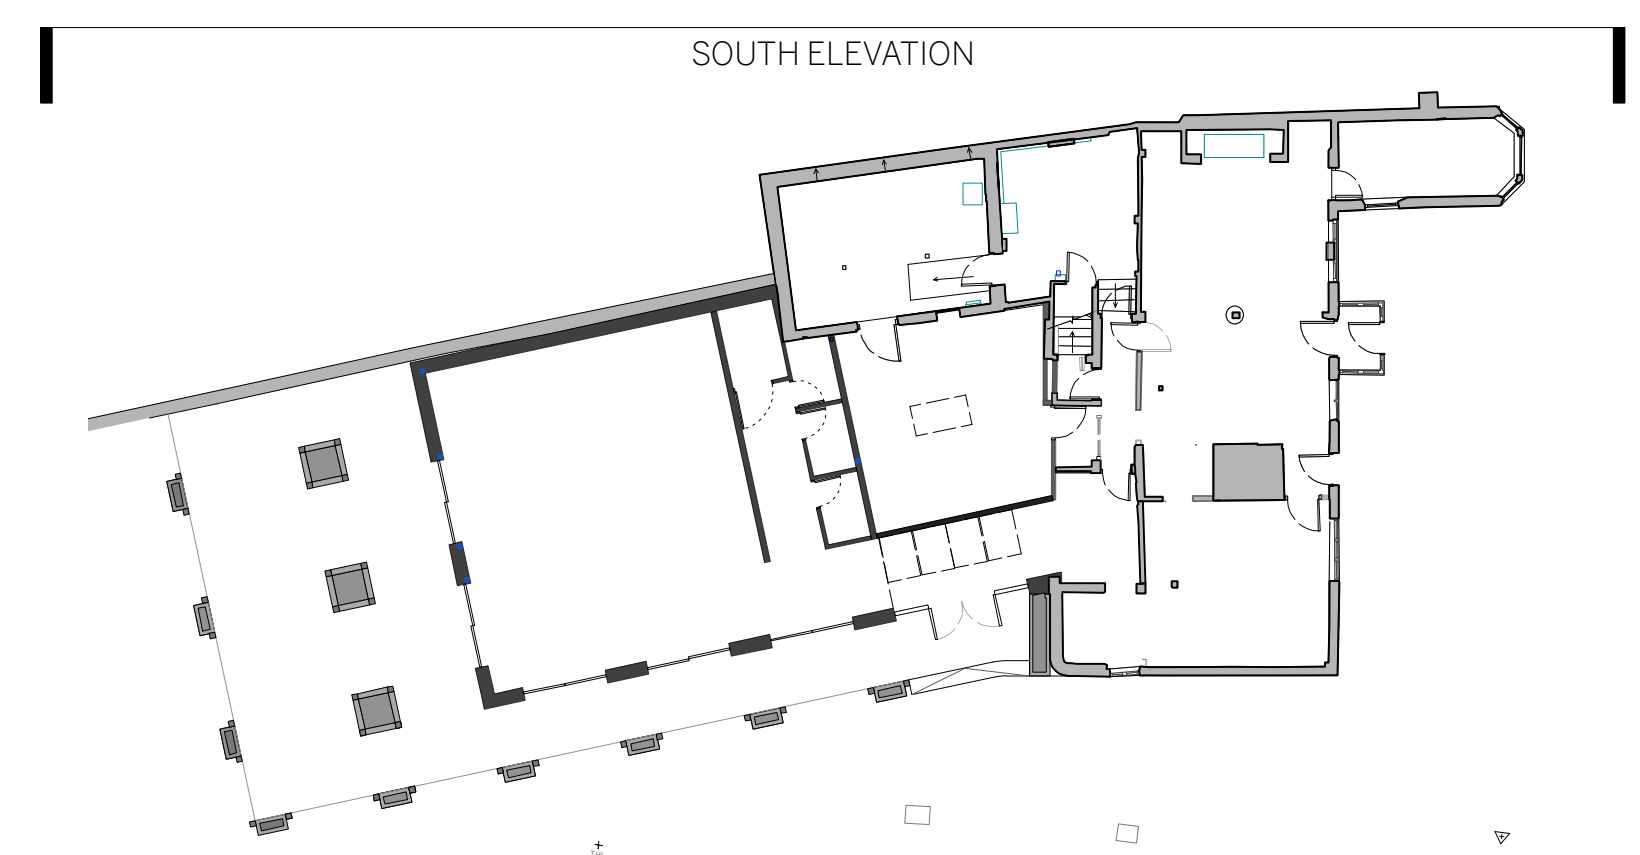

Contact
a 5 Kelburne Close,
Winnersh, RG41 5JG
e info@tailarchitects.co.uk
w tailarchitect.co.uk
p 01189072593

General Notes

1. ISSUED ONLY FOR PURPOSE INDICATED.
2. THIS IS TO BE READ IN CONJUNCTION WITH ALL OTHER CONSULTANTS INFORMATION.
3. CHECK SITE CONDITIONS PRIOR TO COMMENCEMENT.
4. ANY DISCREPANCIES TO BE REPORTED DIRECTLY TO THE ARCHITECT
5. ALL DIMENSIONS TO BE CHECKED ON SITE.
6. THIS DRAWING IS COPYRIGHT.
7. DO NOT SCALE OFF DRAWING. USE FIGURED DIMENSIONS ONLY.

Revisions:		
REV	DATE	DESC
P1	28/10/24	PLANNING ISSUE
P2	20/11/24	SCALE NOTE UPDATED

DRAWN	CHECKED
DB	ST
DB	ST



Project name:
THE SWAN

Client:
FRASER'S RETAIL LTD

Status:
PLANNING

Job No:
22.475

Description:
 PROPOSED SOUTH ELEVATION

Date: OCT 24 Scale: 1:50@A1

Drawing No: PL.024 Rev: P