


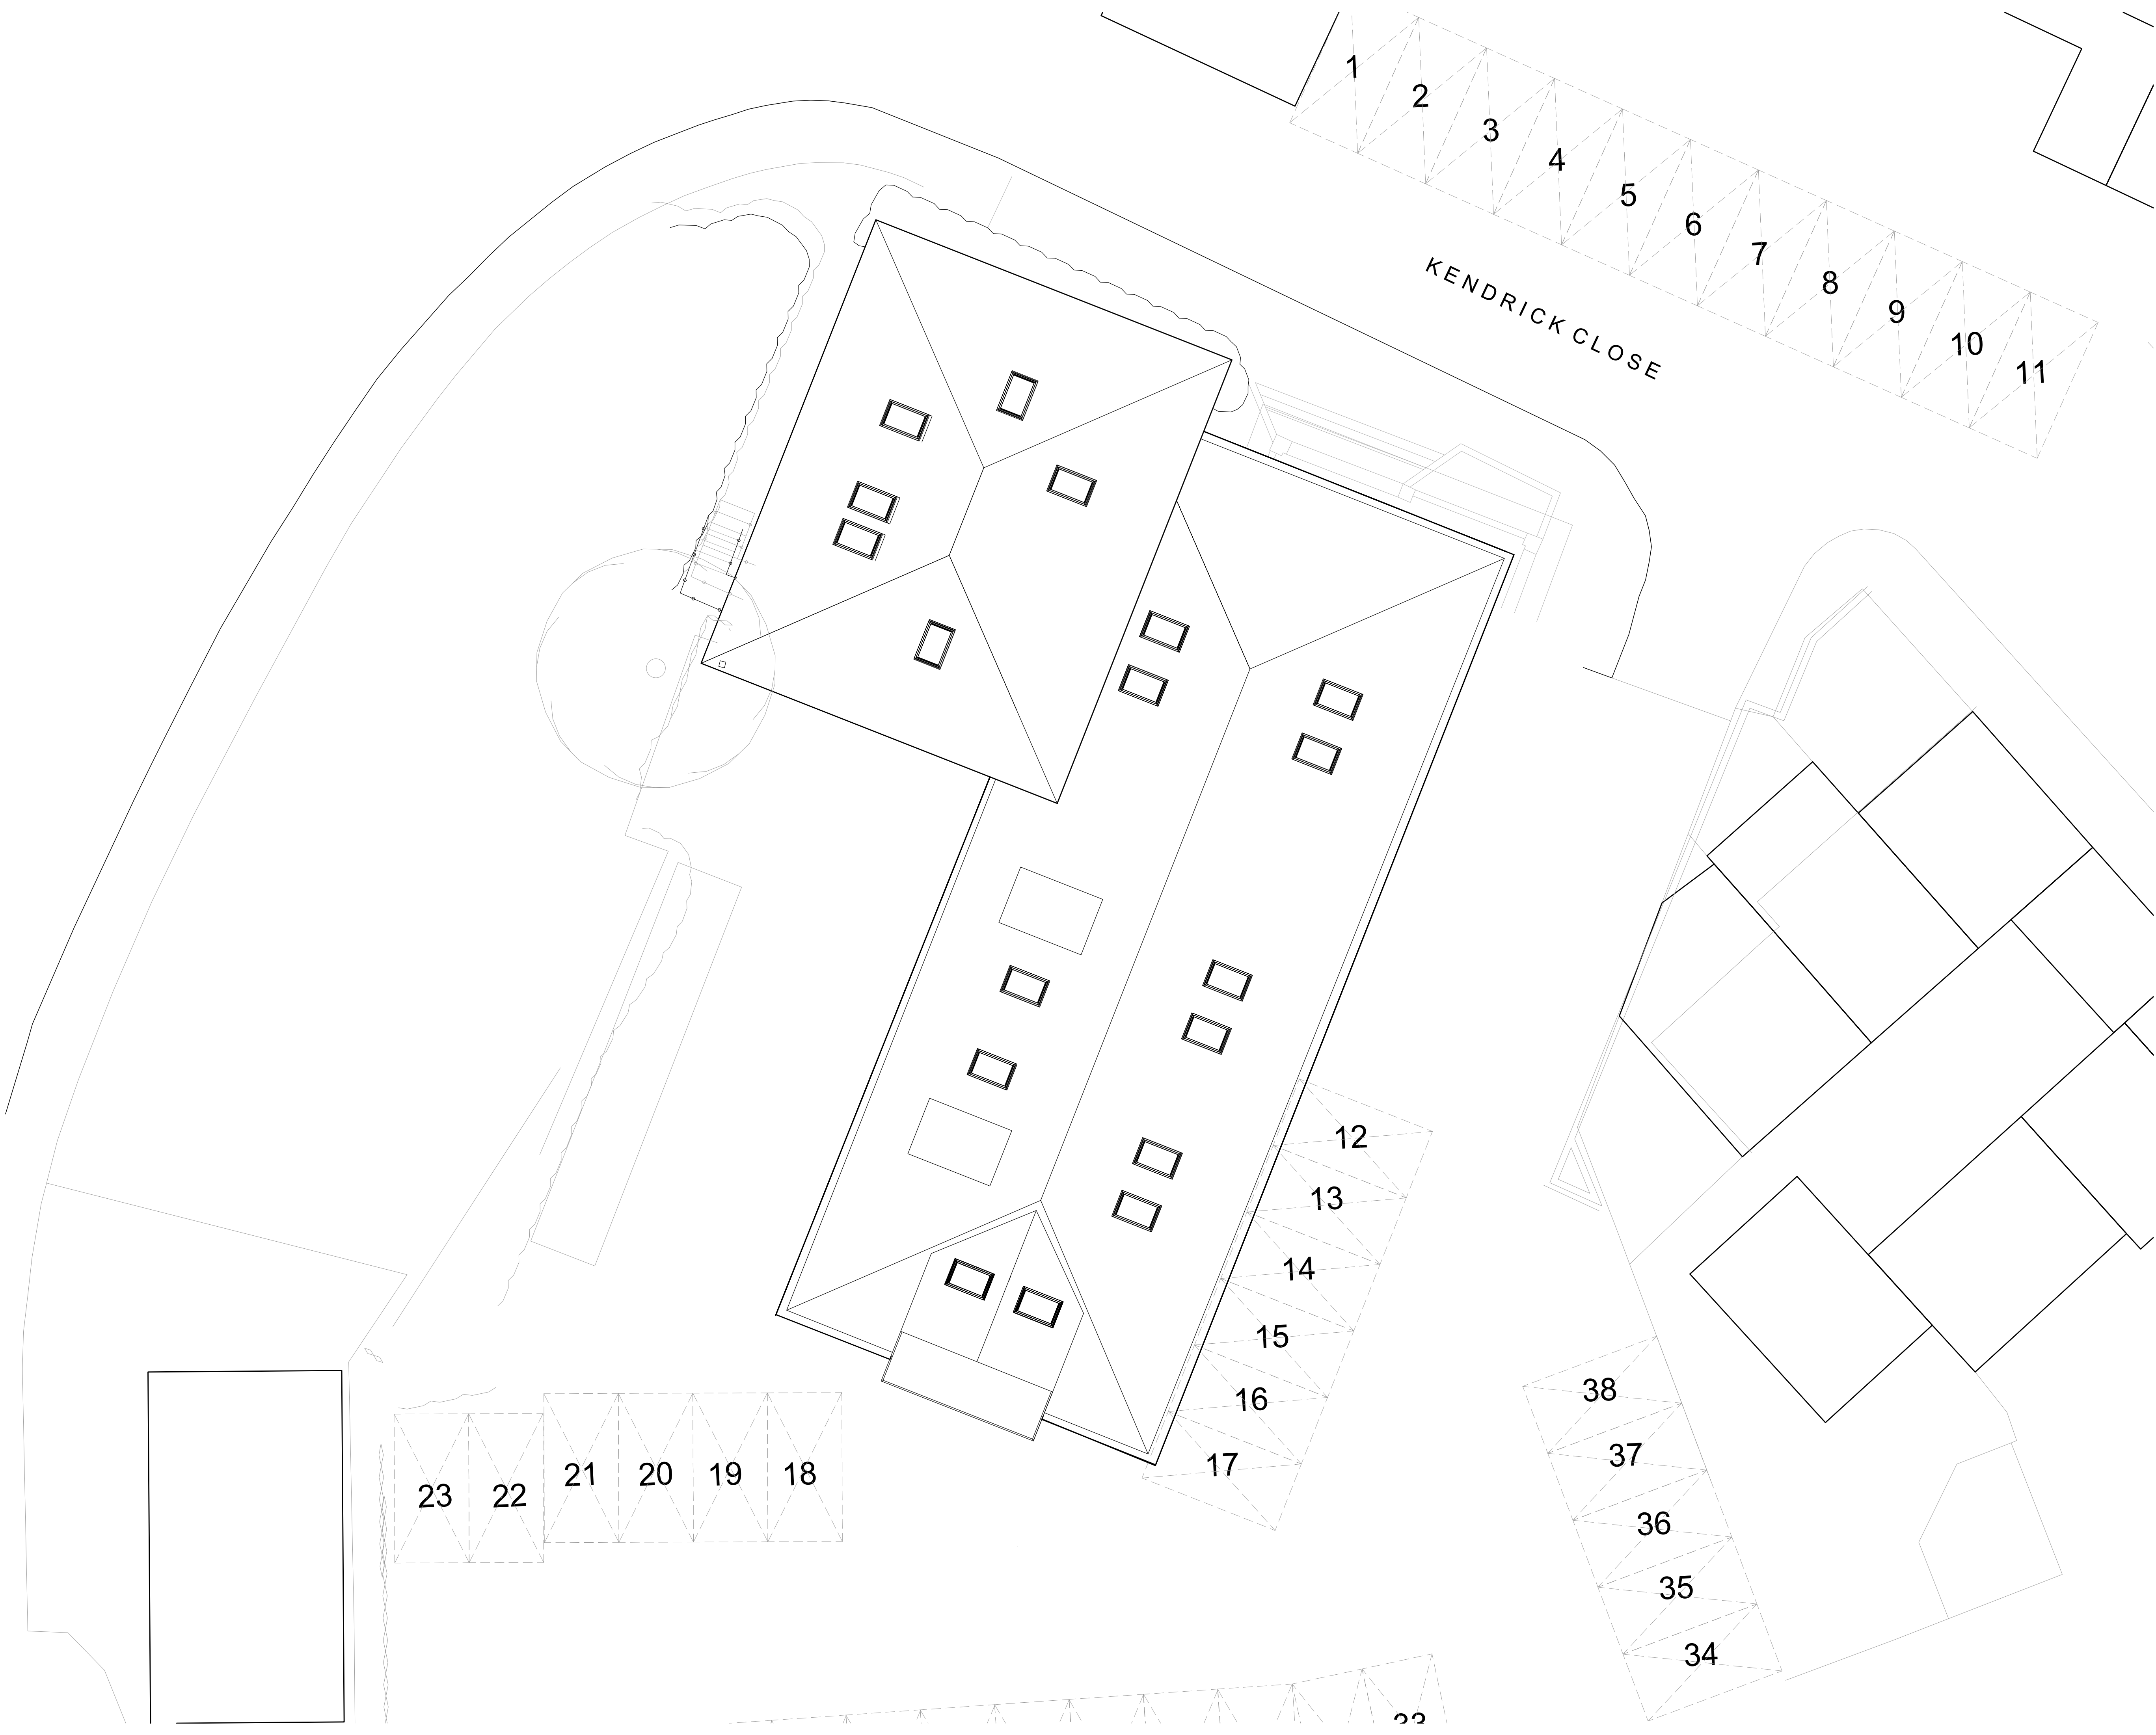

THIS DRAWING IS THE © COPYRIGHT OF FRONT ARCHITECTURE LTD AND SHOULD NOT BE COPIED WITHOUT PRIOR WRITTEN CONSENT.
CONTRACTORS ARE TO CHECK ALL LEVELS AND DIMENSIONS BEFORE WORK COMMENCES ON SITE AND ANY DISCREPANCIES ARE TO BE REFERRED TO FRONT ARCHITECTURE.
DO NOT SCALE. WORK TO FIGURED DIMENSIONS ONLY.

0 1 2 3 4m 1:100



REV	XX	XX	XX
DATE	AMENDMENT		DRAWN
PROJECT:			
ASCOT HOUSE			
FINCHAMPSTEAD ROAD,			
WOKINGHAM,			
RG40 2NW			
DRAWING TITLE			
PROPOSED ROOF PLAN			
//			
CLIENT			
KLARA HOMES			
DRAWN	PROJECT NO	DRAWING NO	
GR.	25.521	206	
CHECKED	SCALE		
//	1:100@A1		
DATE	REVISION		
FEB' 25			P03
FRONT. 171 HIGH STREET, RAYLEIGH, ESSEX, SS6 7QA.			
TEL: +44 (0)1702 891 416 EMAIL: HELLO@FRONT-ARCHITECTURE.CO.UK			