


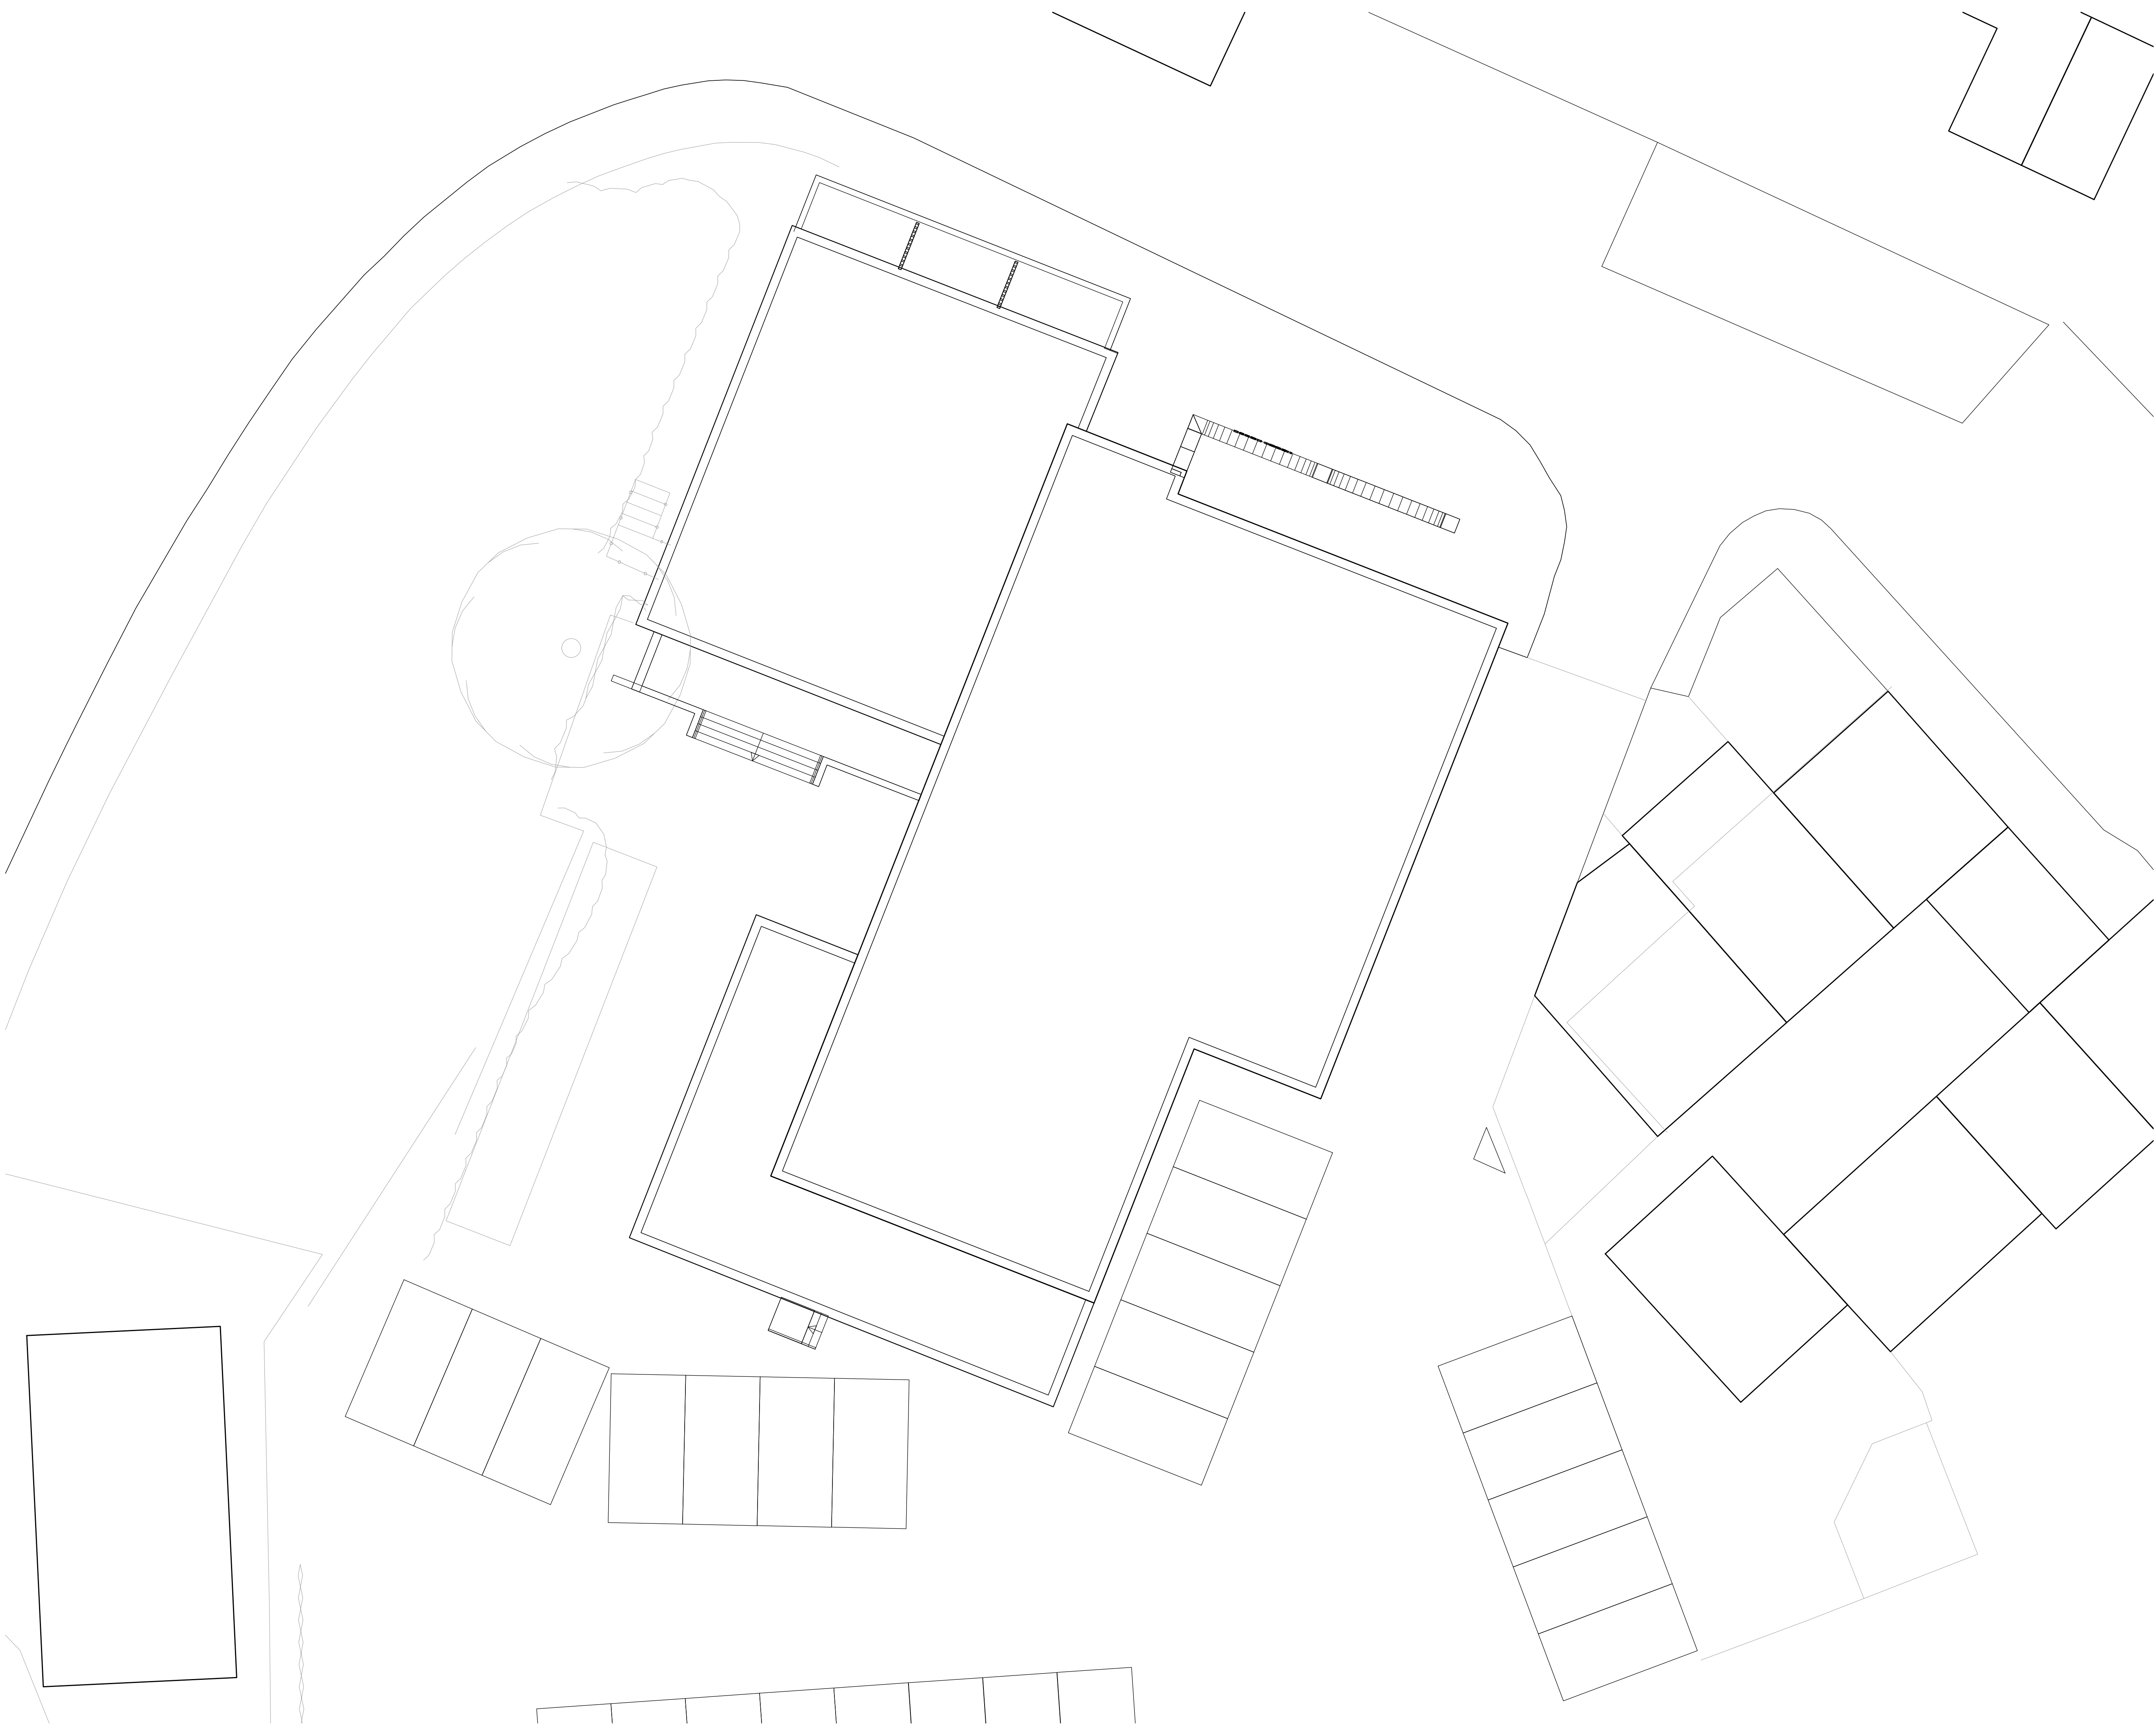

THIS DRAWING IS THE © COPYRIGHT OF FRONT ARCHITECTURE LTD AND SHOULD NOT BE COPIED WITHOUT PRIOR WRITTEN CONSENT.

CONTRACTORS ARE TO CHECK ALL LEVELS AND DIMENSIONS BEFORE WORK COMMENCES ON SITE AND ANY DISCREPANCIES ARE TO BE REFERRED TO FRONT ARCHITECTURE.

DO NOT SCALE. WORK TO FIGURED DIMENSIONS ONLY.



REV.	DATE	AMENDMENT	BY

PROJECT

ASCOT HOUSE
FINCHAMPSTEAD ROAD,
WOKINGHAM,
RG40 2NW

DRAWING TITLE

EXISTING ROOF PLAN

//

CLIENT

KLARA HOMES

DRAWN	PROJECT NO.	DRAWING NO.
GR.	25.521	006
CHECKED	SCALE	
//	1:100@A1	
DATE	REVISION	

FEB' 25

P03

FRONT. | 171 HIGH STREET, RAYLEIGH, ESSEX, SS6 7QA,
TEL: +44 (0)1702 891 416 | EMAIL: HELLO@FRONT-ARCHITECTURE.CO.UK