


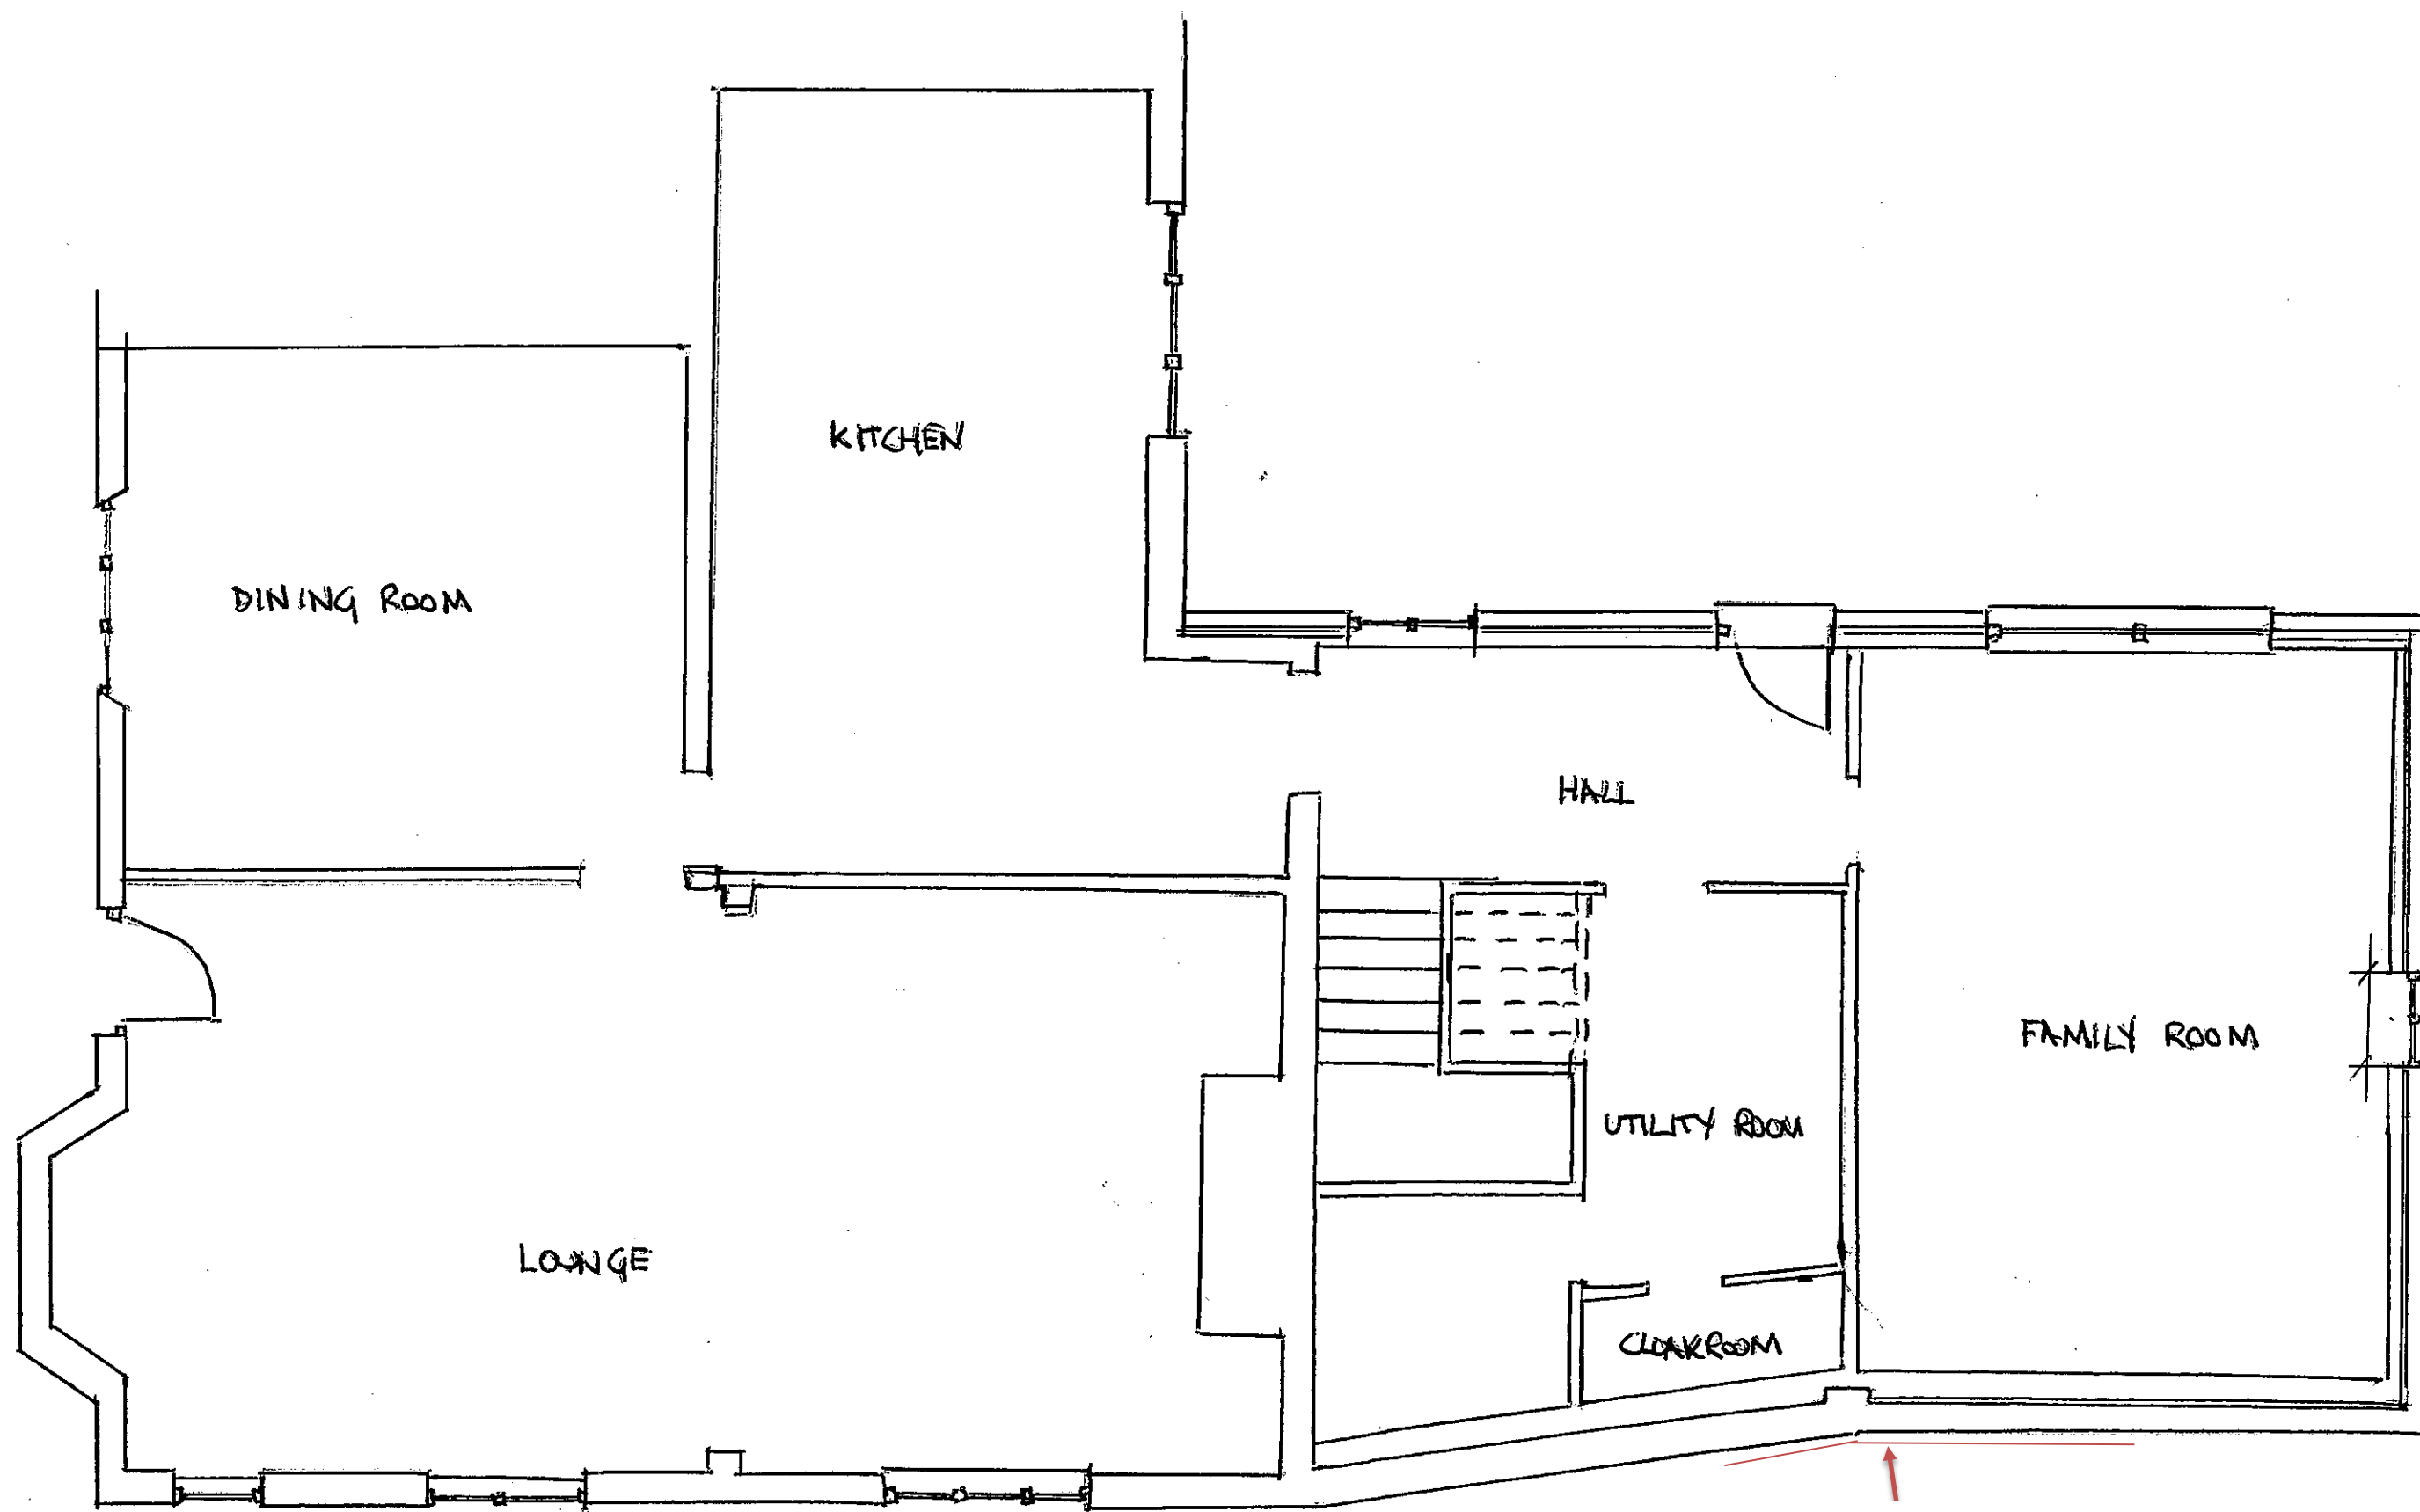

Impact point of brickwork,
rebuild of 14m² required

GROUND FLOOR PLAN

THE OLD POST HOUSE, SWALLOWFIELD

May 2025
SCALE 1:50
DRAWING NO
DE 0041