

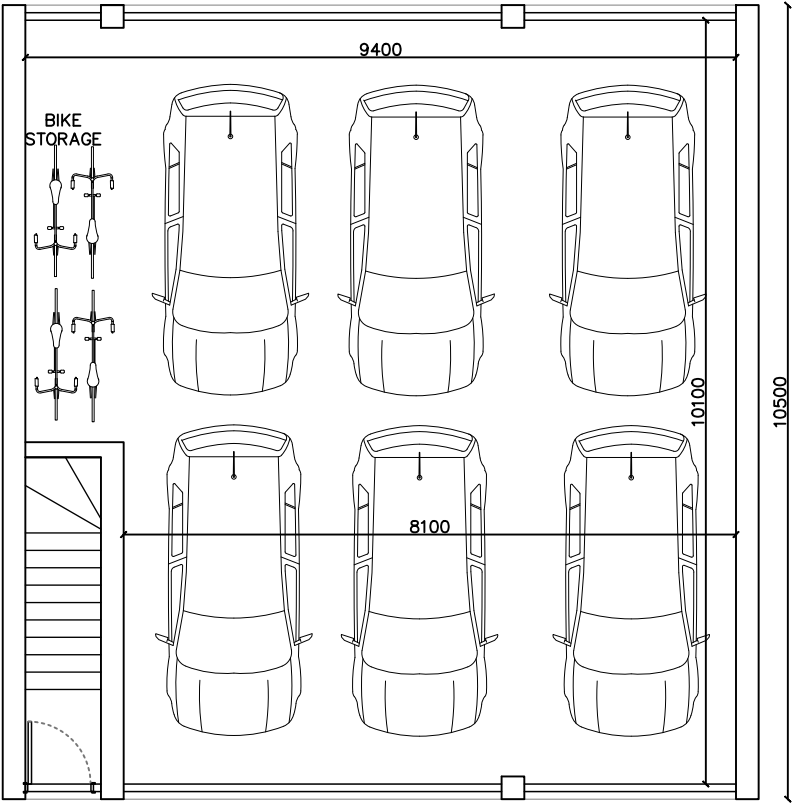


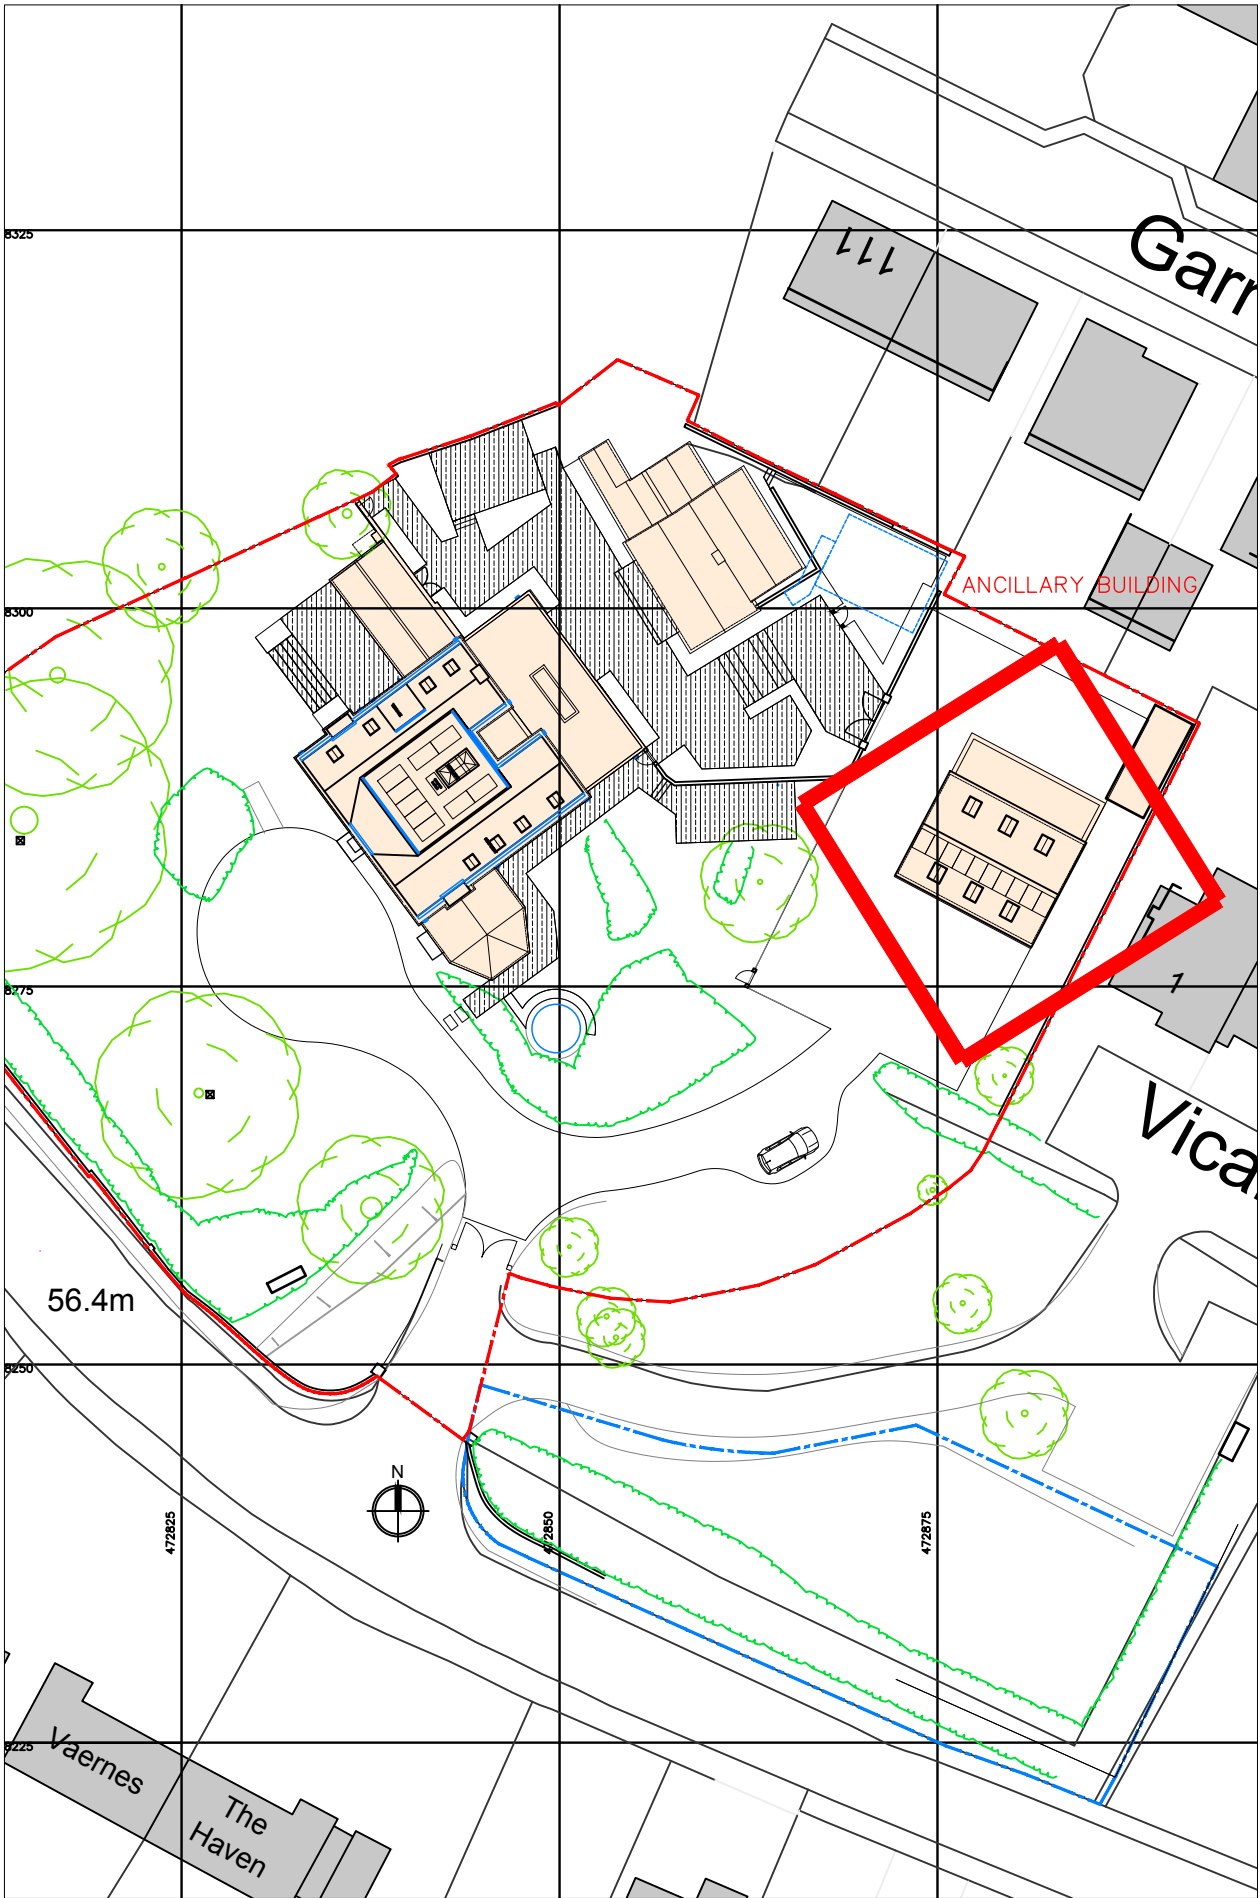

ANCILLARY BUILDING GROUND FLOOR PLAN 1:100 – GARAGE

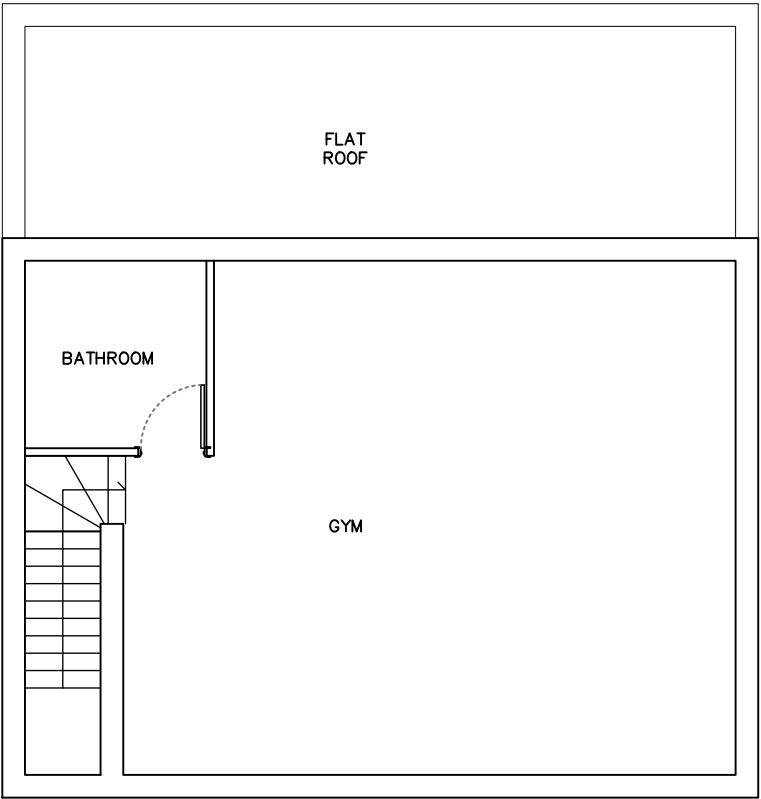

ANCILLARY BUILDING FIRST FLOOR PLAN 1:100 – GYM

NOTES

THIS DRAWING IS THE COPYRIGHT OF THE ARCHITECTS AND MAY NOT BE REPRODUCED WITHOUT PERMISSION. THE CONTRACTOR IS RESPONSIBLE FOR CHECKING DIMENSIONS, TOLERANCES AND REFERENCE. ANY DISCREPANCIES TO BE CHECKED BEFORE PROCEEDING WITH THE WORKS. WHERE AN ITEM IS COVERED BY DRAWINGS TO DIFFERENT SCALES, THE LARGER SCALE DRAWING IS TO BE WORKED TO. DO NOT SCALE FROM DRAWING. FIGURED DIMENSIONS TO BE WORKED TO AT ALL TIMES.

ALL WORK AND MATERIALS TO BE IN ACCORDANCE WITH THE BUILDING REGULATIONS AND TO COMPLY WITH THE RELEVANT CODES OF PRACTICE AND BRITISH STANDARDS.



PLANNING

© Copyright TRACE Architects Ltd 2023

trace
ARCHITECTS

Basement Studio
263 The Vale
London
W3 7QA
TEL 0208 611 2946
E-MAIL office@tracearchitects.co.uk
www.tracearchitects.co.uk

1A Grange Avenue
Rotherfield Peppard
Henley on Thames
RG9 5JP
TEL 01491 579 544

DATE	FEB 2025	CLIENT:
DRAWN	RR	HUSSAIN FAMILY
CHECKED	-	
SCALE@A3	1:100	

EXTENSIONS, ALTERATIONS AND NEW
ANCILLARY BUILDING

ANCILLARY BUILDING
PROPOSED PLANS

ADDRESS:
L'ORTOLAN, CHURCH LANE
SHINFIELD, READING, RG2 9BY

JOB No	DRAWING NUMBER
1149	P26 Rev A