



PROPOSED ELEVATIONS

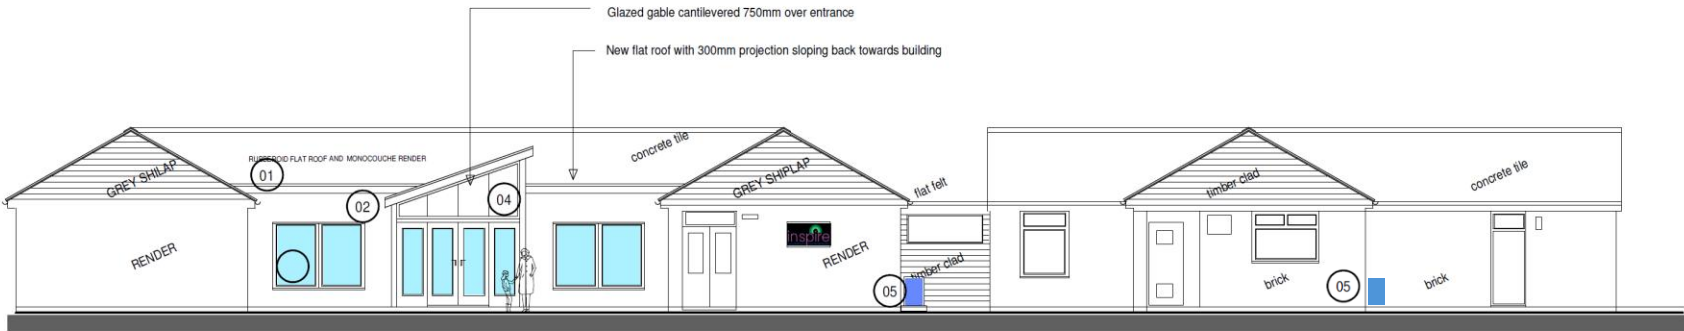


PROPOSED FRONT ACCESS ELEVATION (north facing) 1/100

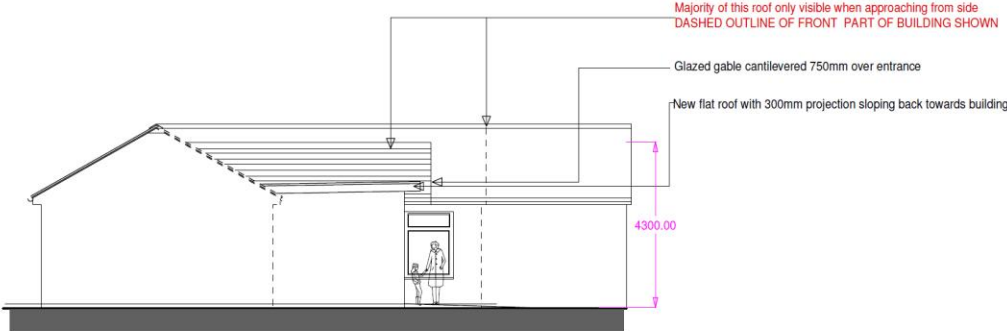


SECTION/FLANK ELEVATION 1/100 SHOWING NEW PORCH
OBSCURED BY SURROUNDING STRUCTURES

LEGEND


- 01 FLAT RUBBEROID (GREY) ROOF
- 02 MONOCOUCHE RENDER FINISH
- 03 POWDER COATED ALUMINIUM WINDOWS
- 04 FEATURE ALUMINIUM (GREY POWDER COATED) GLAZED GABLE
- 05 EXTERNAL A/C UNITS

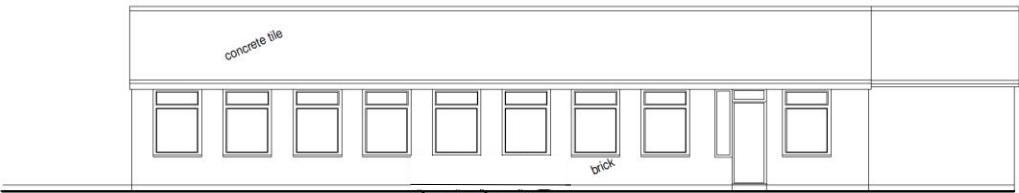

PROPOSED FLANK ELEVATION (east facing) 1/100

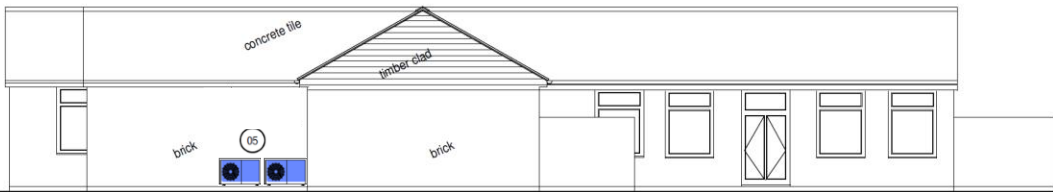


PROPOSED FLANK ELEVATION (west facing) 1/100

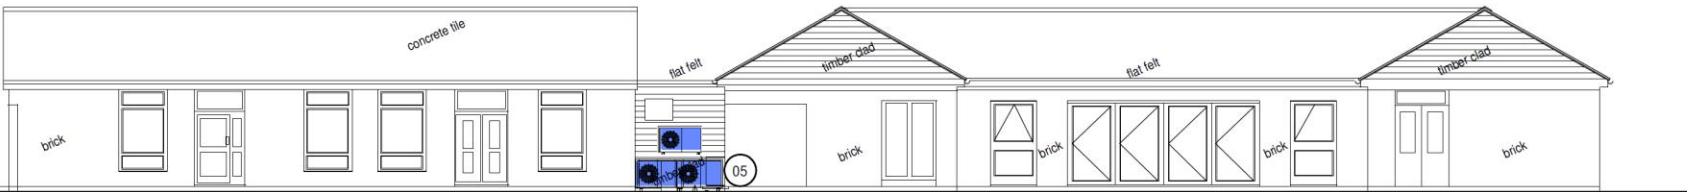

PROPOSED REAR ELEVATION (south facing) 1/100



SCALE 1:100

 

SCALE 1:50

