


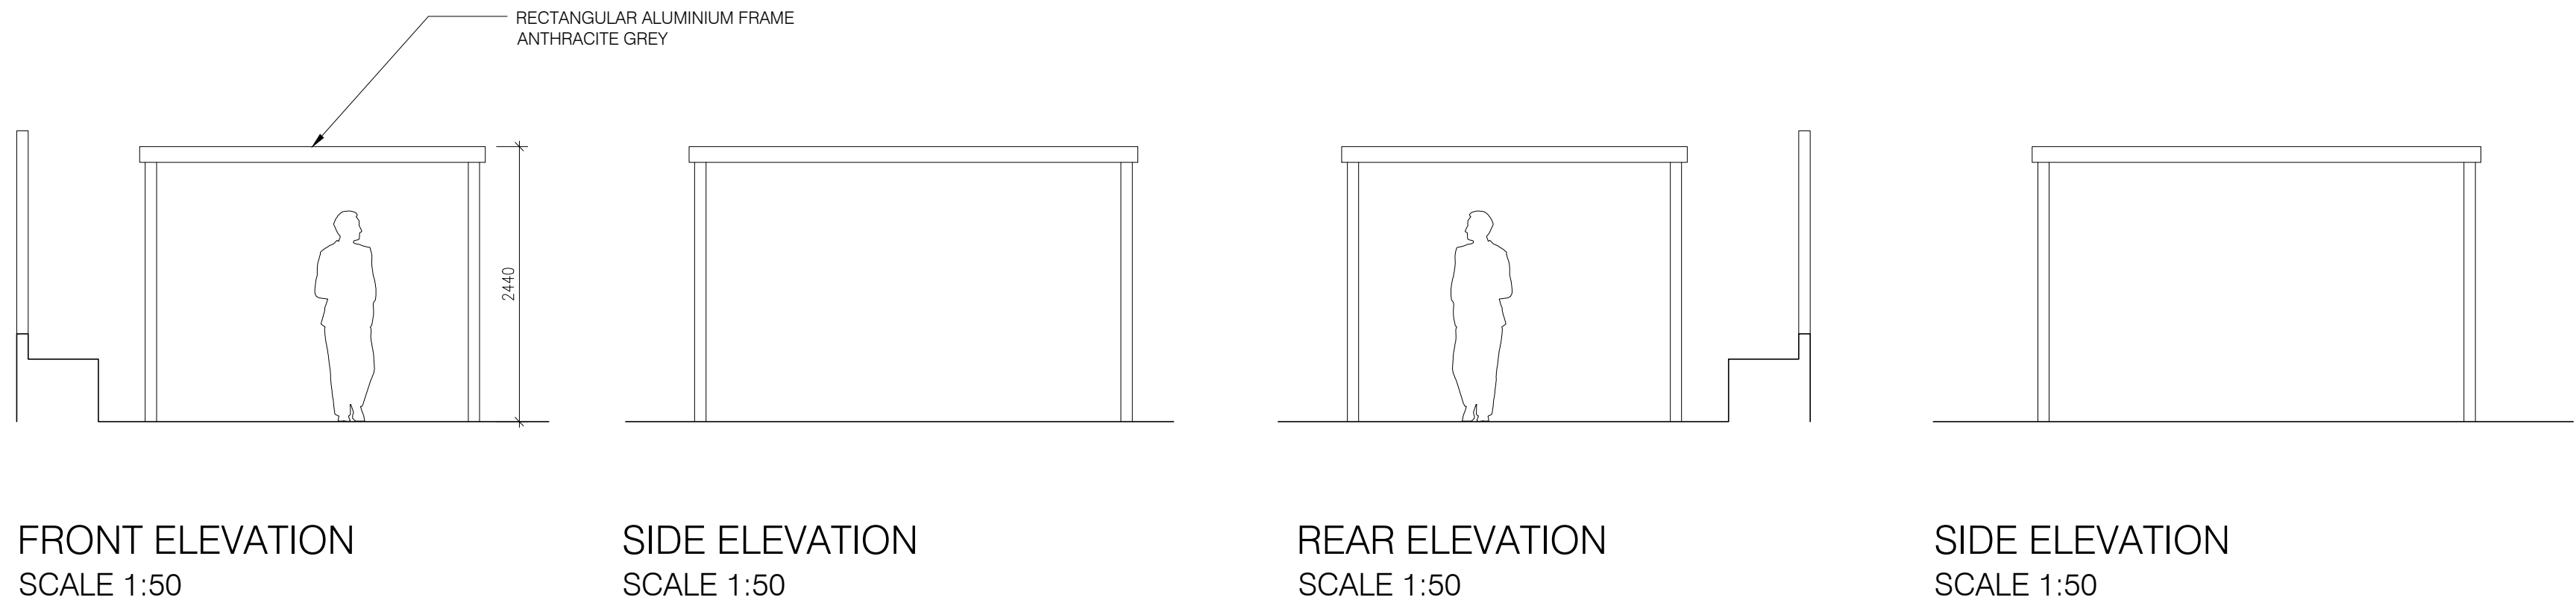


FRONT ELEVATION
SCALE 1:50



SIDE ELEVATION
SCALE 1:50

REAR ELEVATION
SCALE 1:50

SIDE ELEVATION
SCALE 1:50

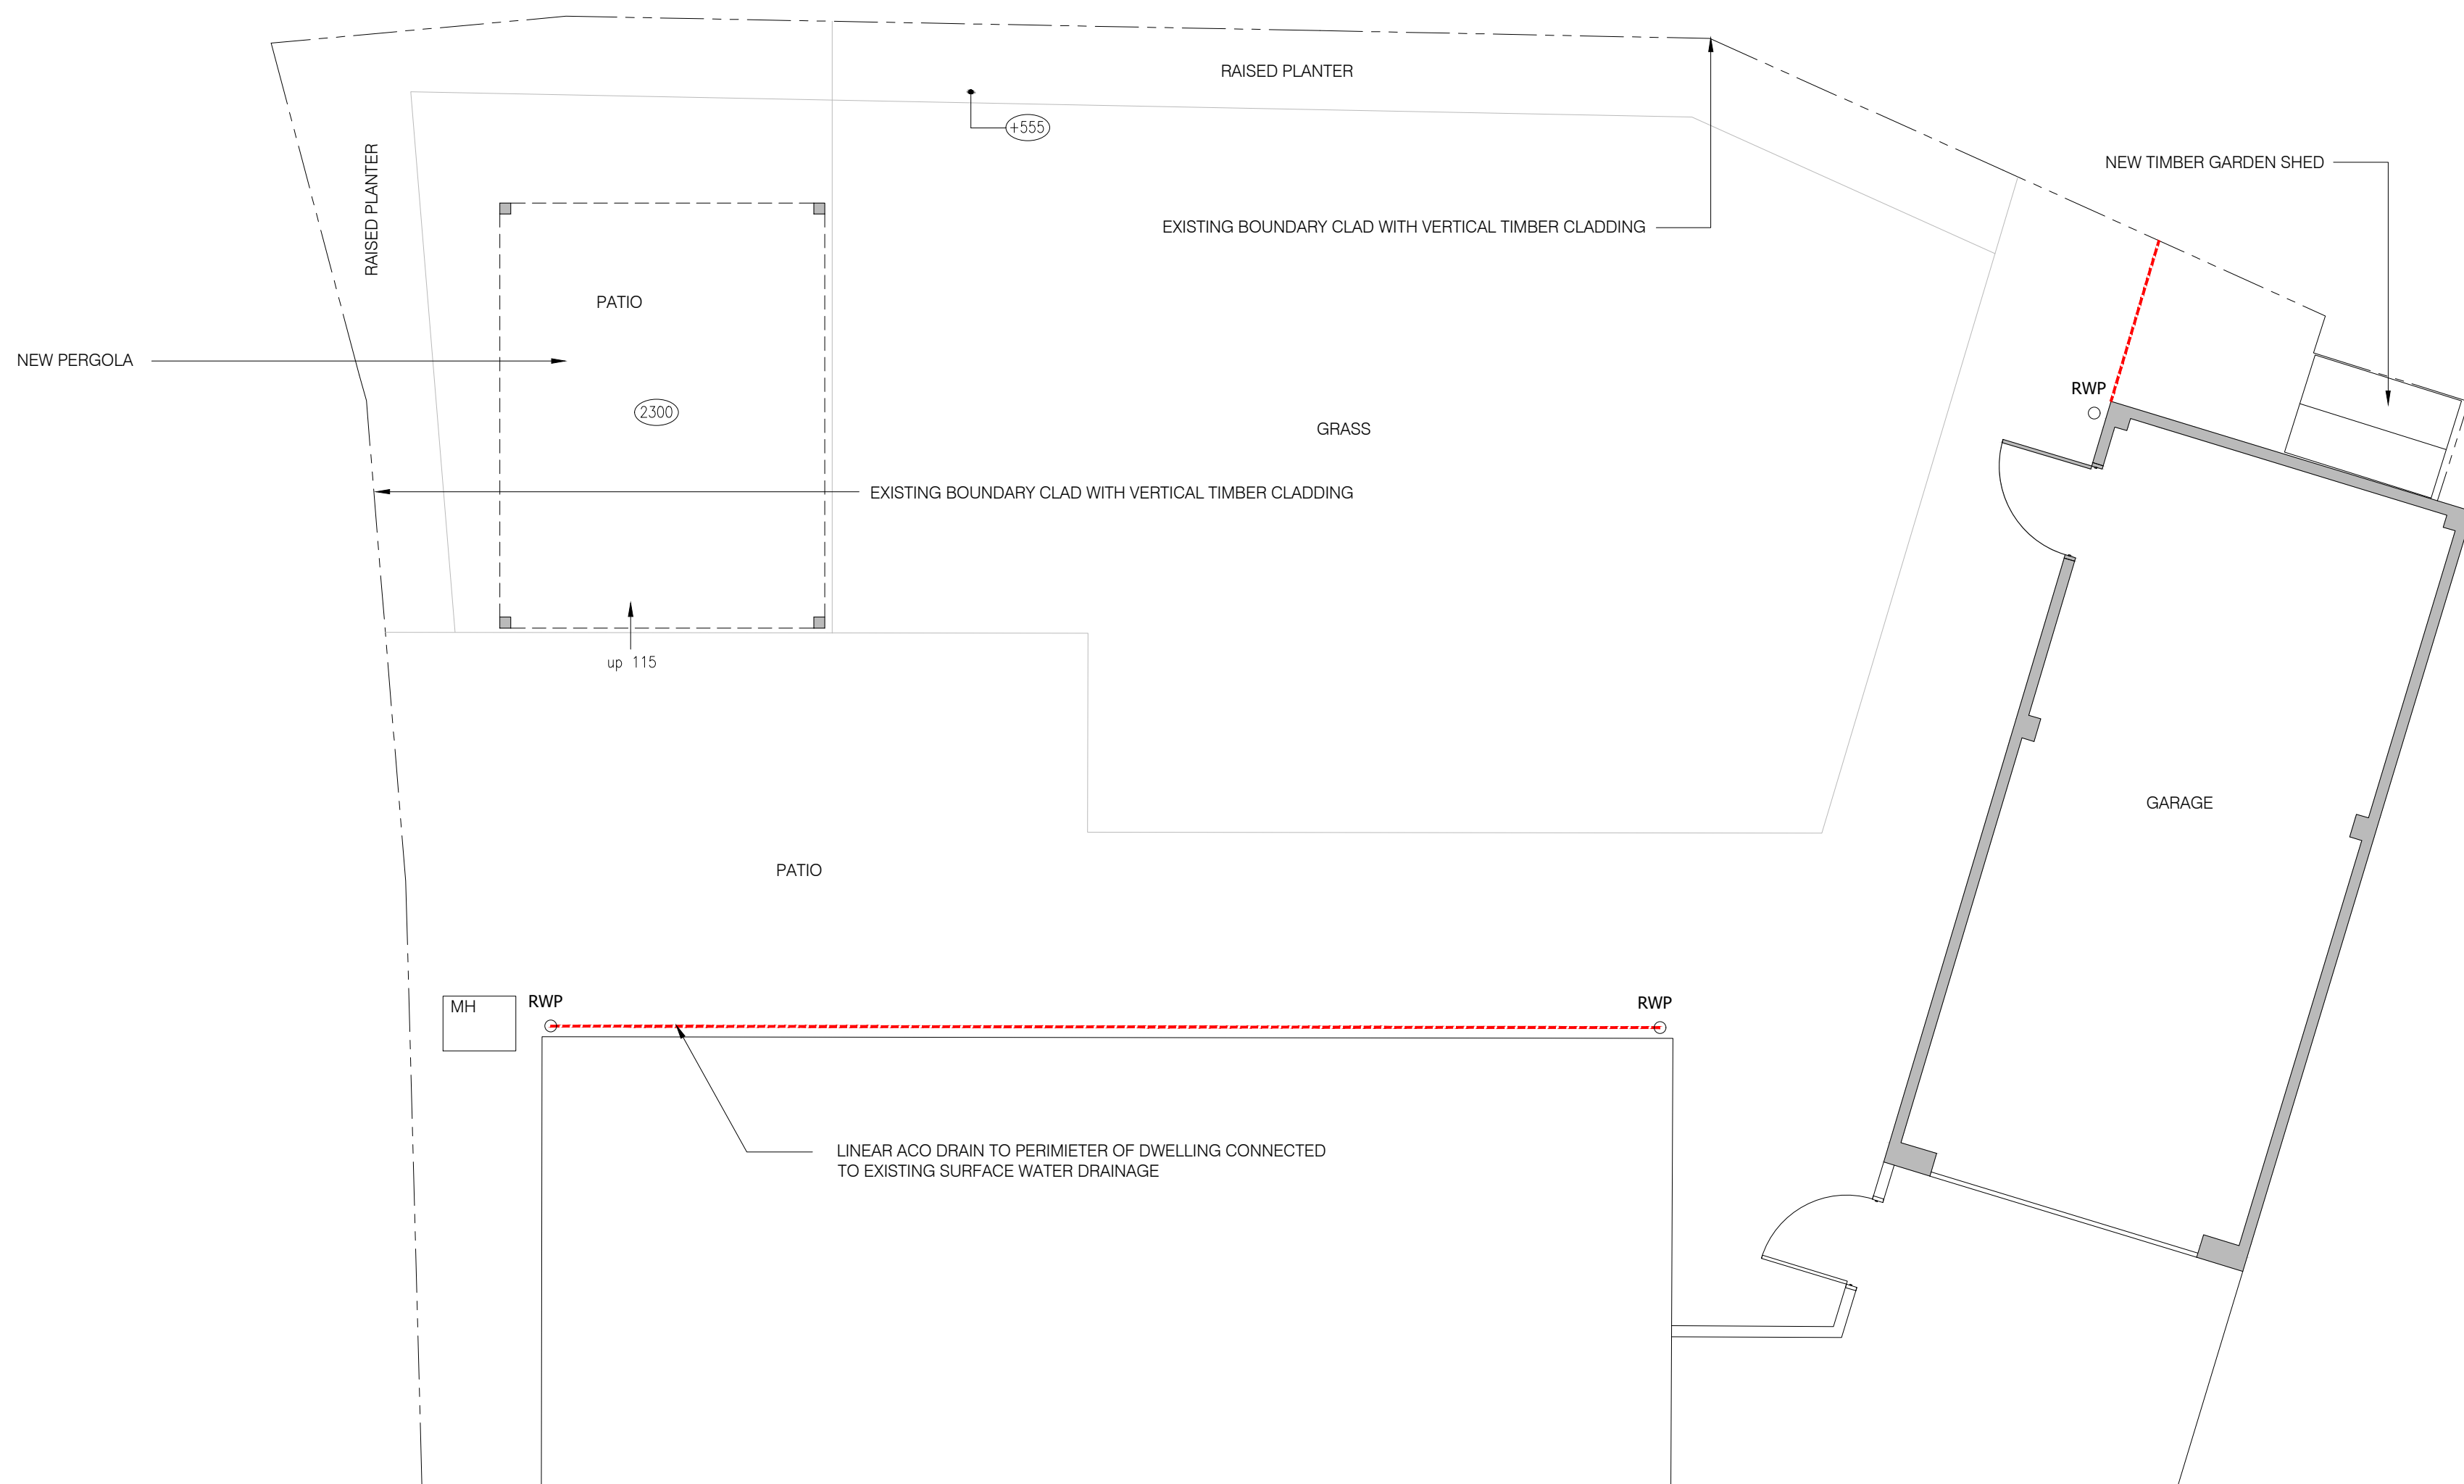

PART GROUND FLOOR PLAN
SCALE 1:50

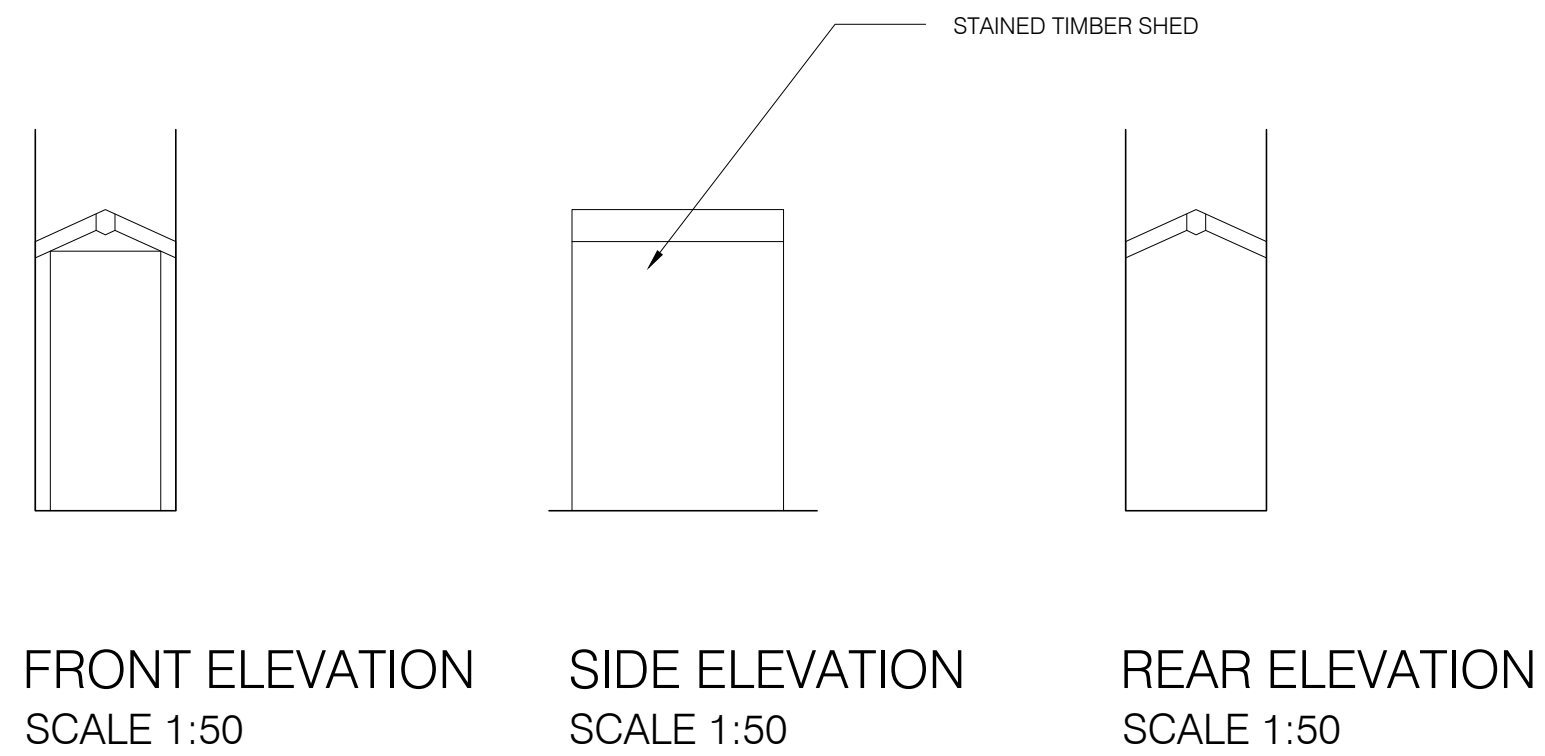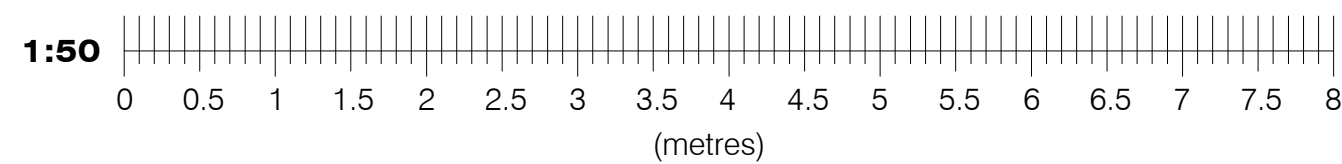

FRONT ELEVATION
SCALE 1:50

SIDE ELEVATION
SCALE 1:50

REAR ELEVATION
SCALE 1:50

- NOTES:
- THIS DRAWING IS TO BE READ IN CONJUNCTION WITH ALL RELEVANT ARCHITECTS, SUB-CONTRACTORS AND ARCHITECTURAL DRAWINGS.
 - THIS DRAWINGS REMAINS THE COPYRIGHT OF JETARCH DESIGN LTD AND MAY NOT BE SHARED OR REPRODUCED WITHOUT THEIR KNOWLEDGE



100 Berkshire Place
Winnersh Triangle
Wokingham, Berkshire RG41 5RD
Tel: 07787296792
email: info@jetarchdesign.co.uk

Client
MR DESHMUKH

Property:
**6 APPLEBY CRESCENT
WOKINGHAM
RG40 1LE**

Drawing Title:
**DETAILS OF CURRENT
FLOOR PLANS
AND ELEVATIONS**

Rev.	Date	Revisions

Drawing No. A1/412/01	Rev.
Plot Date: JUL 24	
Scale 1:50 @ A1	
Date JUL 24	Drawn JT