



CENTRE COORDINATES: 474883 , 173489



Supplied by Streetwise Maps Ltd
www.streetwise.net
Licence No: 100047474

LOCATION PLAN
SCALE 1:1250@A3

BLOCK PLAN
SCALE 1:500@A3

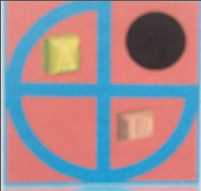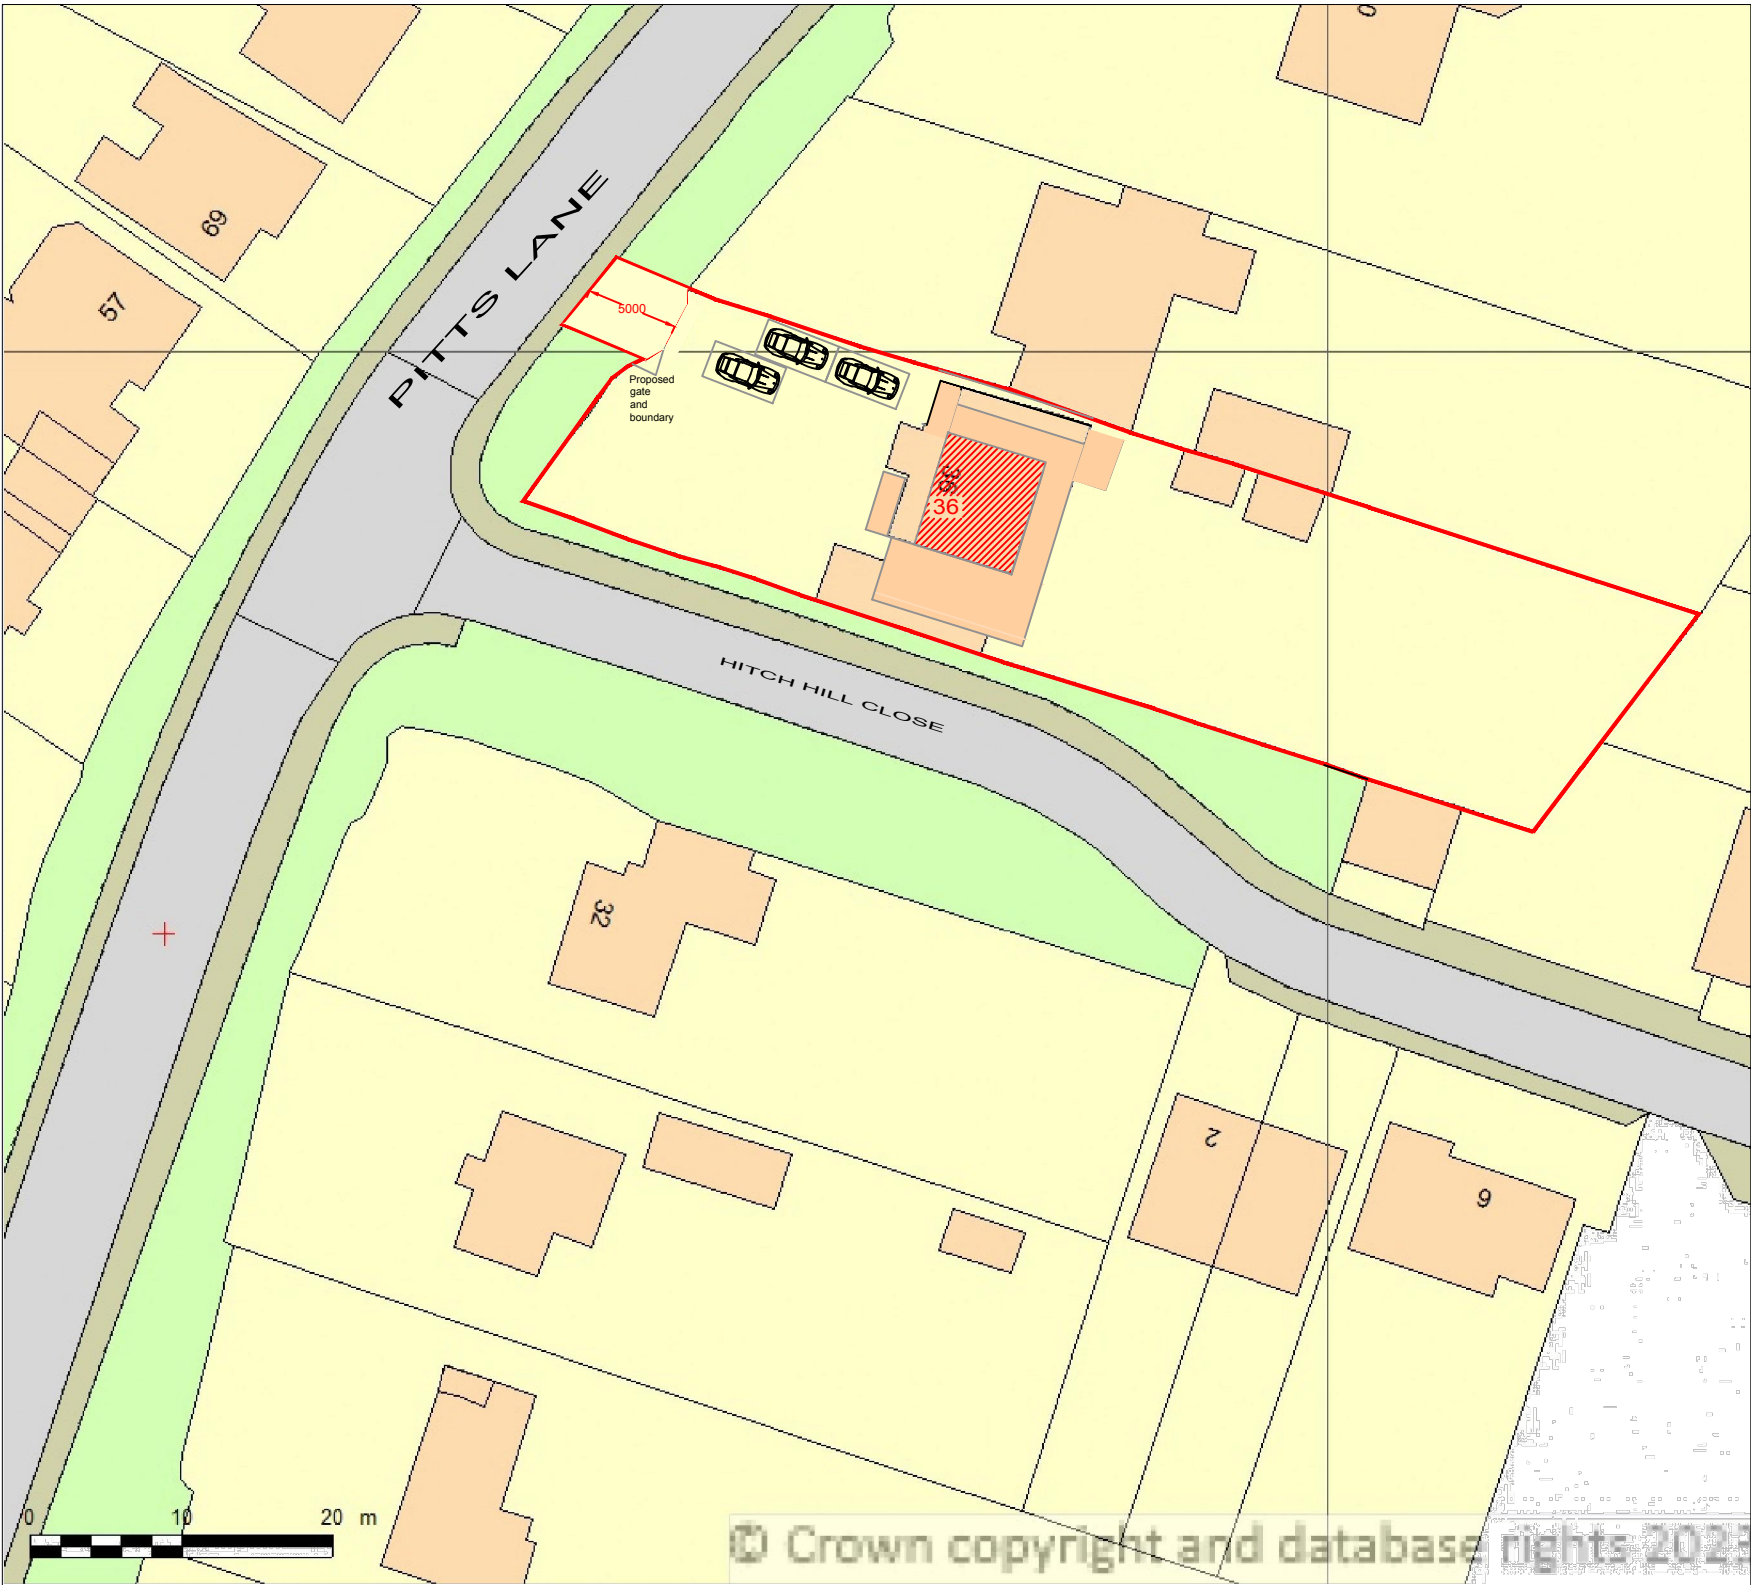

PROJECT:

PROPOSED LOFT CONVERSION & GATE/ BOUNDARY WALL DETAIL

36 Pitts Lane
Earley

DRAWN BY:

P.S.

DATE:

24/12/2024

SCALE:

AS SHOWN@A3

FILENAME:

23040




DRAWING TITLE:


LOCATION AND BLOCK PLAN

DRAWING NUMBER:

PL-01


ArchDezine Limited
archdeziner7@gmail.com

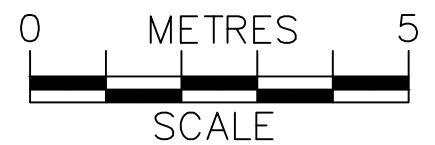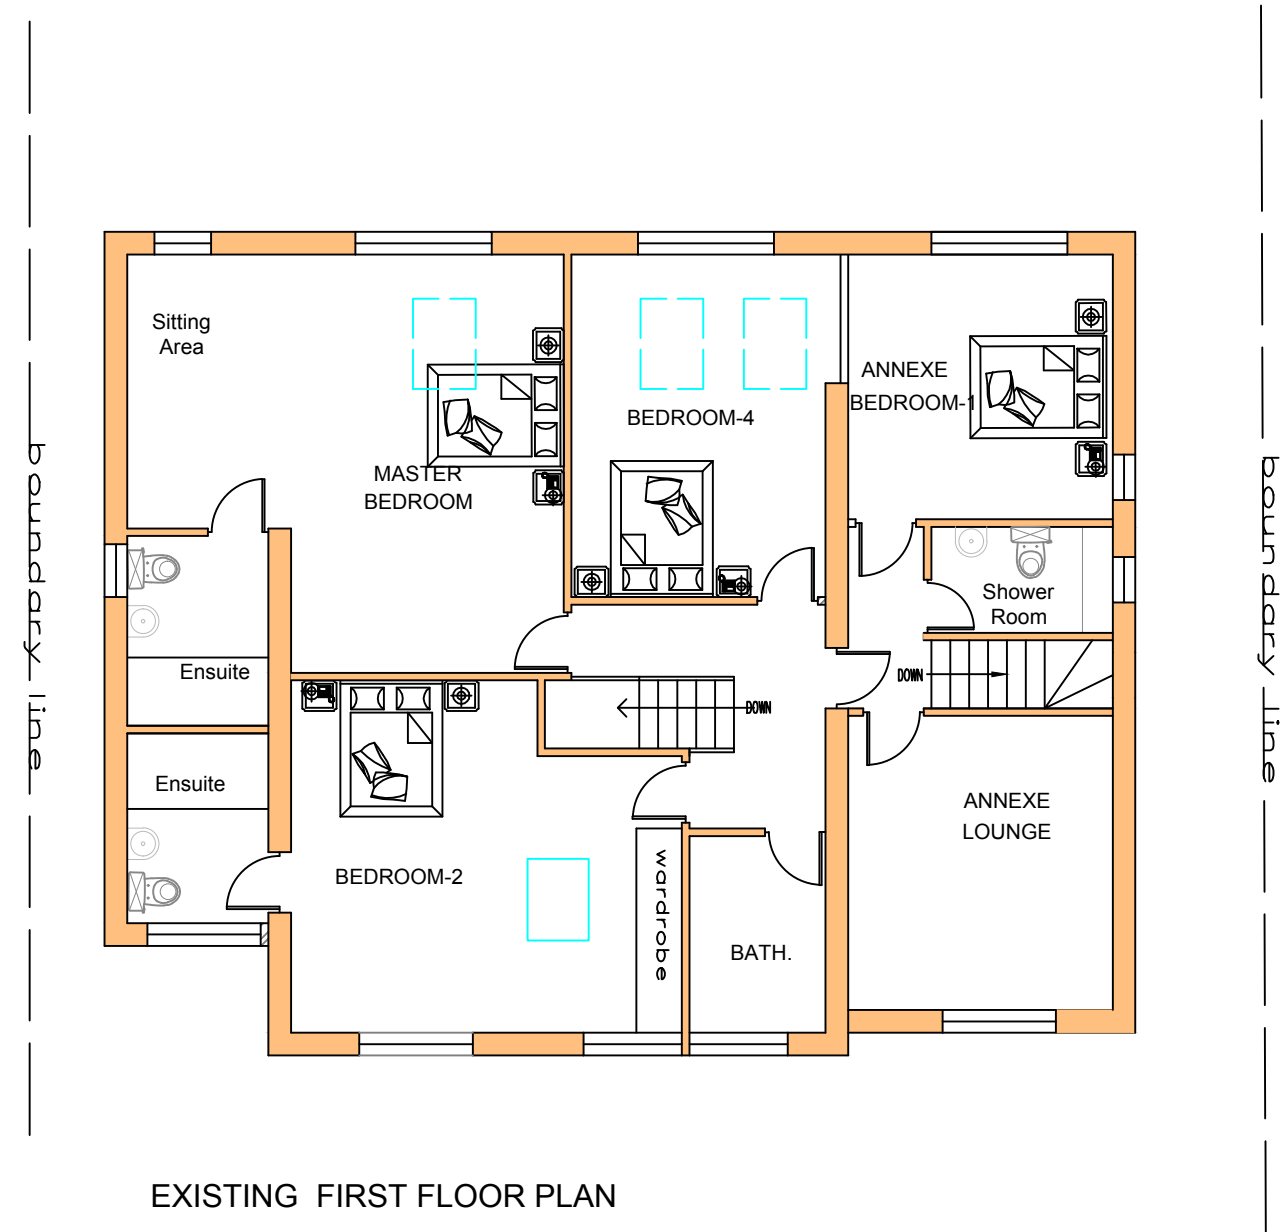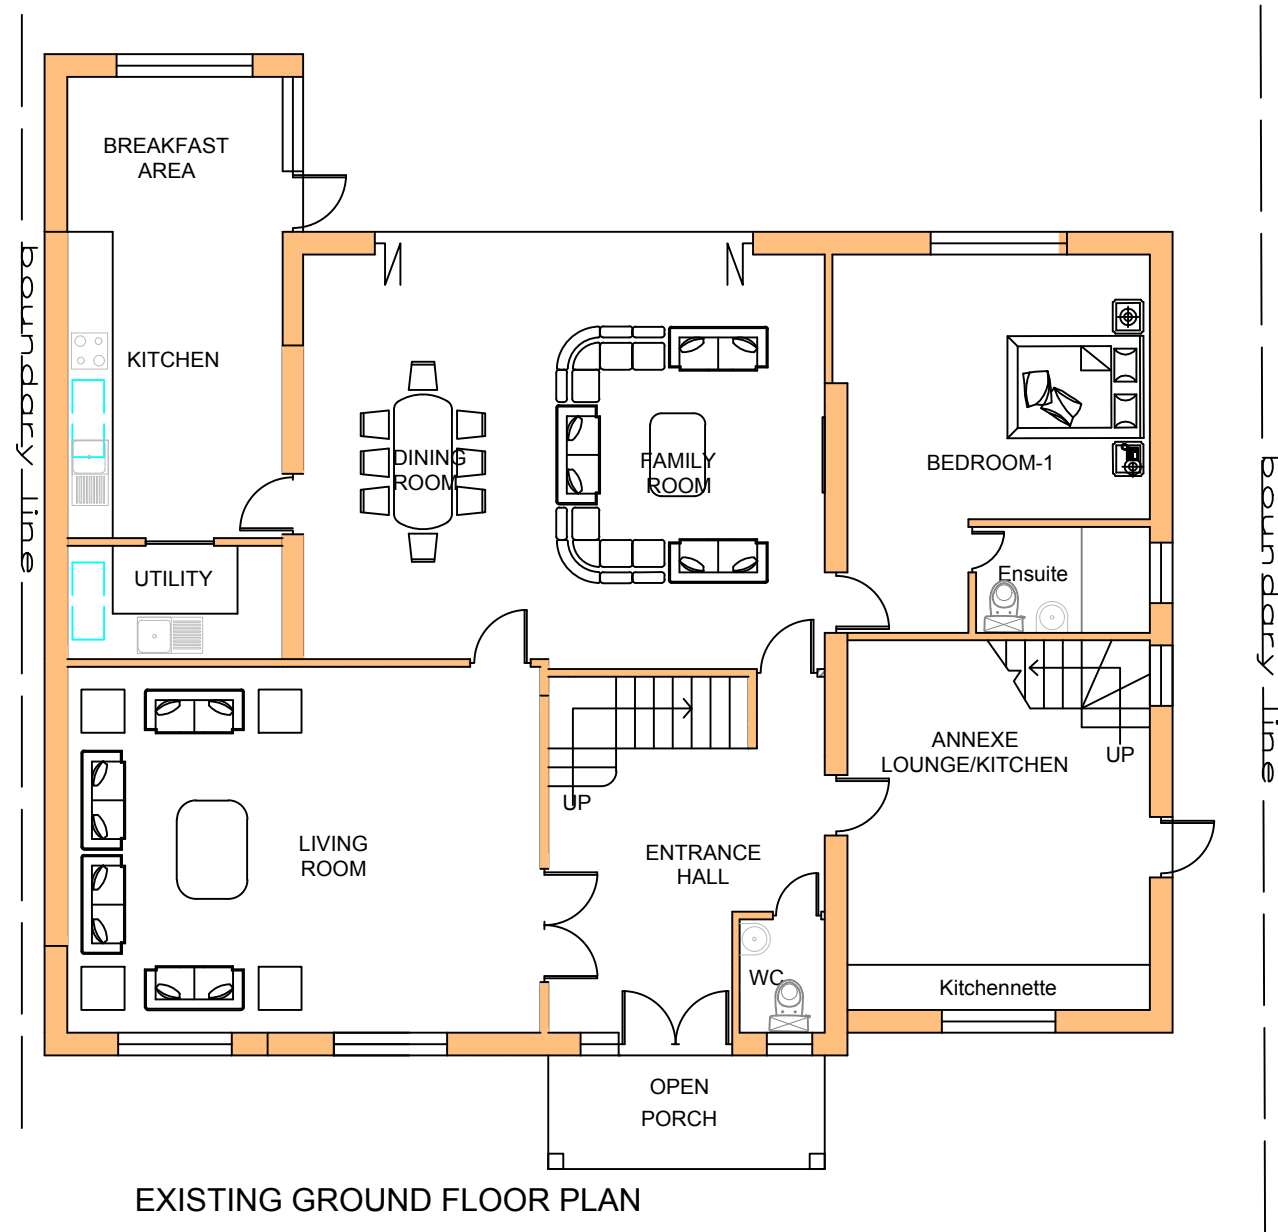

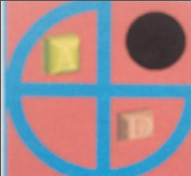	PROJECT:	36 Pitts Lane Earley	DRAWN BY:	P.S.	DRAWING TITLE:		ArchDezine Limited archdeziner7@gmail.com
	PROPOSED LOFT CONVERSION &GATE/ BOUNDARY WALL DETAIL		DATE:	24/12/2024	EXISTING PLANS		
			SCALE:	1:100@A3	DRAWING NUMBER:	PL-02	
			FILENAME:	23040			




EXISTING WEST ELEVATION

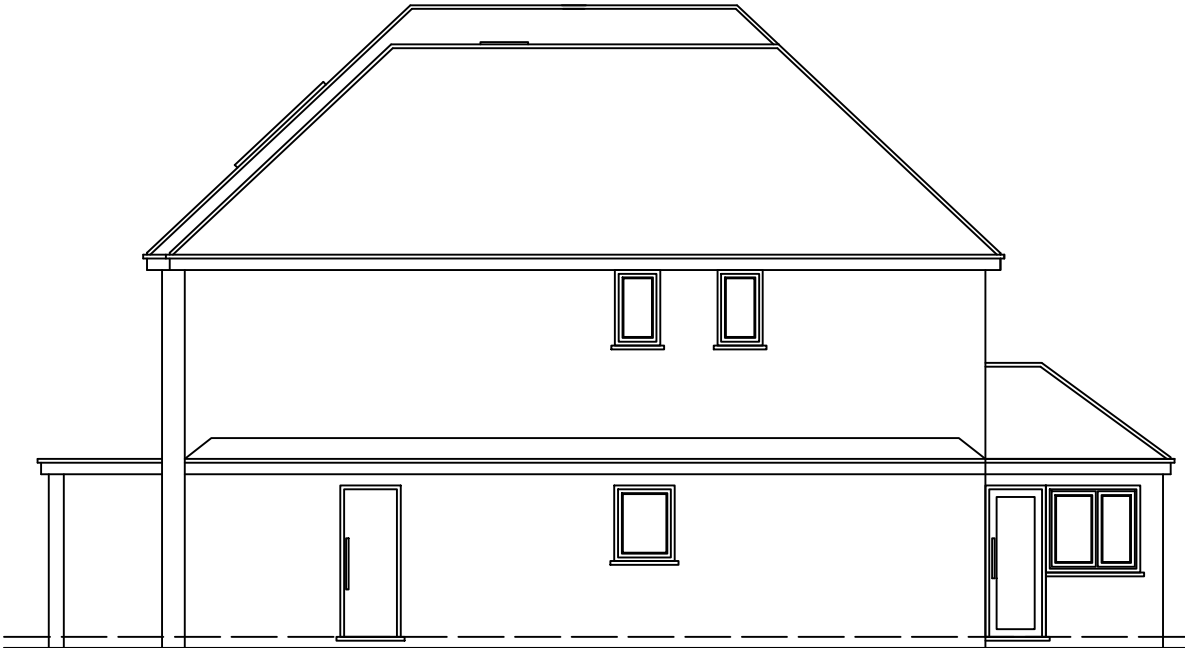


EXISTING SOUTH ELEVATION





EXISTING EAST ELEVATION

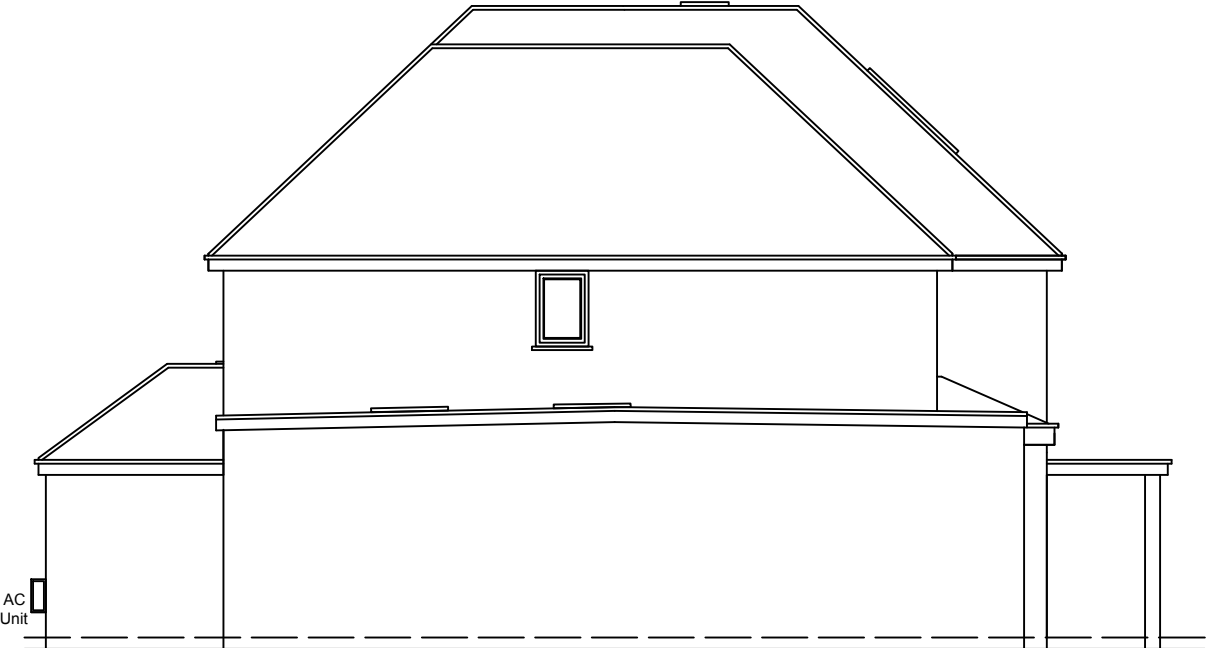


EXISTING NORTH ELEVATION
(TOWARDS NO.38)

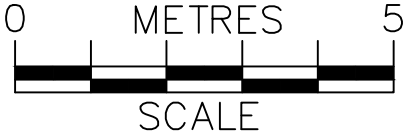

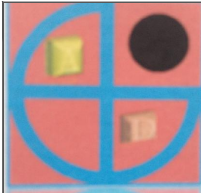
	PROJECT:	36 Pitts Lane Earley	DRAWN BY:	P.S.	DRAWING TITLE:		 archdeziner7@gmail.com
	PROPOSED LOFT CONVERSION &GATE/ BOUNDARY WALL DETAIL		DATE:	24/12/2024	EXISTING ELEVATIONS		
			SCALE:	1:100@A3	DRAWING NUMBER:	PL-03	
			FILENAME:	23040			

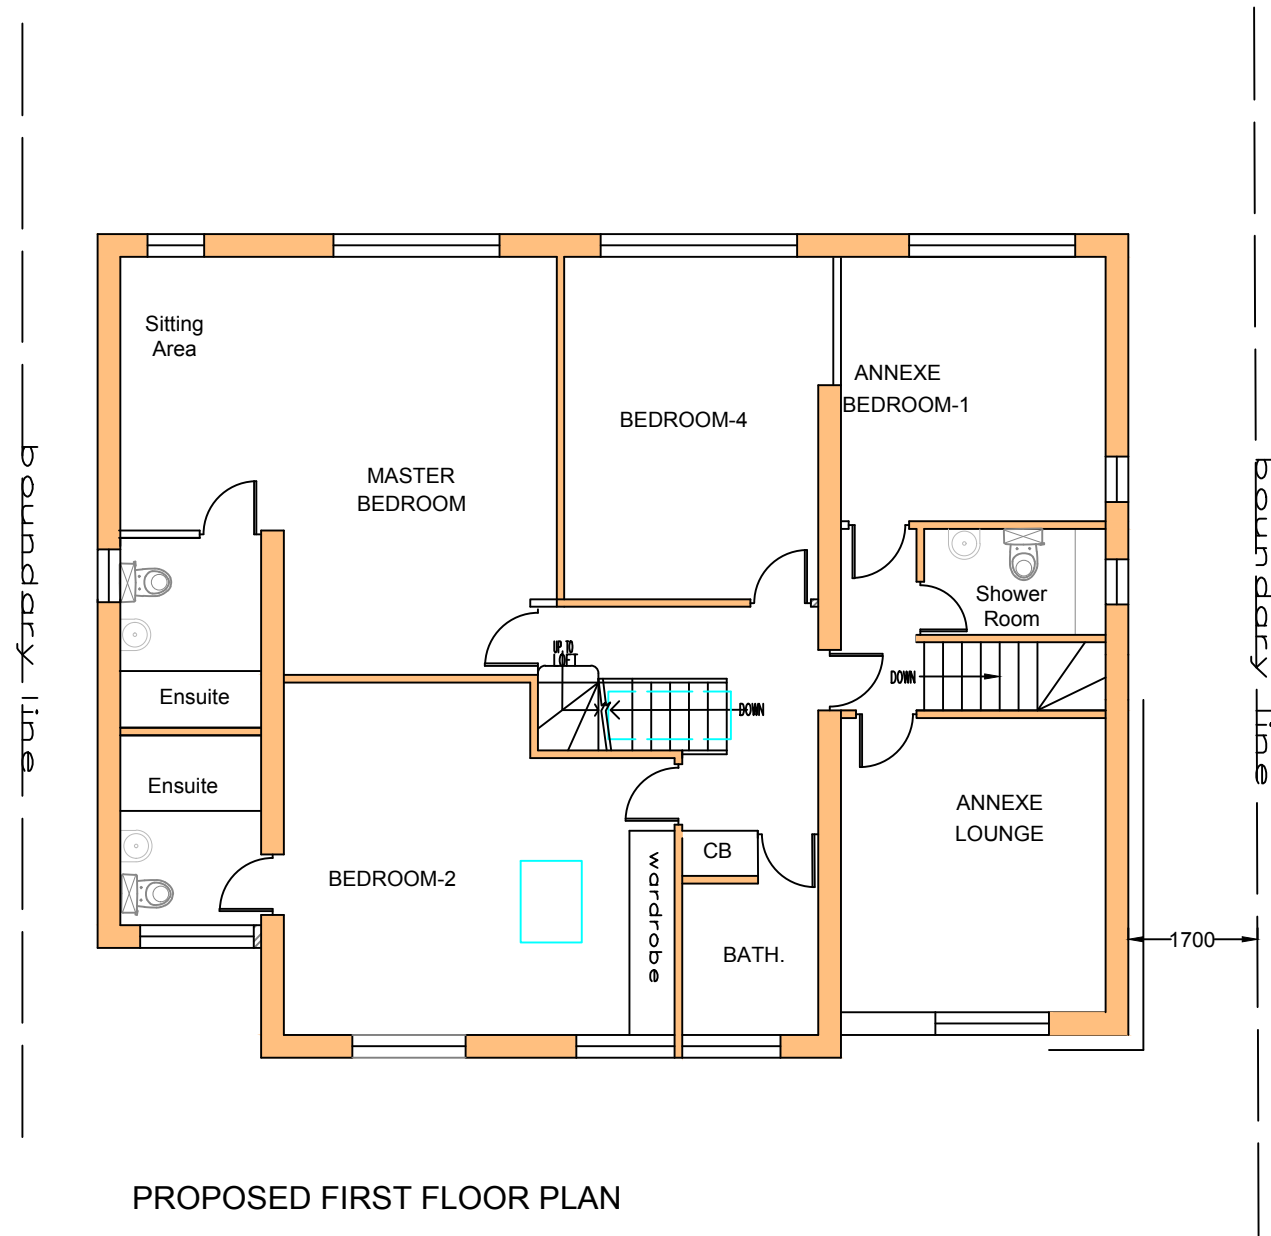


PROPOSED FIRST FLOOR PLAN

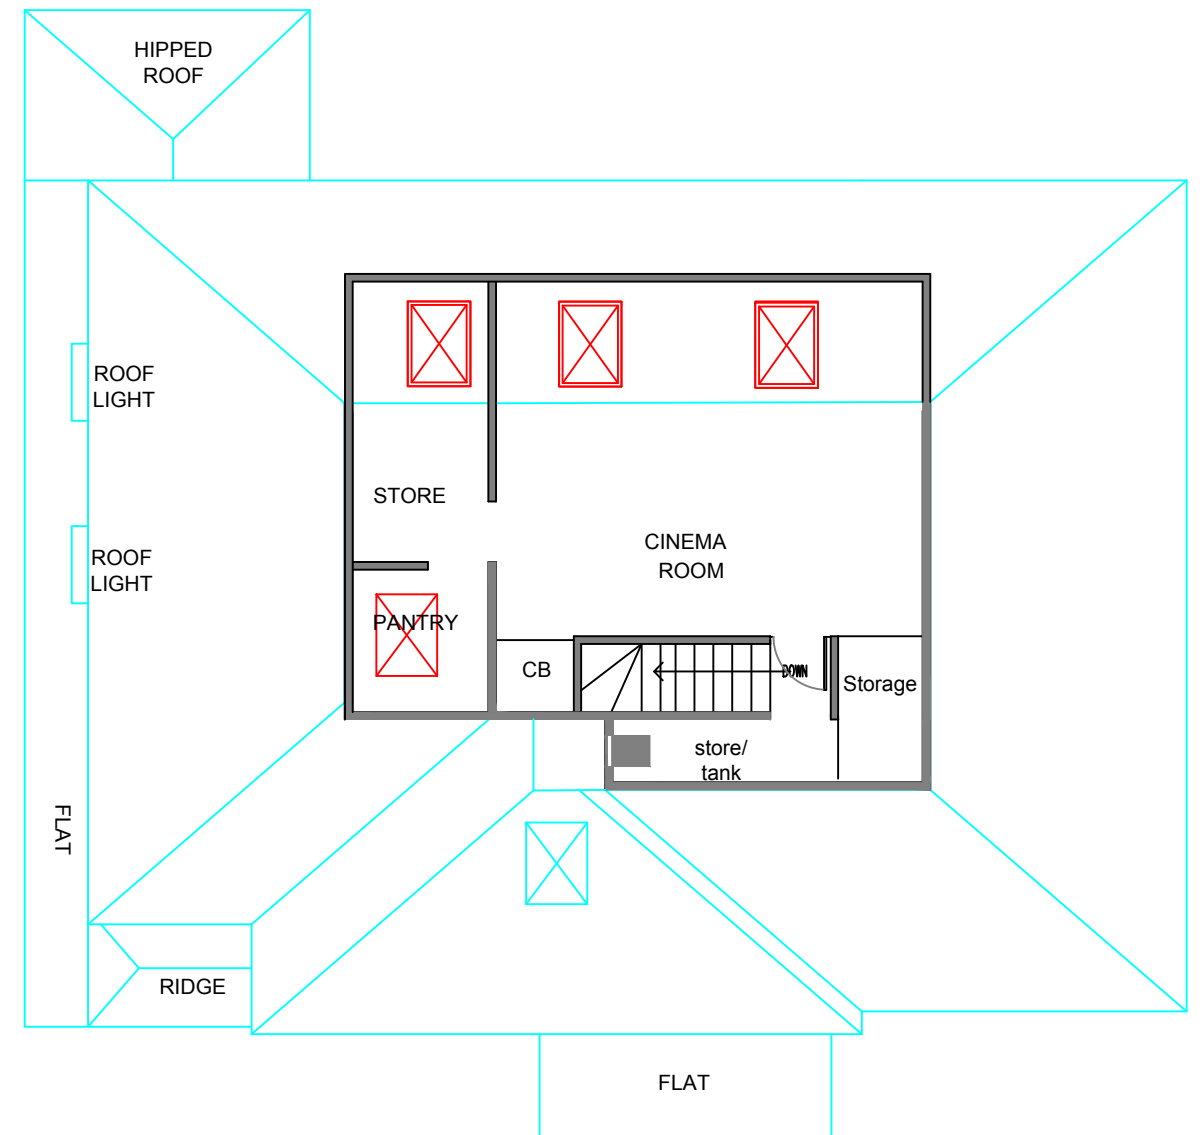


PROPOSED LOFT PLAN

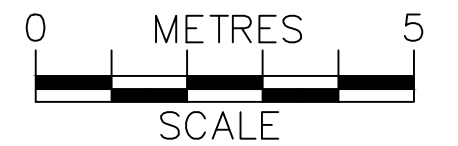

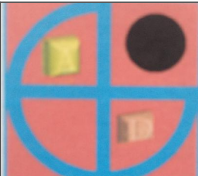	PROJECT:	36 Pitts Lane Earley	DRAWN BY:	P.S.	DRAWING TITLE:		ArchDezine Limited archdeziner7@gmail.com
	PROPOSED LOFT CONVERSION &GATE/ BOUNDARY WALL DETAIL		DATE:	24/12/2024	PROPOSED PLANS		
			SCALE:	1:100@A3			
			FILENAME:	23040	DRAWING NUMBER:	PL-04	




PROPOSED WEST ELEVATION

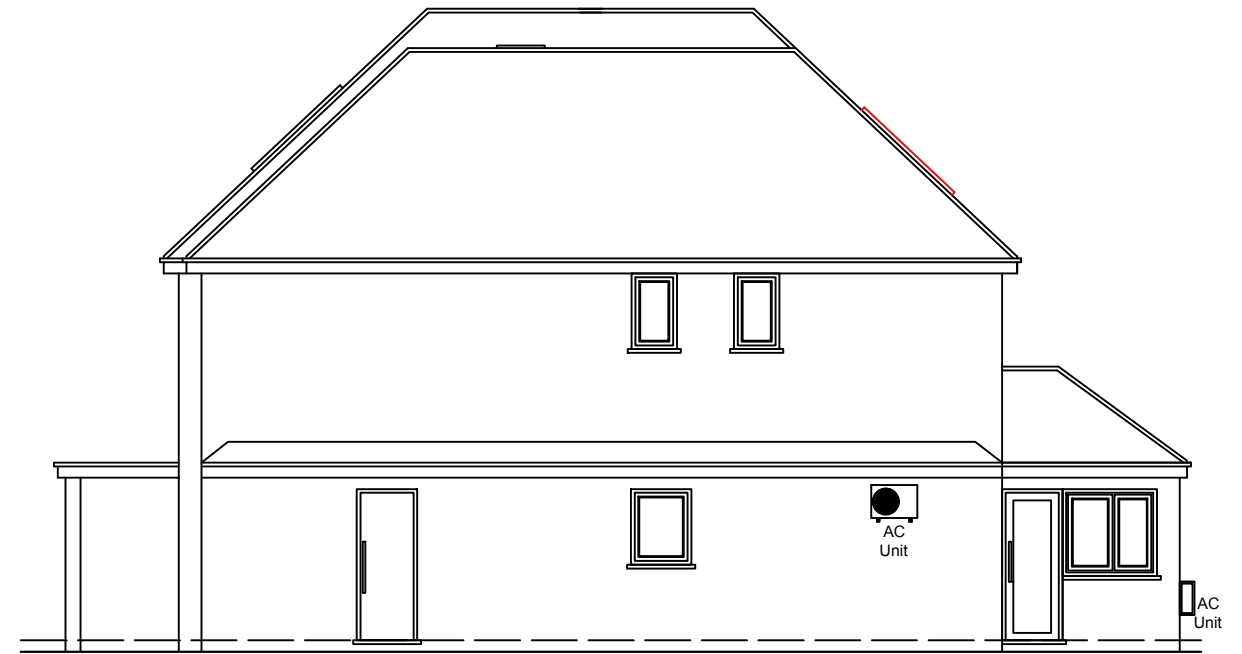


PROPOSED SOUTH ELEVATION





PROPOSED EAST ELEVATION

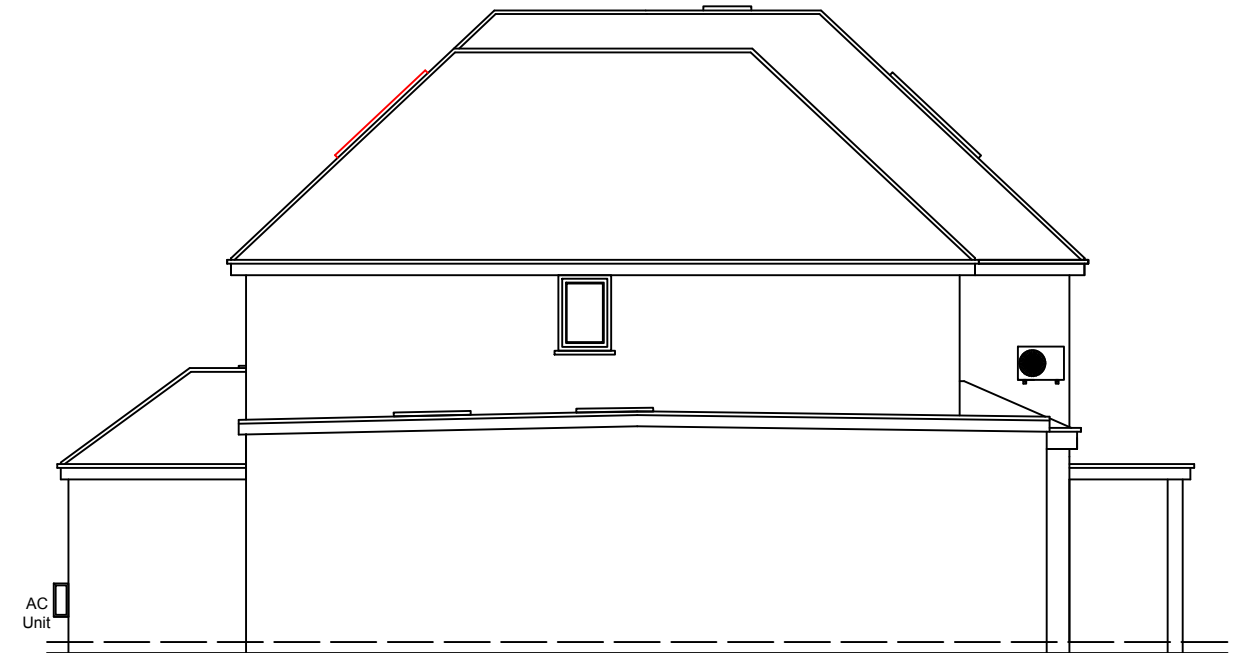


PROPOSED NORTH ELEVATION
(TOWARDS NO.38)

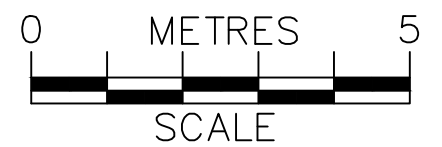

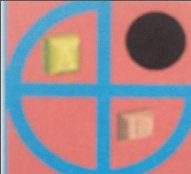
	PROJECT:	36 Pitts Lane Earley	DRAWN BY:	P.S.	DRAWING TITLE:		ArchDezine Limited archdeziner7@gmail.com
	PROPOSED LOFT CONVERSION &GATE/ BOUNDARY WALL DETAIL		DATE:	24/12/2024	PROPOSED ELEVATIONS		
			SCALE:	1:100@A3	DRAWING NUMBER:	PL-05	
			FILENAME:	23040			

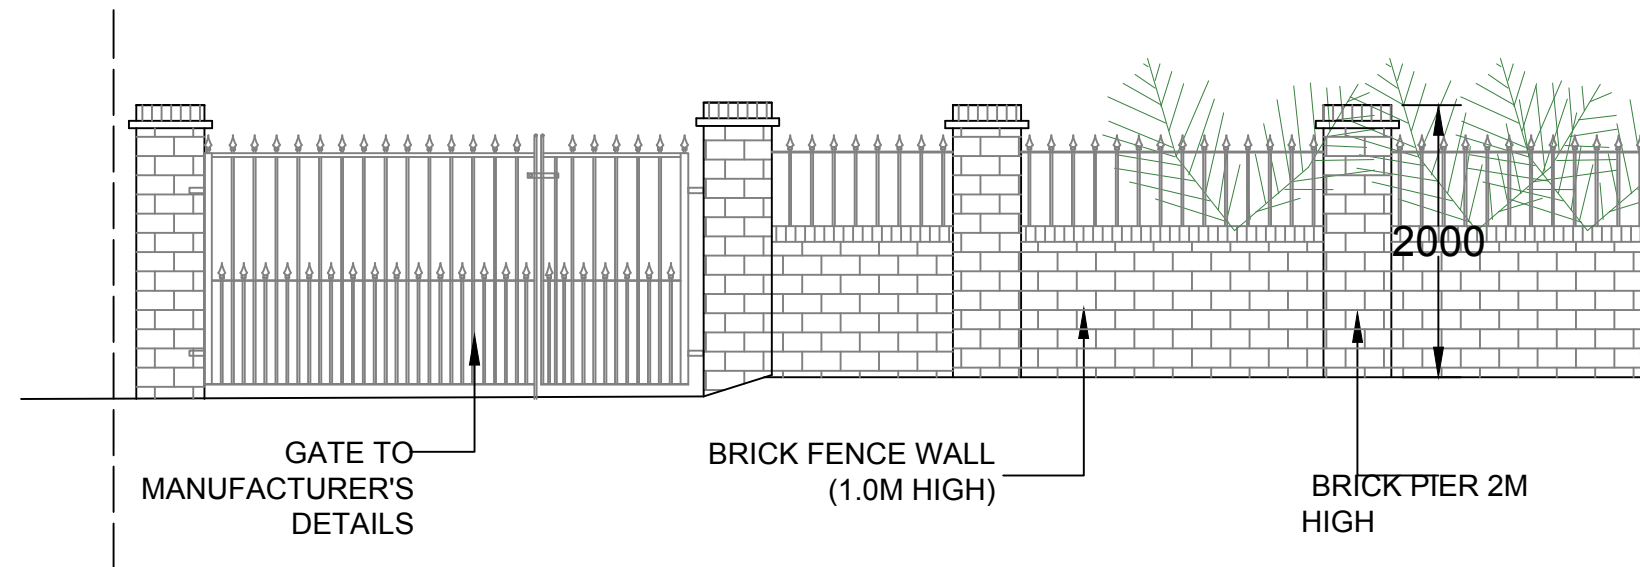


FRONT GATE & WALL ELEVATION AS PROPOSED

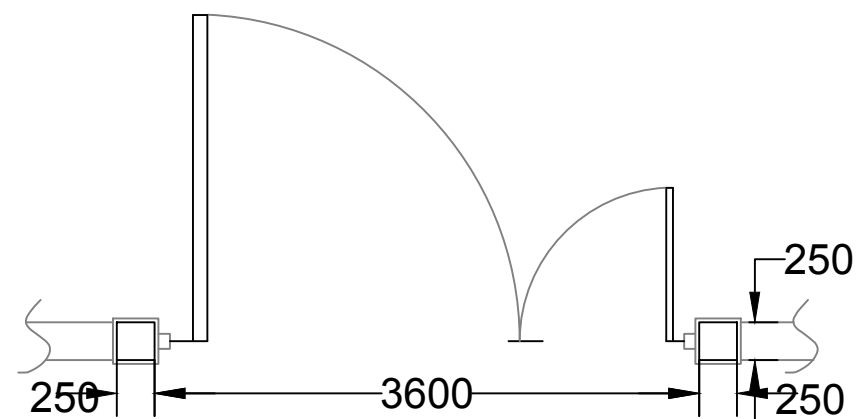

PLAN

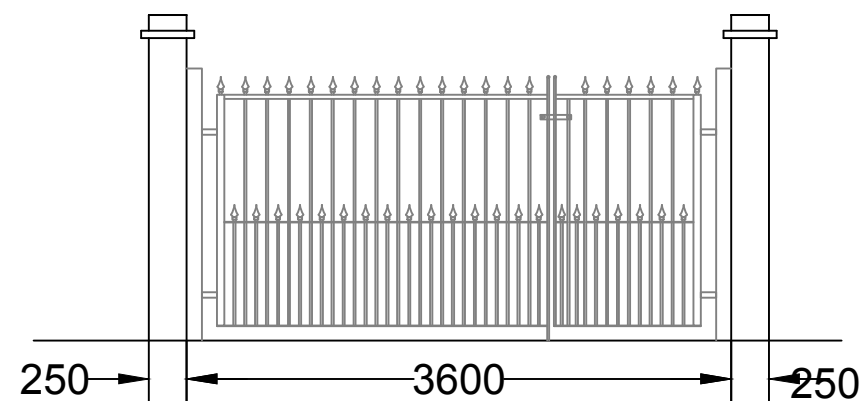

PROPOSED GATE

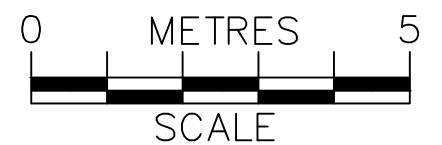

PROJECT:

PROPOSED LOFT CONVERSION & GATE/ BOUNDARY WALL DETAIL

36 Pitts Lane
Earley

DRAWN BY:

P.S.

DATE:

24/12/2024

SCALE:

1:50@A3

FILENAME:

23040

DRAWING TITLE:

GATE AND BOUNDARY DETAIL

DRAWING NUMBER:

PL-06

ArchDezine Limited
archdeziner7@gmail.com