





FIRST FLOOR PLAN

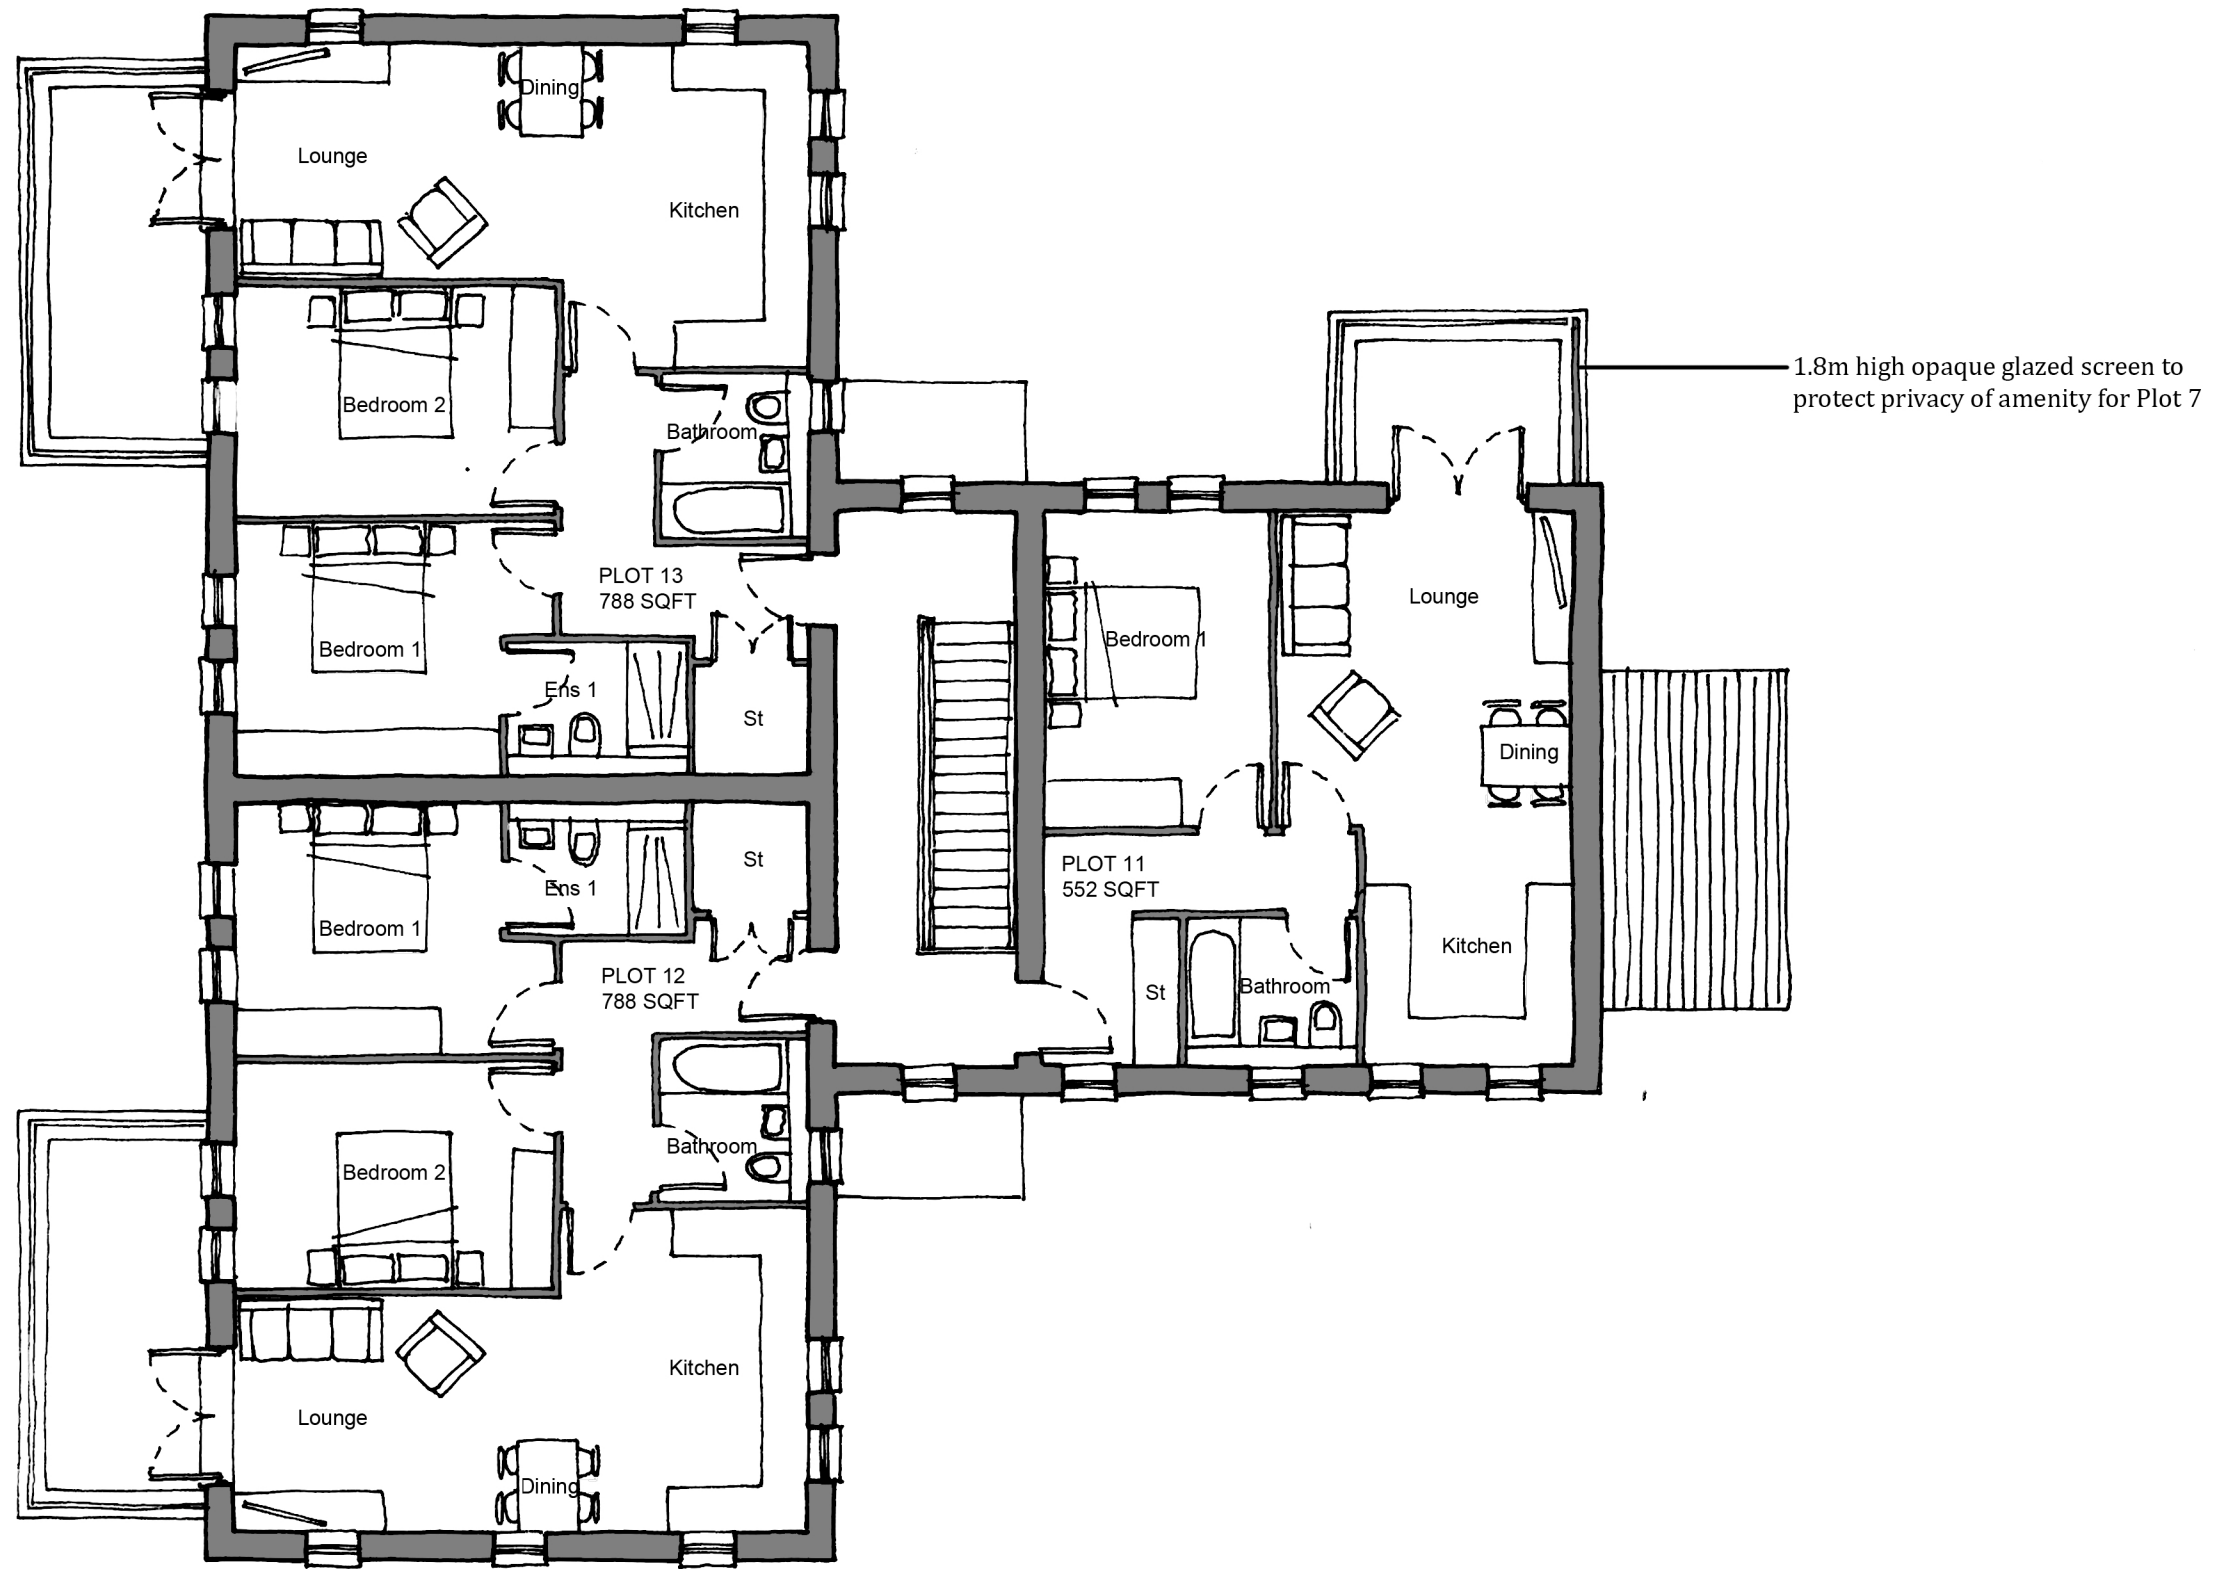

B	MW	Note added for screening to Plot 11 balcony		03.02.2026
A	MW	Drawing updated to suit elevations		22.07.2025
REVISIONS / AUTHOR				DATE
PURPOSE OF ISSUE				
PLANNING				
DRAWN		SCALE		
MW		1:100@A3		
CHECKED	SIGNED OFF		DATE	
TN	TN		APR 2025	
PROJECT				
LAND OFF BARKHAM ROAD				
BARKHAM				
TITLE				
FIRST FLOOR PLANS				
APARTMENTS				
DRAWING NUMBER				REV
WOK-PL002				B
ABBEYMILL HOMES LTD.				
Market House				
Silver End				
Olney				
Bucks				
MK46 4AL				
T: 01234 714 844				
W: abbeyhomes.co.uk				
E: enquiries@abbeyhomes.co.uk				

 