

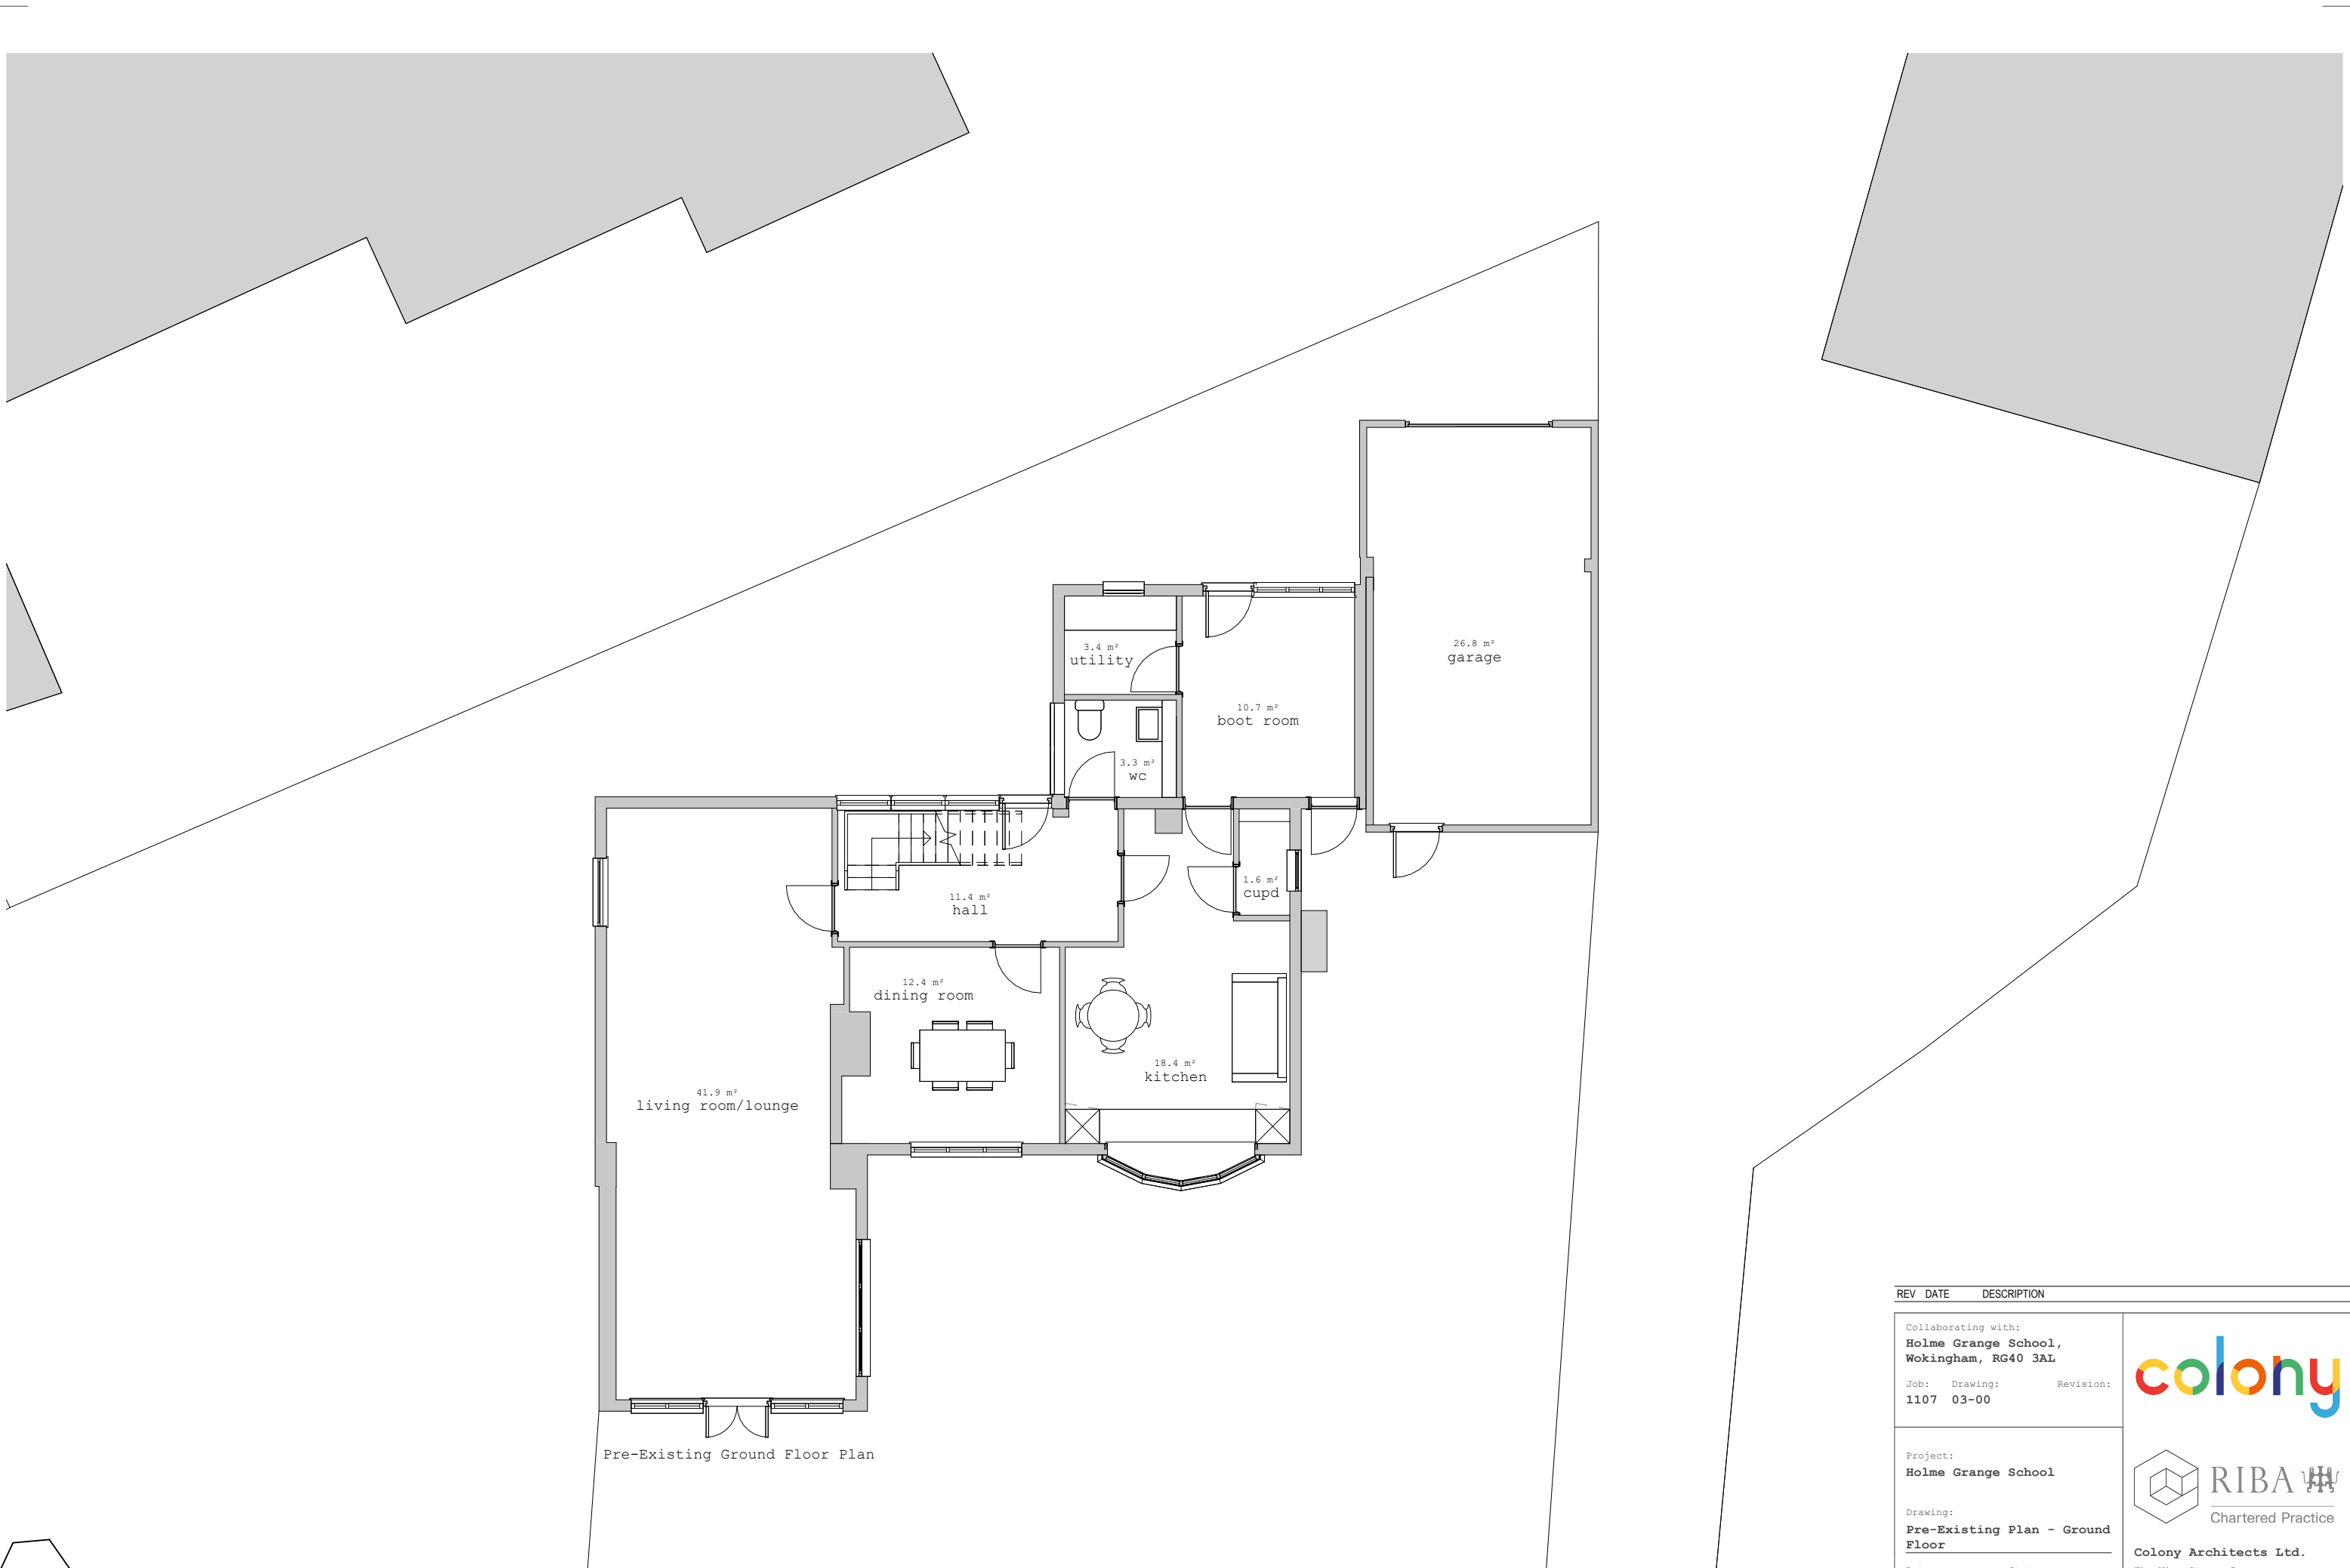
 


REV		DATE	DESCRIPTION		
Collaborating with: Holme Grange School, Wokingham, RG40 3AL				  Chartered Practice	
Job: 1107 Drawing: 03-00 Revision:					
Project: Holme Grange School				 Colony Architects Ltd. The Wine Store, Brewery Court, Theale, Reading, RG7 5AJ +44 (0)118 380 0328 hello@colonyarchitects.com colonyarchitects.com	
Drawing: Pre-Existing Plan - Ground Floor					
Date: May 2025		Status: Planning			
Drawn By: TF		Checked By: EM			

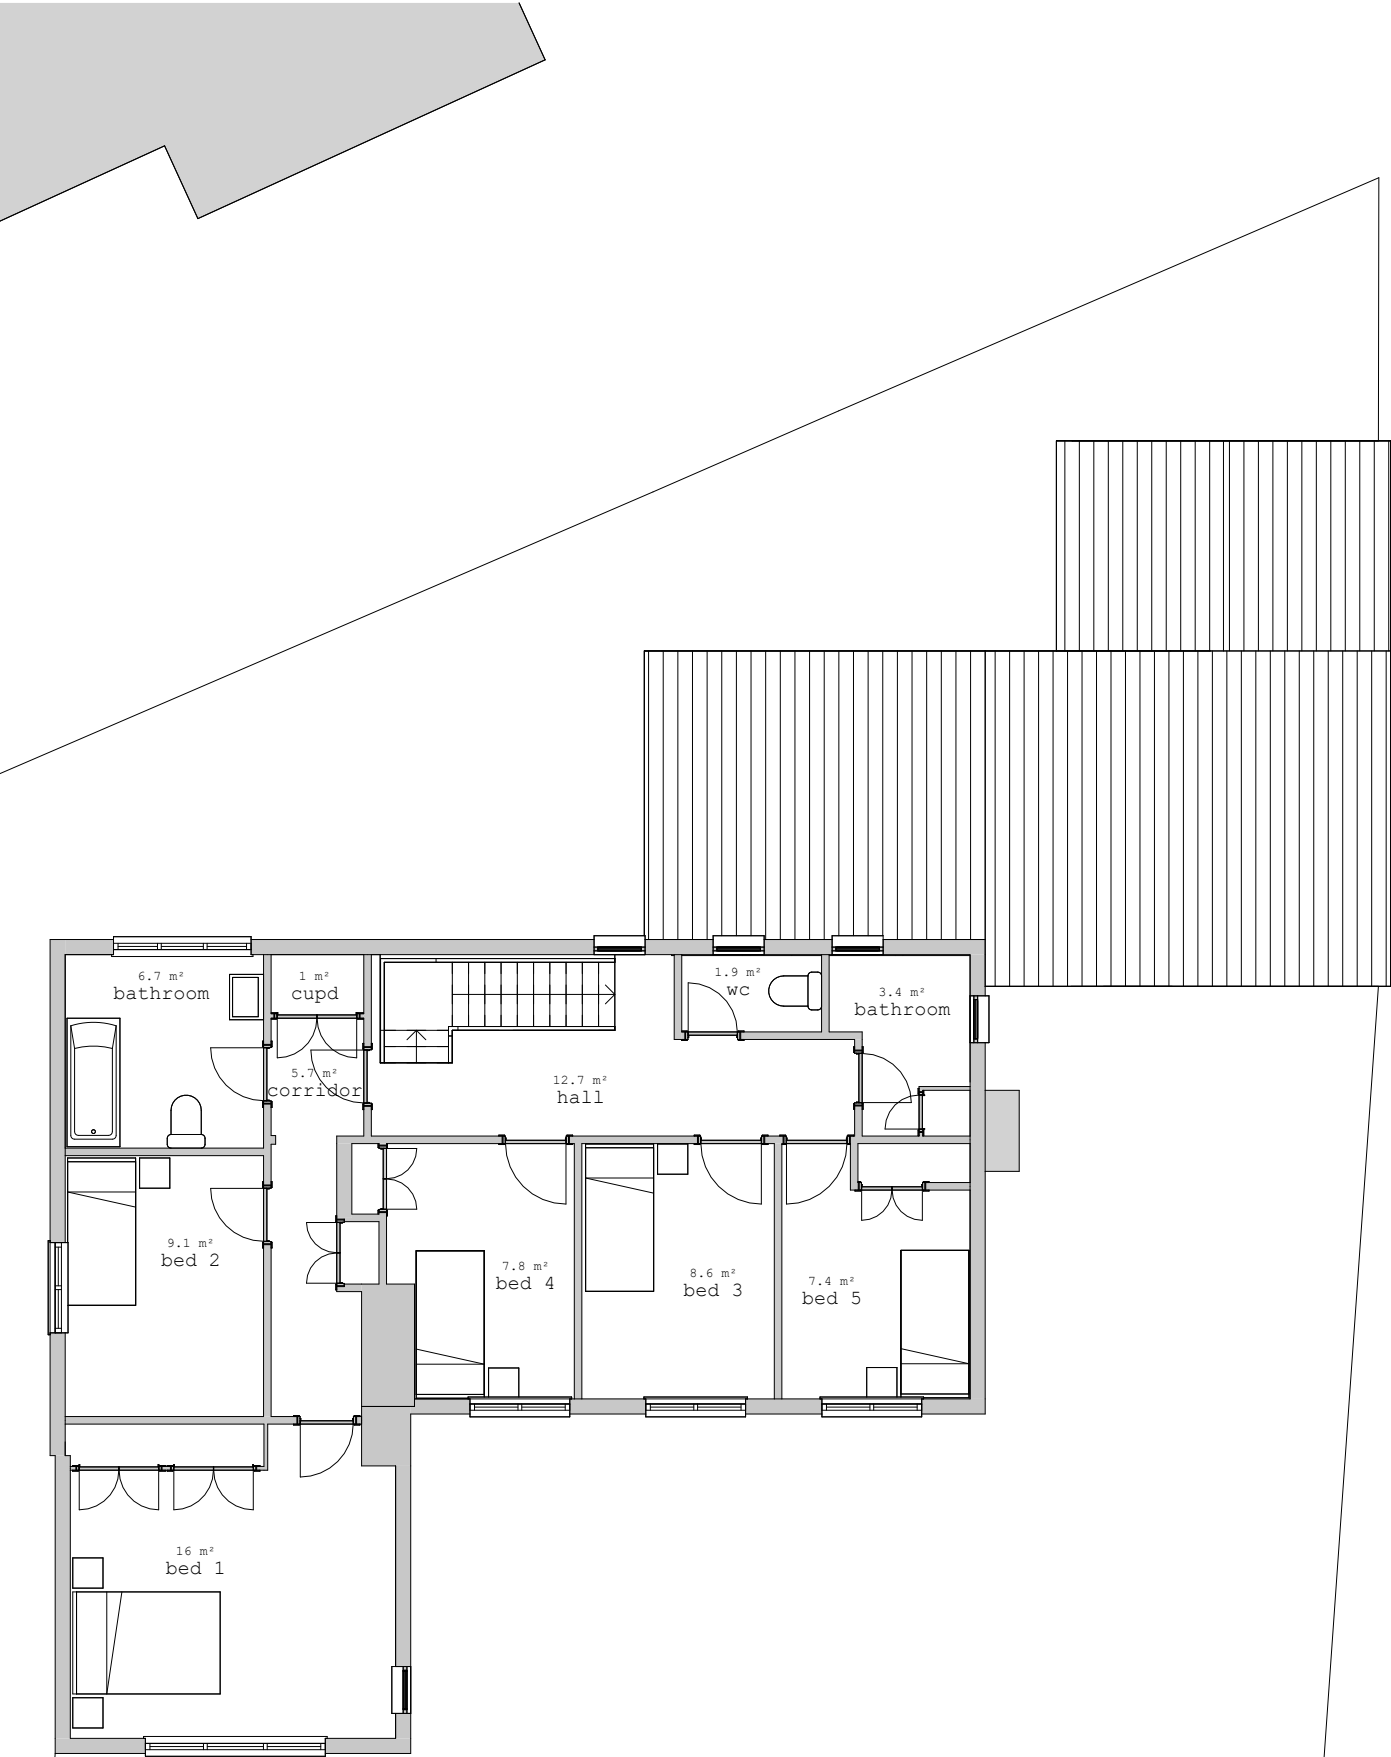

Pre-Existing First Floor Plan

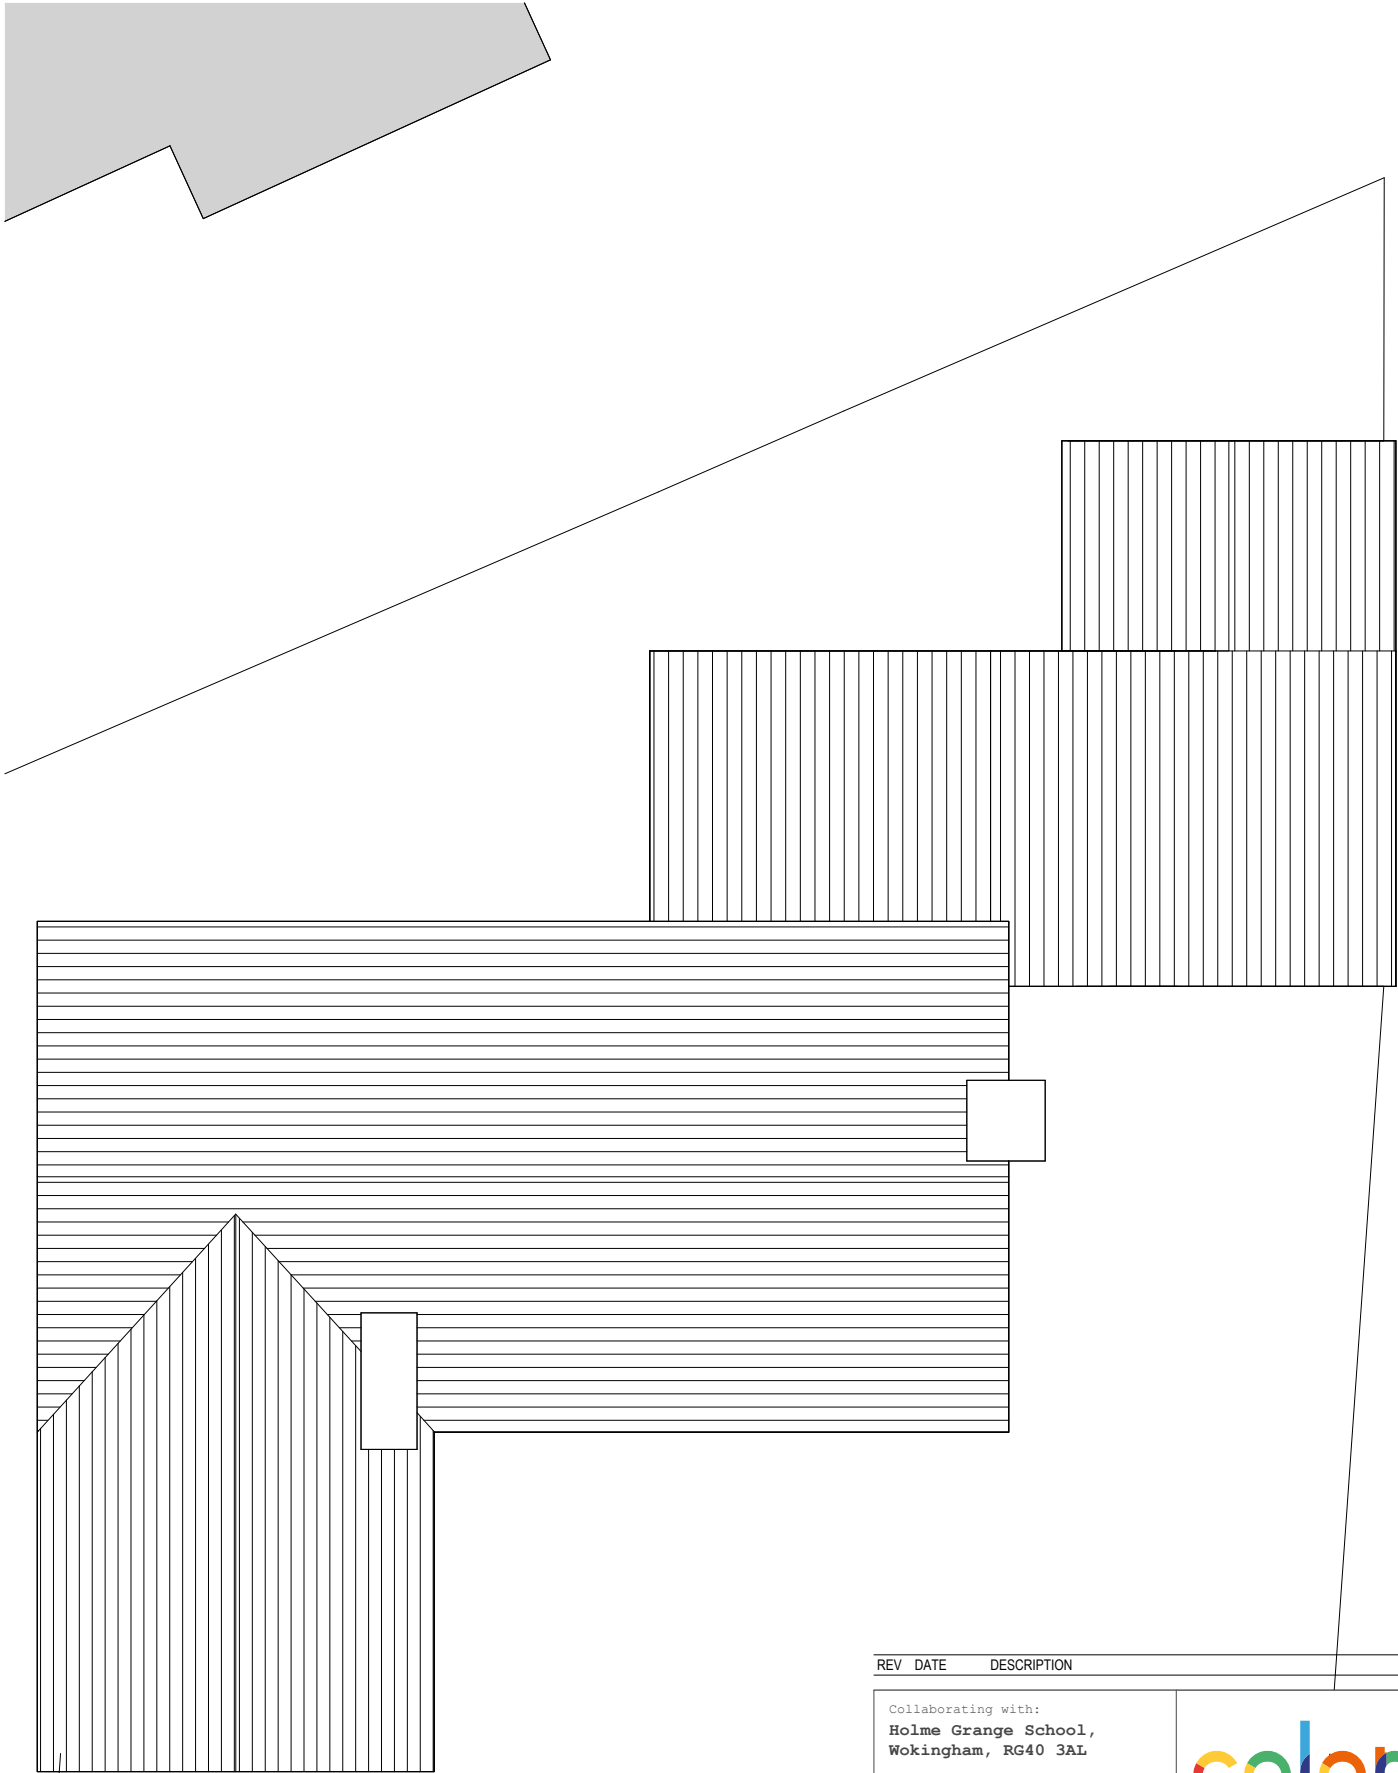


Pre-Existing Roof Plan

REV	DATE	DESCRIPTION
Collaborating with: Holme Grange School, Wokingham, RG40 3AL		
Job:	Drawing:	Revision:
1107	03-01	
Project: Holme Grange School		
Drawing: Pre-Existing Plan - First & Roof		
Date:	Status:	
May 2025	Planning	
Drawn By:	Checked By:	
TF	EM	



Colony Architects Ltd.
The Wine Store, Brewery
Court, Theale, Reading, RG7 5AJ
+44 (0)118 380 0328
hello@colonyarchitects.com
colonyarchitects.com

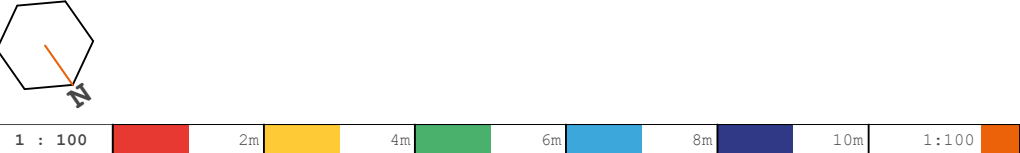



Pre-Existing Front (North) Elevation



Pre-Existing Rear (South) Elevation



REV		DATE	DESCRIPTION
Collaborating with: Holme Grange School, Wokingham, RG40 3AL			
Job:	Drawing:	Revision:	
1107	05-00		
Project: Holme Grange School			
Drawing: Pre-Existing Elevations - North & South			
Date:	Status:		
May 2025	Planning		
Drawn By:	Checked By:		
TF	EM		
			
		Colony Architects Ltd. The Wine Store, Brewery Court, Theale, Reading, RG7 5AJ +44 (0)118 380 0328 hello@colonyarchitects.com colonyarchitects.com	



Pre-Existing Side (East) Elevation



Pre-Existing Side (West) Elevation



REV	DATE	DESCRIPTION		
Collaborating with: Holme Grange School, Wokingham, RG40 3AL			  Colony Architects Ltd. The Wine Store, Brewery Court, Theale, Reading, RG7 5AJ +44 (0)118 380 0328 hello@colonyarchitects.com colonyarchitects.com	
Job:	Drawing:	Revision:		
1107	05-01			
Project: Holme Grange School				
Drawing: Pre-Existing Elevations - East & West				
Date:	Status:			
May 2025	Planning			
Drawn By:	Checked By:			
TF	EM			