

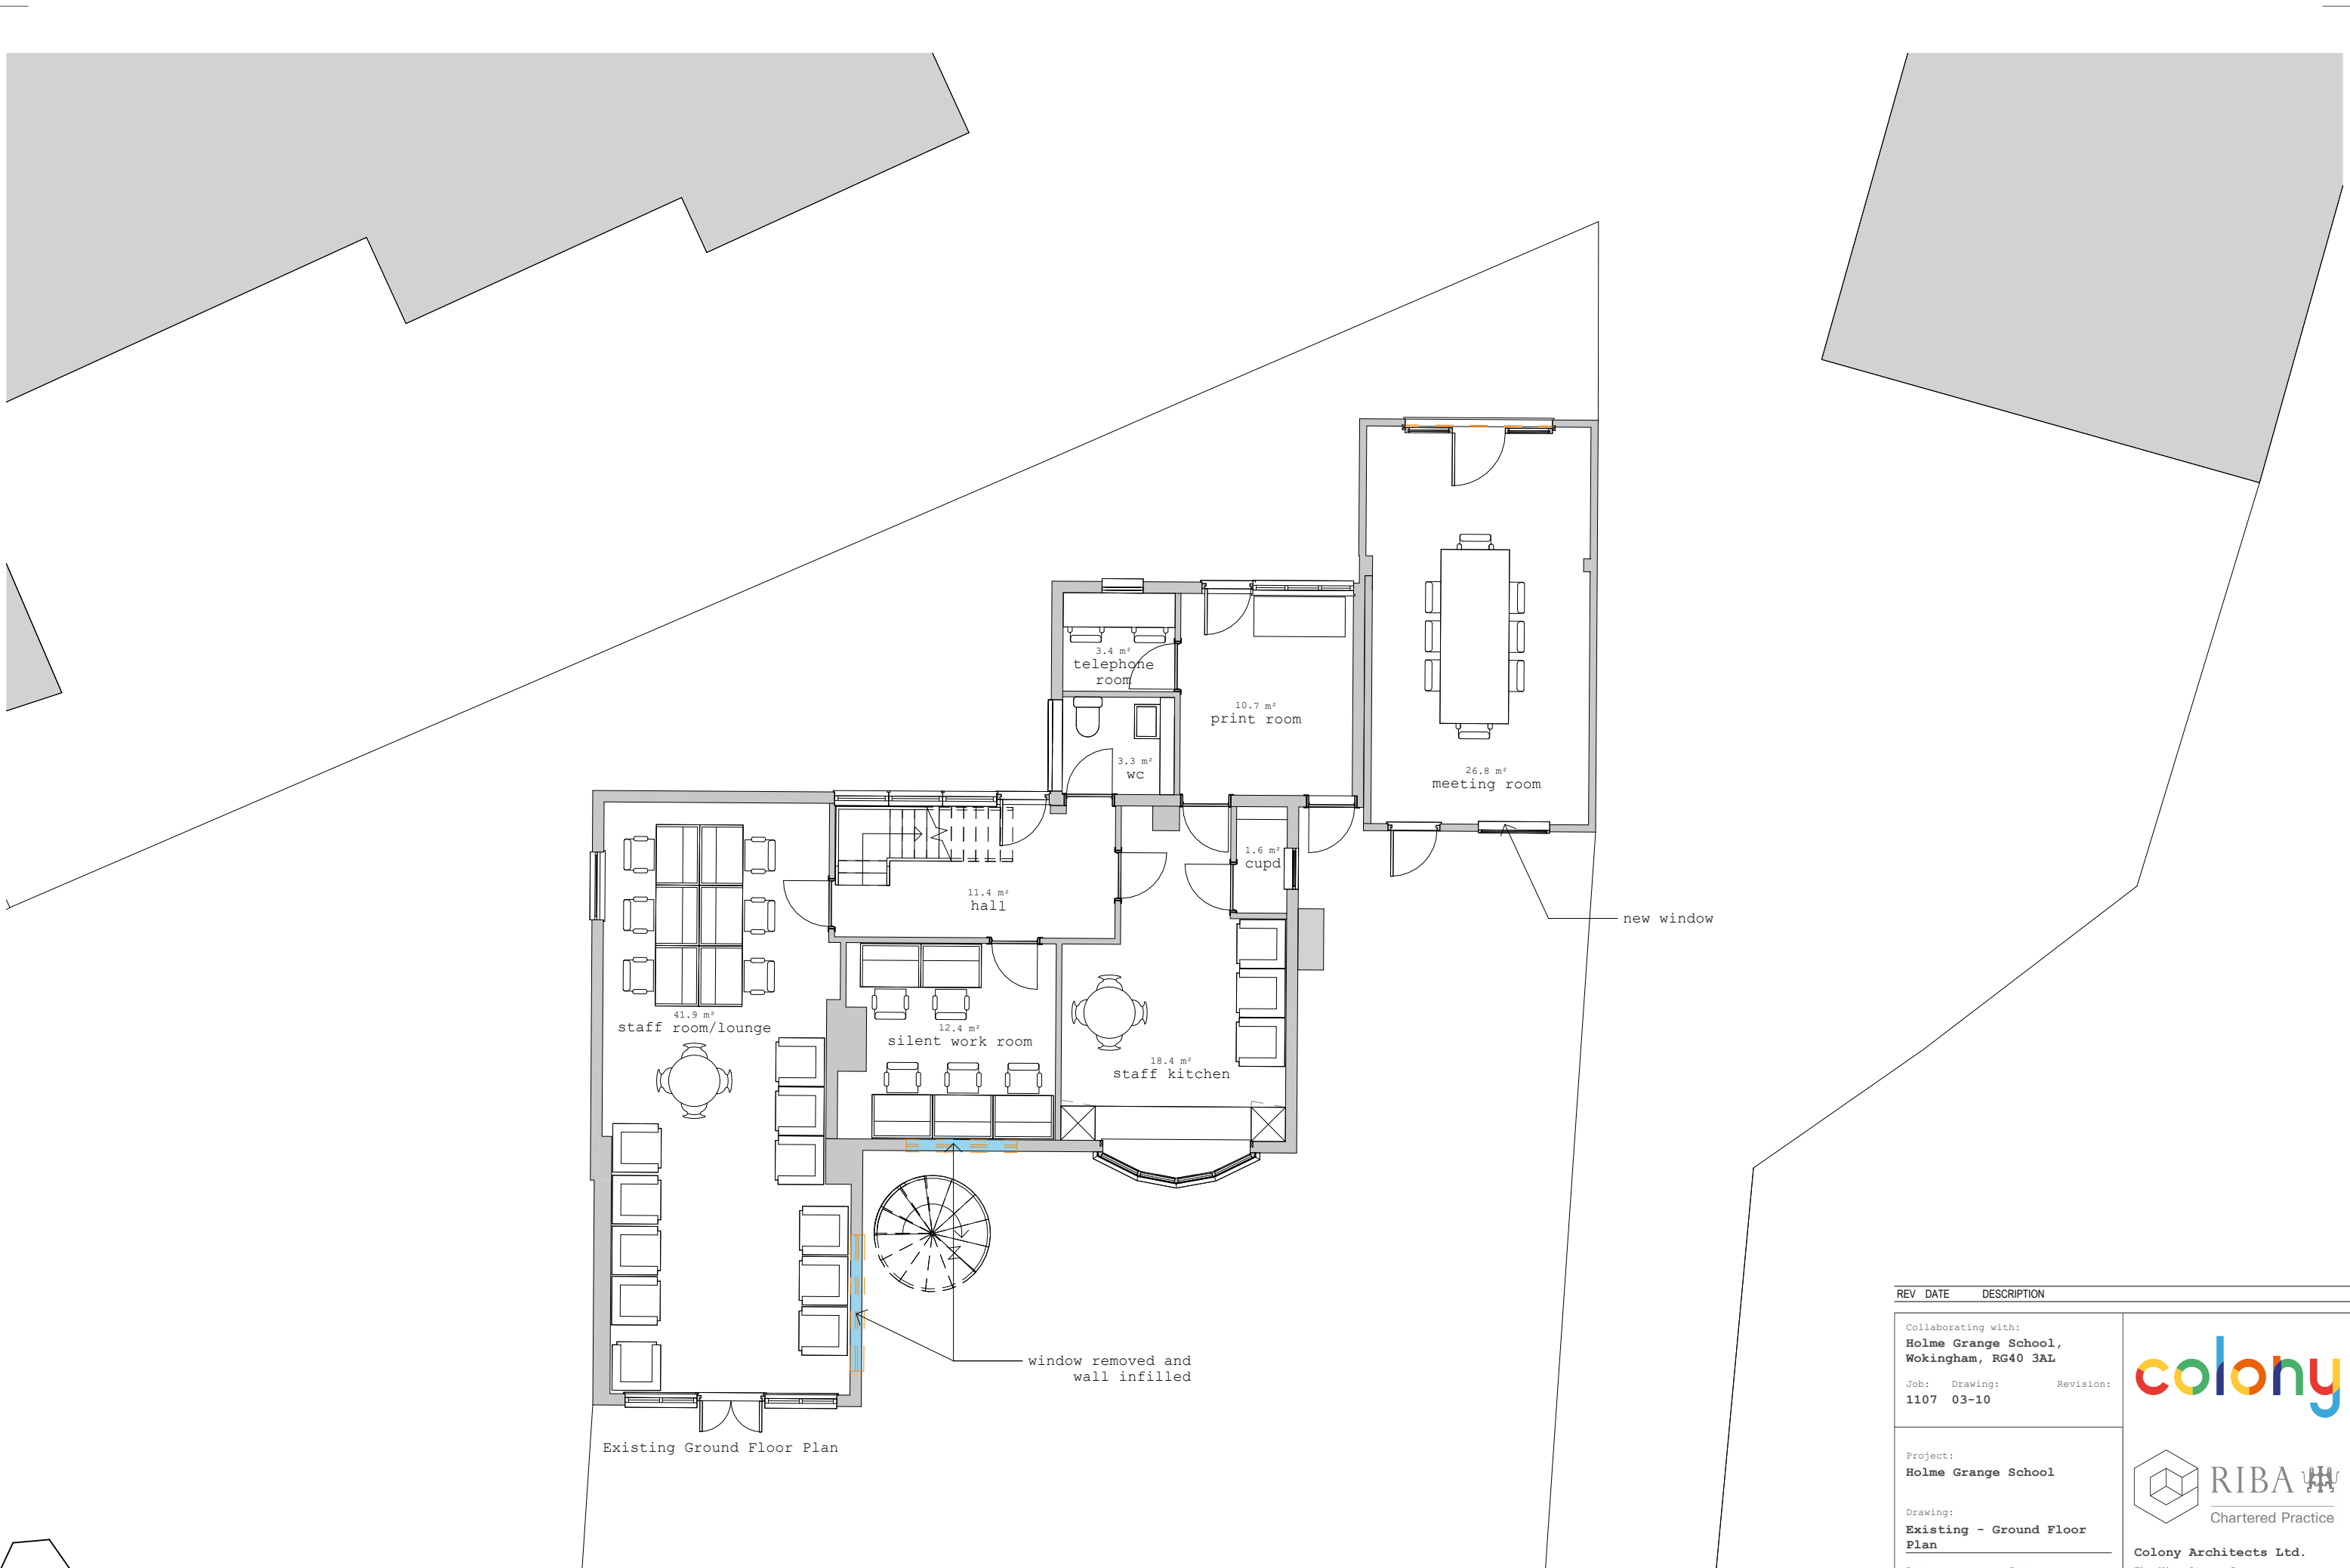


REV	DATE	DESCRIPTION
Collaborating with: Holme Grange School, Wokingham, RG40 3AL		
Job:	Drawing:	Revision:
1107	03-10	
Project: Holme Grange School		
Drawing: Existing - Ground Floor Plan		
Date:	Status:	
May 2025	Planning	
Drawn By:	Checked By:	
TF	EM	

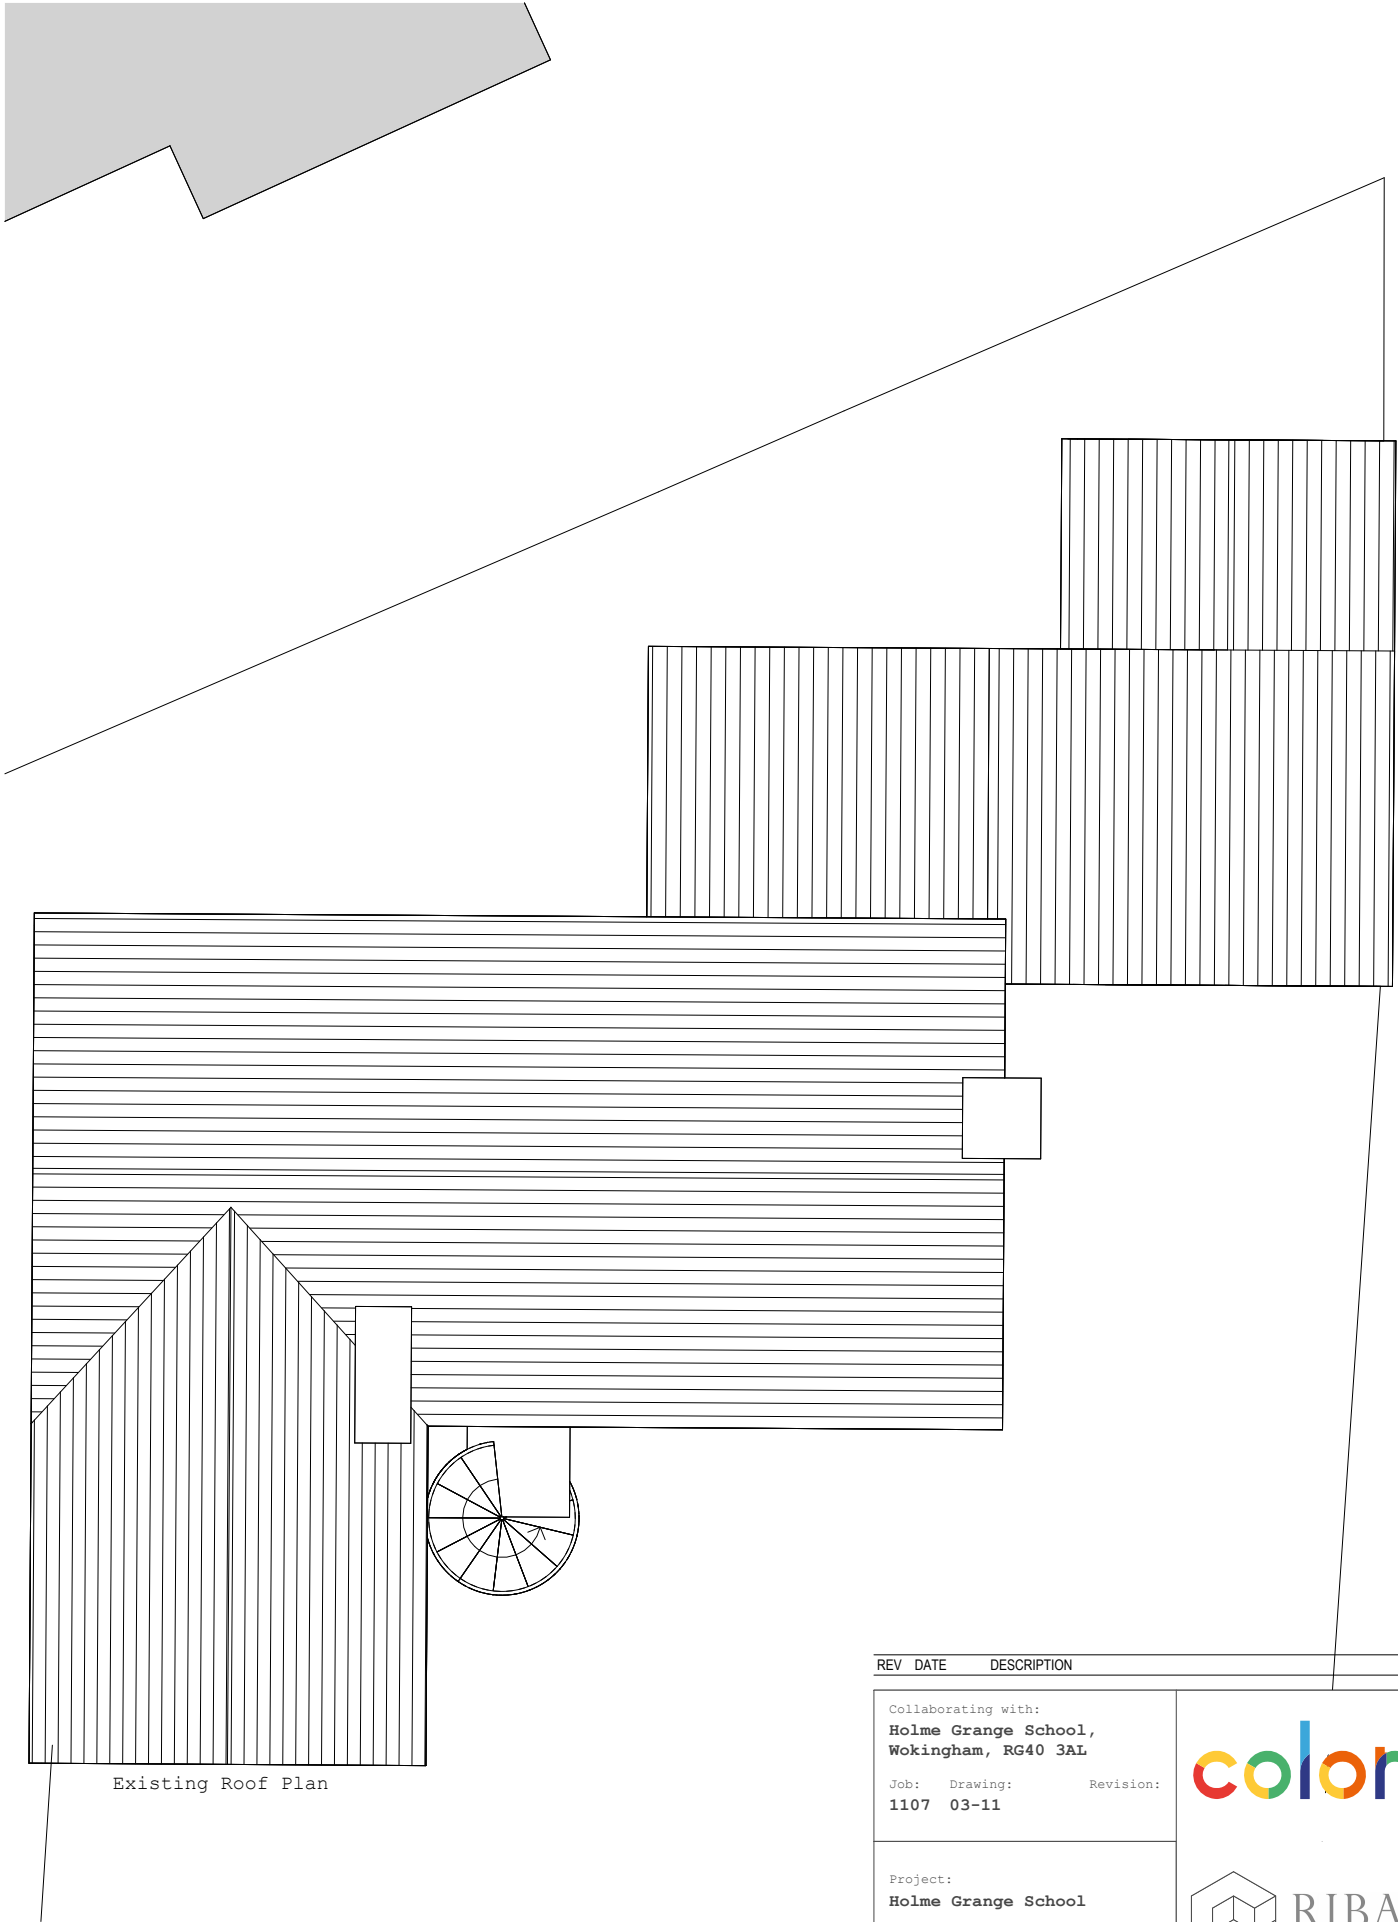

Chartered Practice


Colony Architects Ltd.
The Wine Store, Brewery
Court, Theale, Reading, RG7 5AJ
+44 (0)118 380 0328
hello@colonyarchitects.com
colonyarchitects.com

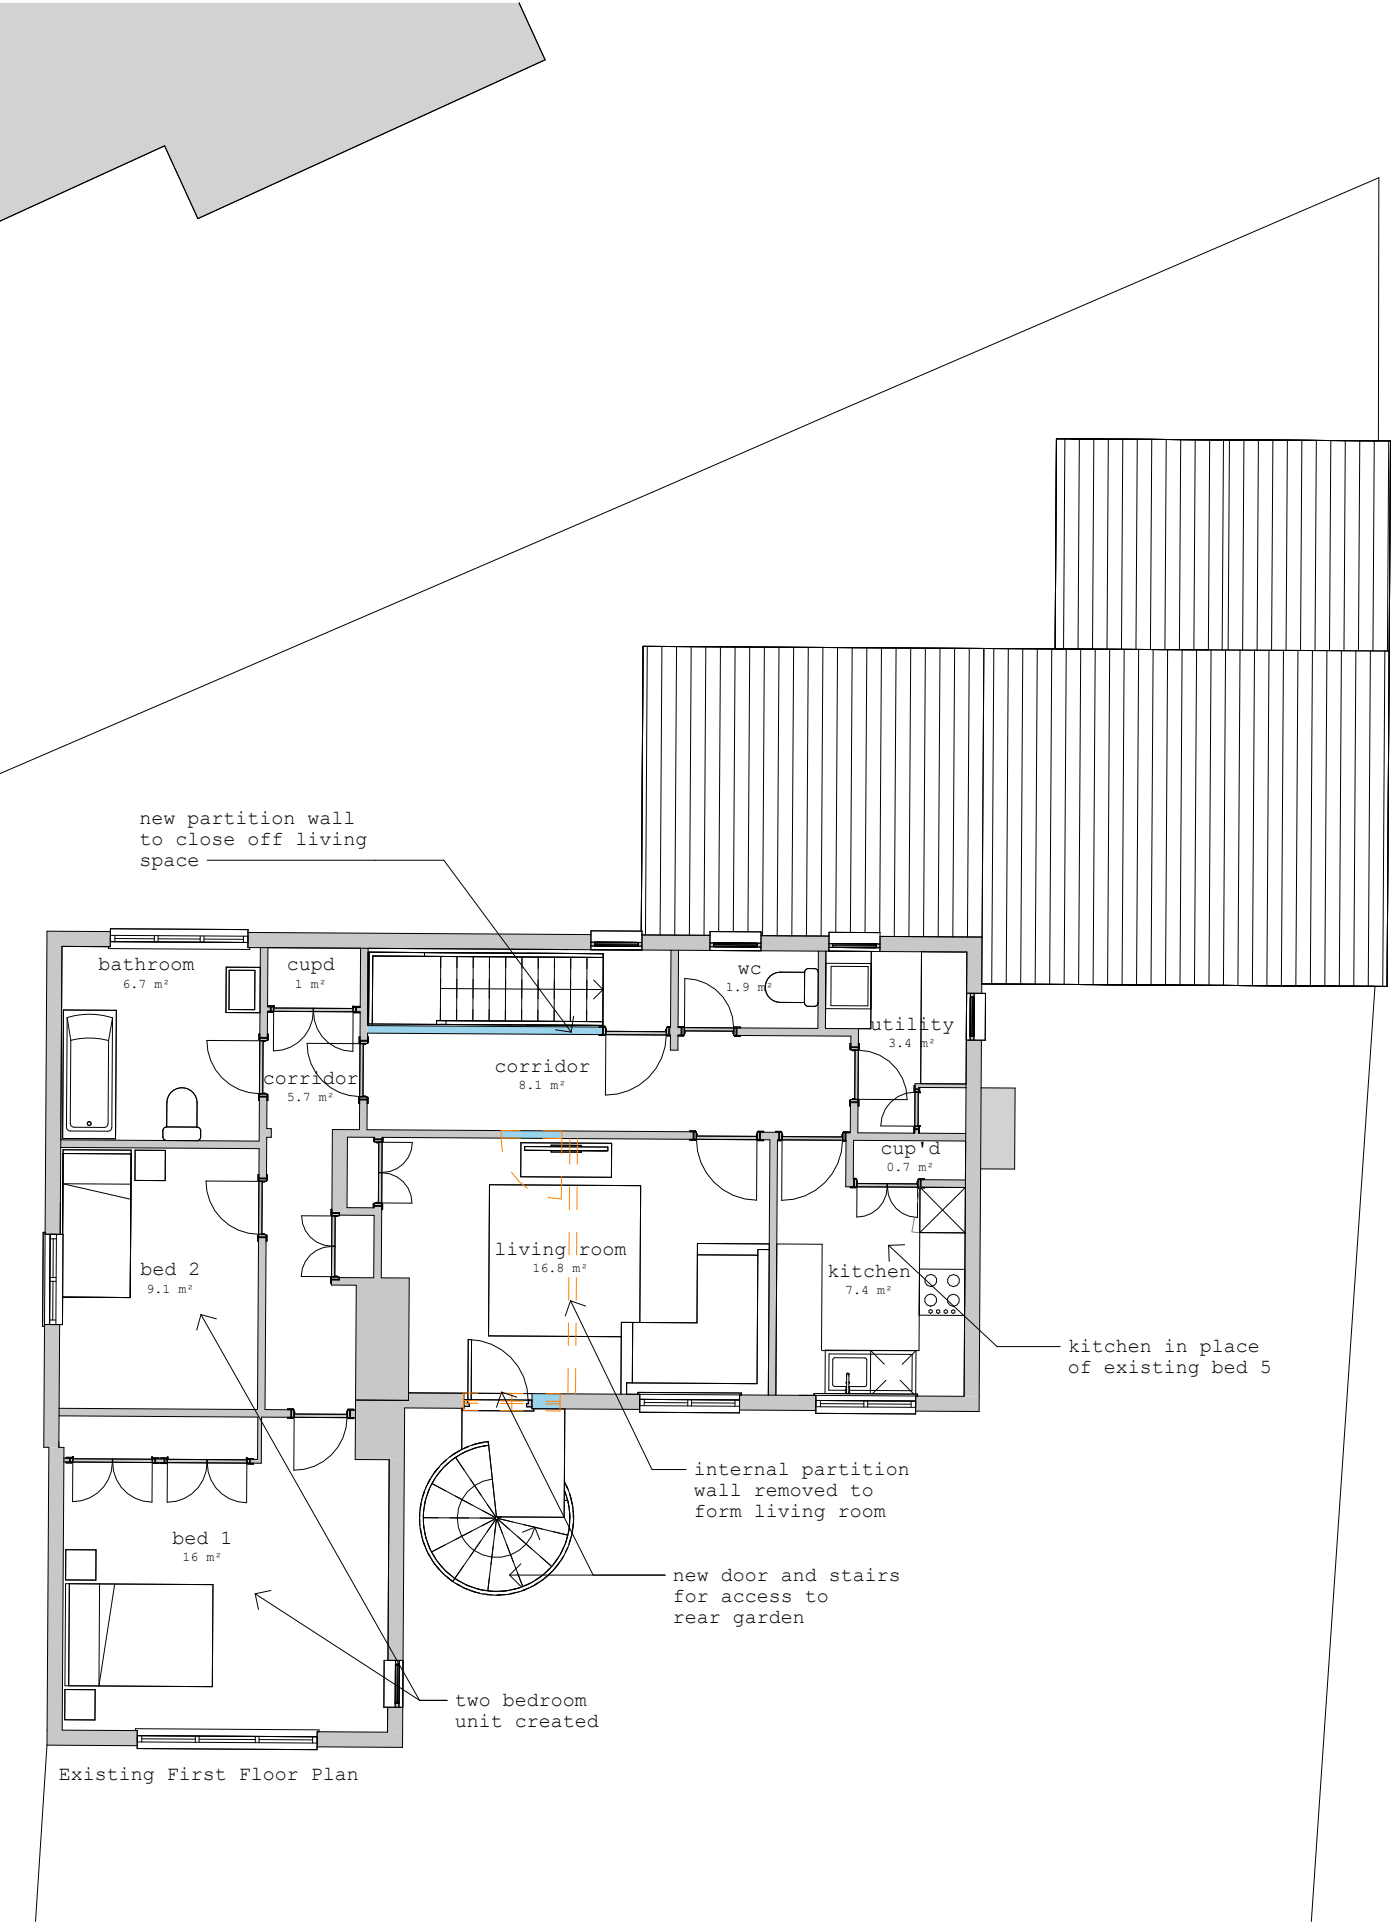

REV	DATE	DESCRIPTION
Collaborating with: Holme Grange School, Wokingham, RG40 3AL		
Job:	Drawing:	Revision:
1107	03-11	
Project: Holme Grange School		
Drawing: Existing - First & Roof plans		
Date:	Status:	
May 2025	Planning	
Drawn By:	Checked By:	
TF	EM	

Chartered Practice

Colony Architects Ltd.
The Wine Store, Brewery Court, Theale, Reading, RG7 5AJ
+44 (0)118 380 0328
hello@colonyarchitects.com
colonyarchitects.com

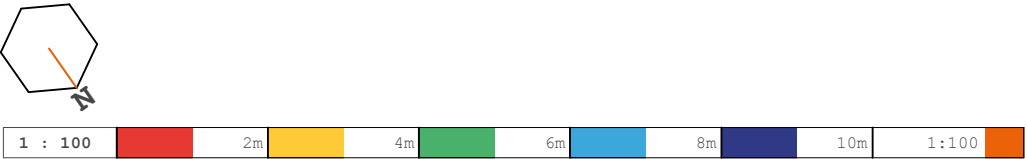



Existing Front (North) Elevation



Existing Rear (South) Elevation

REV	DATE	DESCRIPTION
Collaborating with: Holme Grange School, Wokingham, RG40 3AL		
Job:	Drawing:	Revision:
1107	05-10	
Project: Holme Grange School		
Drawing: Existing Elevations - North & South		
Date:	Status:	
May 2025	Planning	
Drawn By:	Checked By:	
TF	EM	
  Colony Architects Ltd. The Wine Store, Brewery Court, Theale, Reading, RG7 5AJ +44 (0)118 380 0328 hello@colonyarchitects.com colonyarchitects.com		



Existing Side (East) Elevation



Existing Side (West) Elevation

REV	DATE	DESCRIPTION	
Collaborating with: Holme Grange School, Wokingham, RG40 3AL			  Colony Architects Ltd. The Wine Store, Brewery Court, Theale, Reading, RG7 5AJ +44 (0)118 380 0328 hello@colonyarchitects.com colonyarchitects.com
Job:	Drawing:	Revision:	
1107	05-11		
Project: Holme Grange School			
Drawing: Existing Elevations - East & West			
Date:	Status:		
May 2025	Planning		
Drawn By:	Checked By:		
TF	EM		