




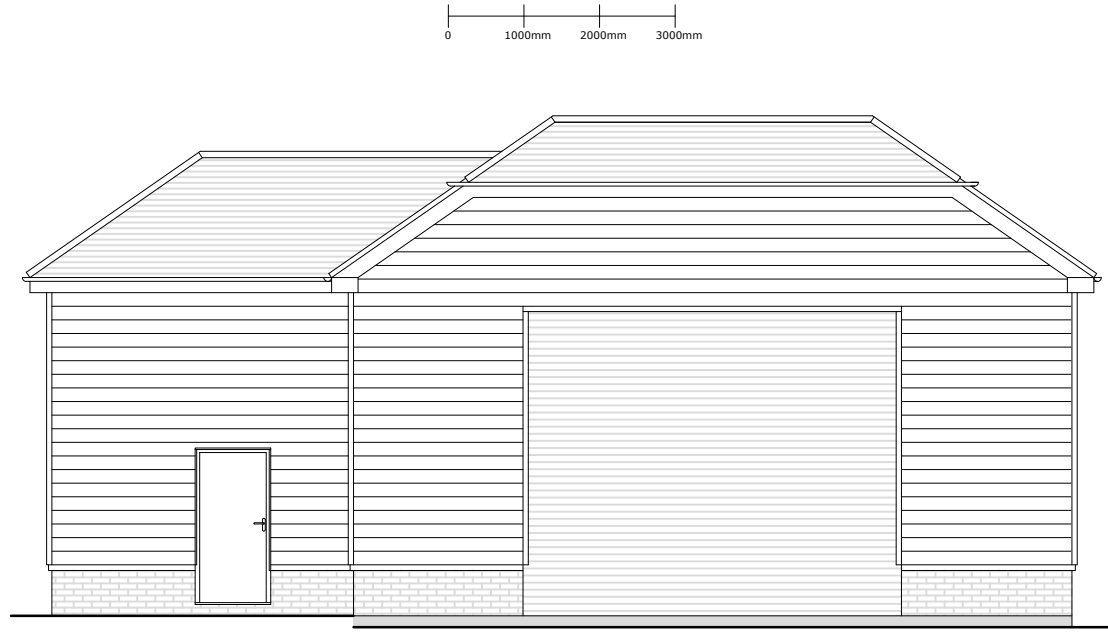


Front Elevation 1:100

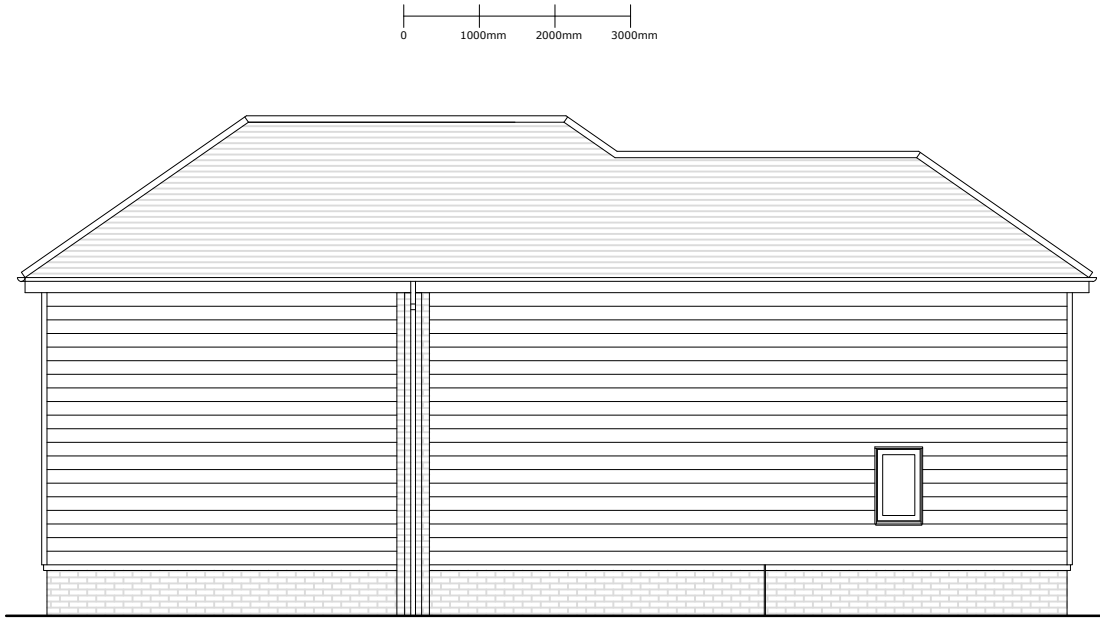


Side Elevation 1:100

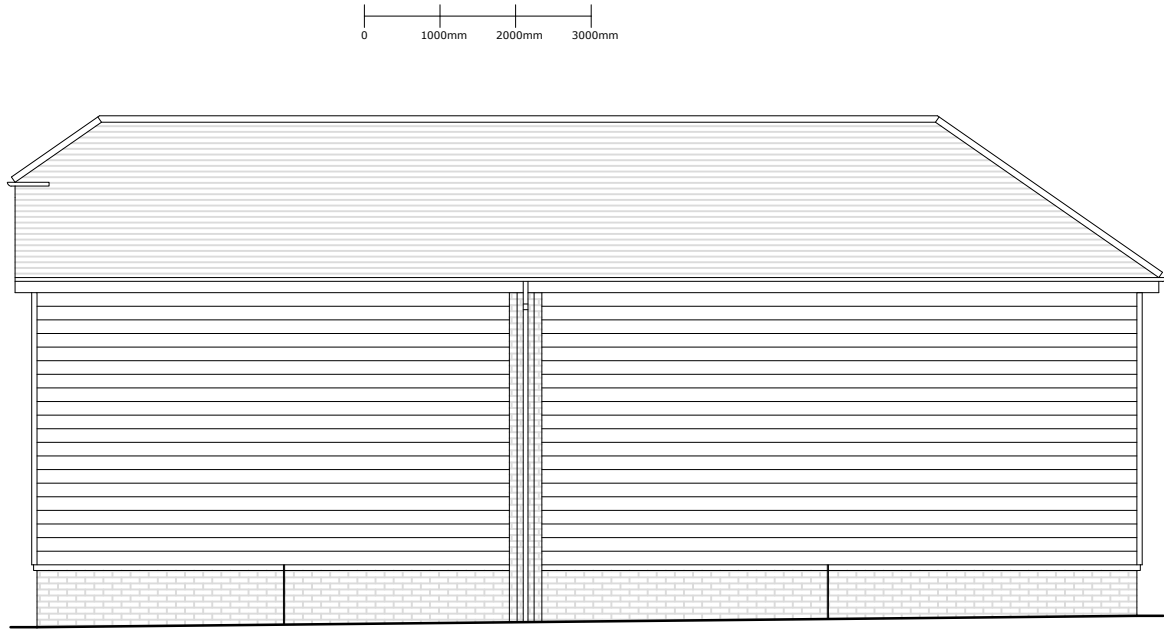


Side Elevation 1:100

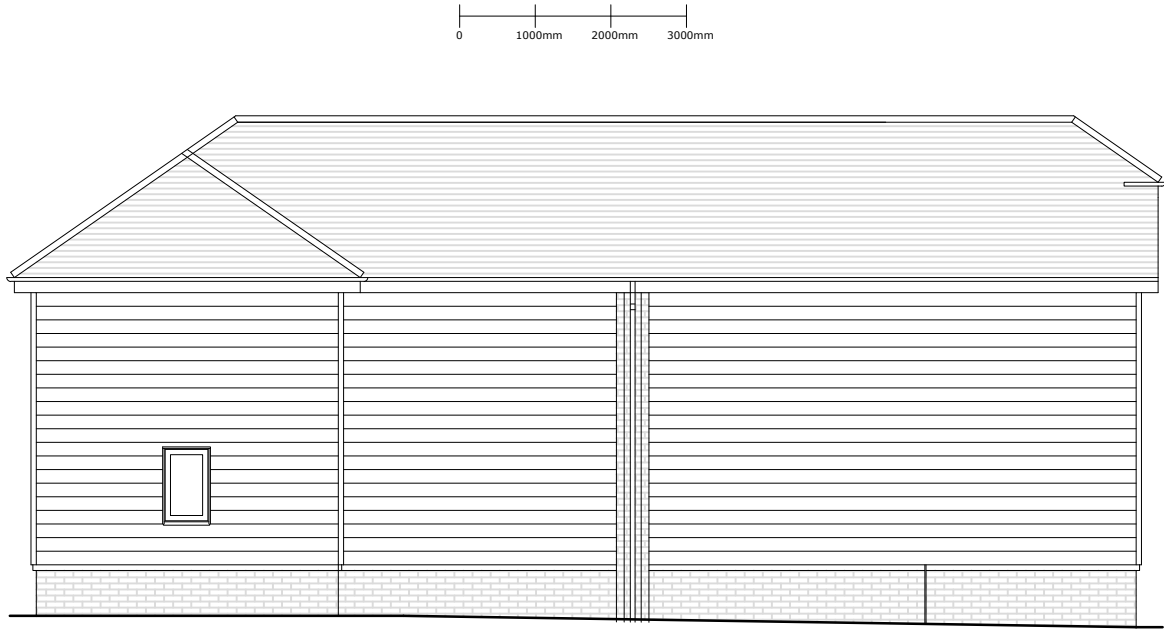


Rear Elevation 1:100

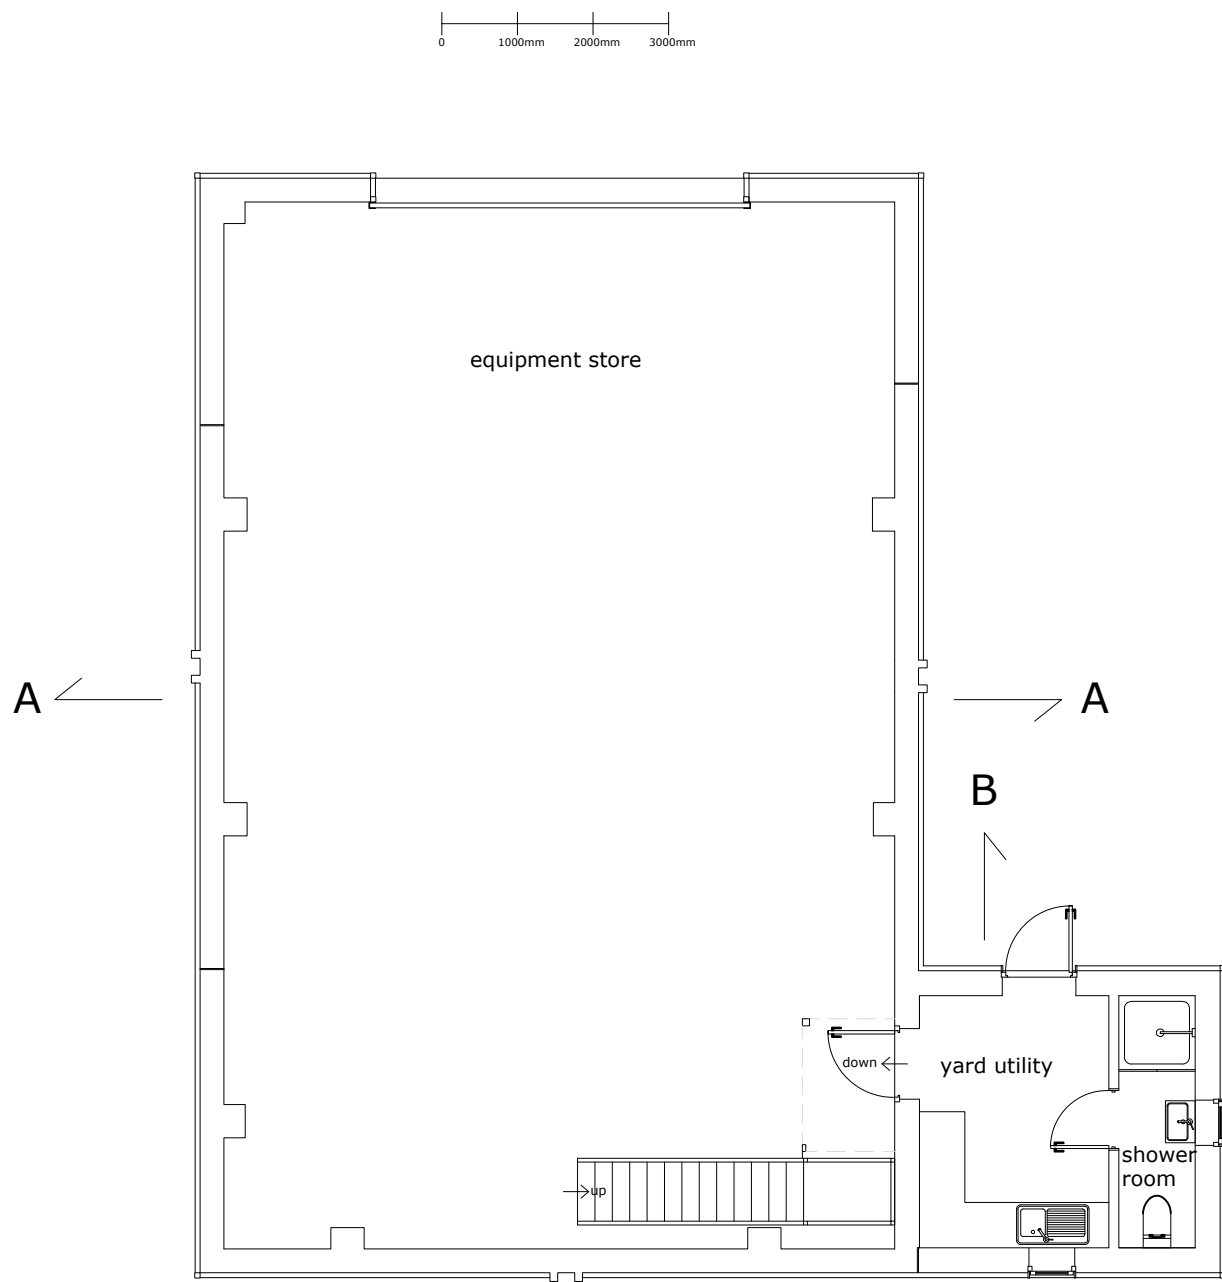


Ground Floor Plan 1:100

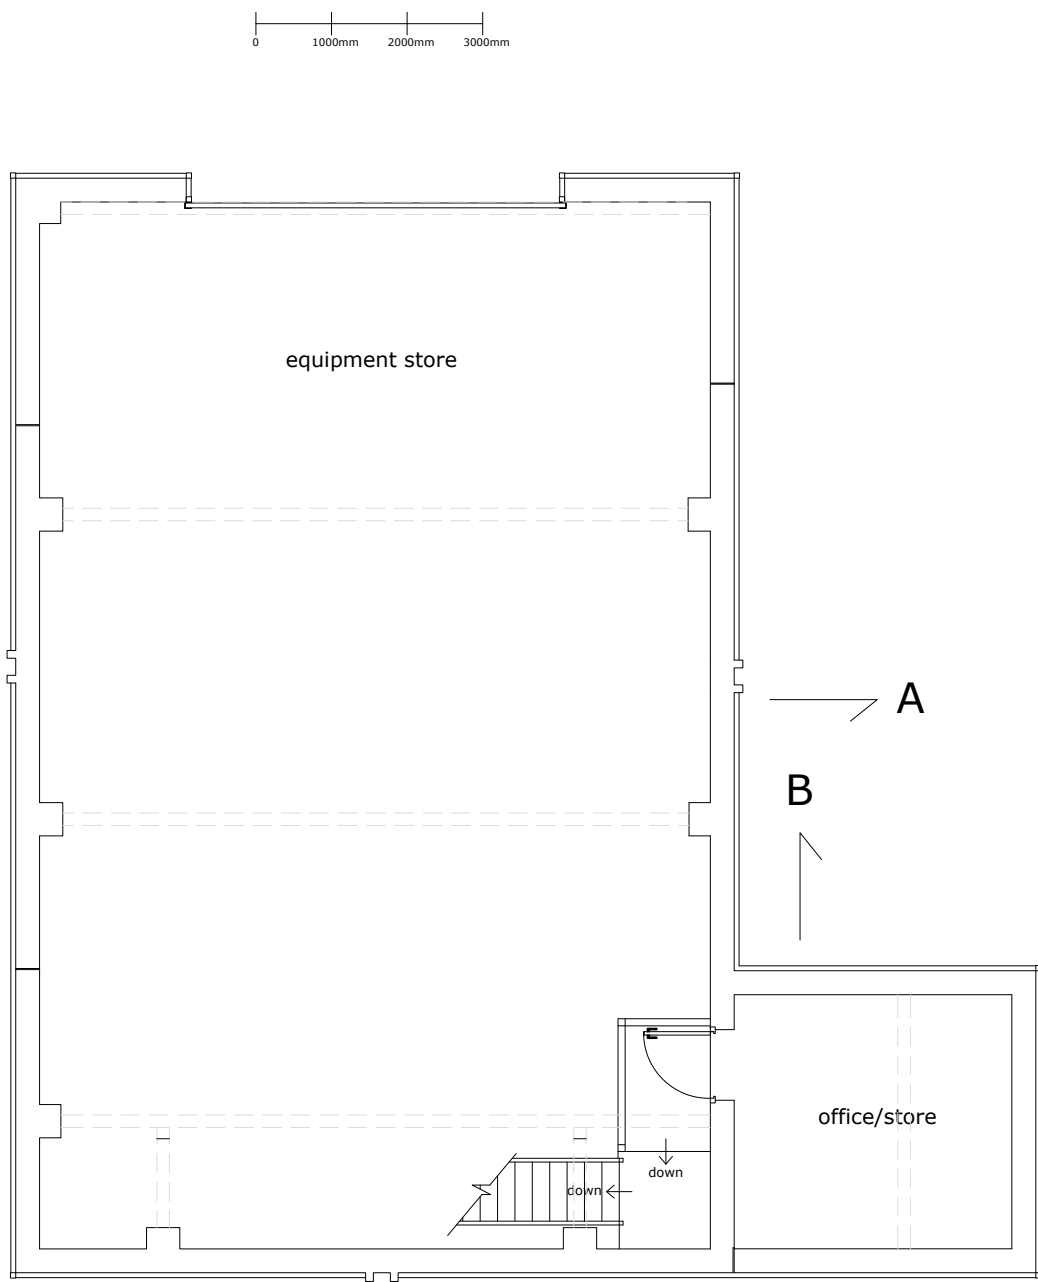


Ground Floor Plan 1:100

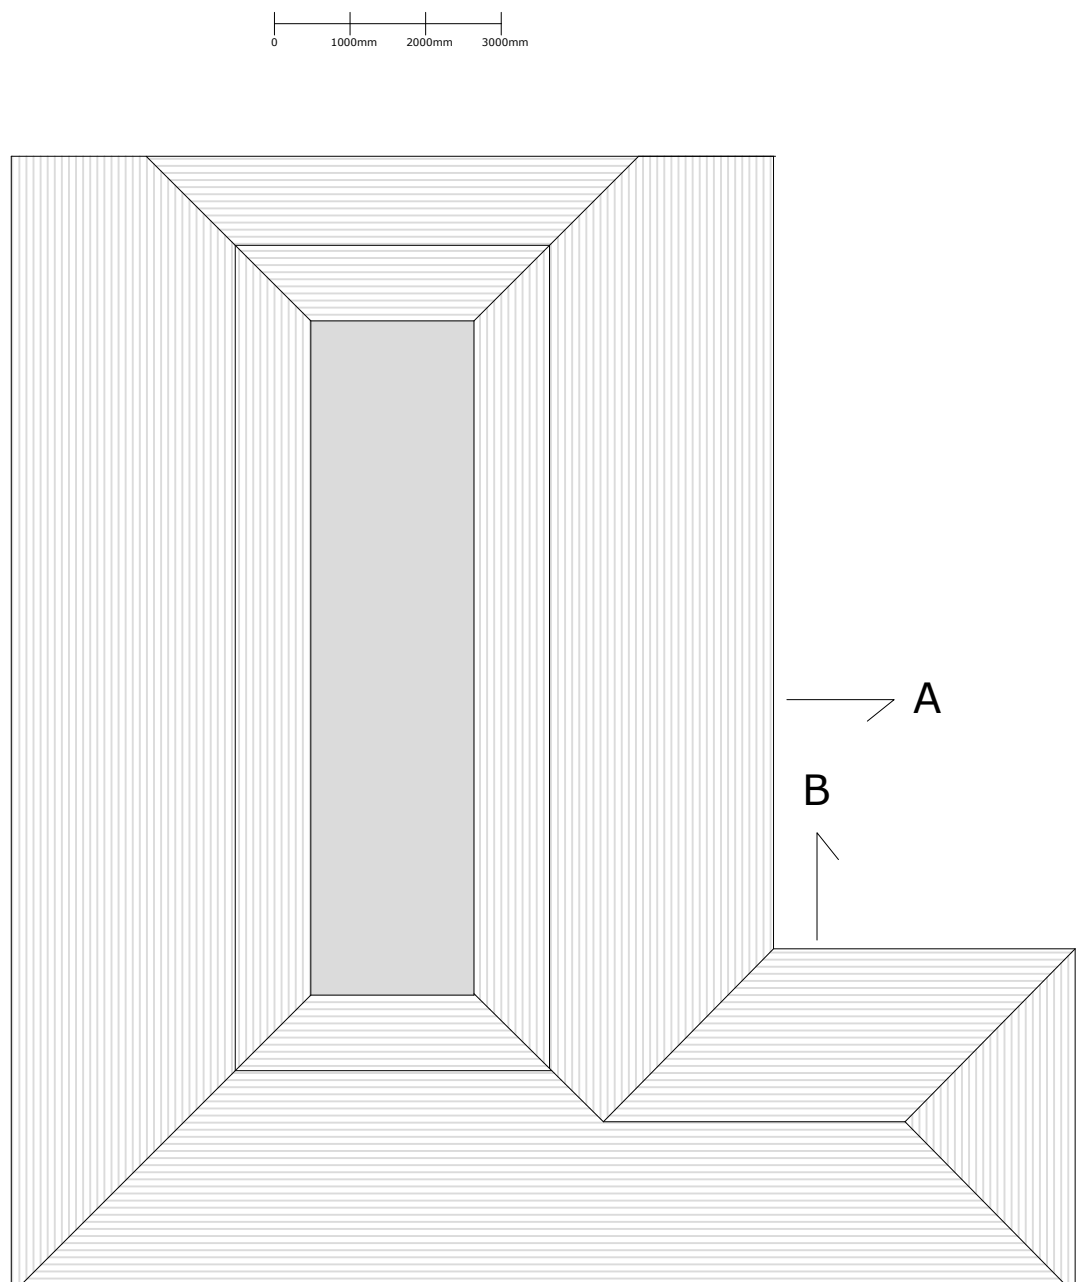


Roof Plan 1:100

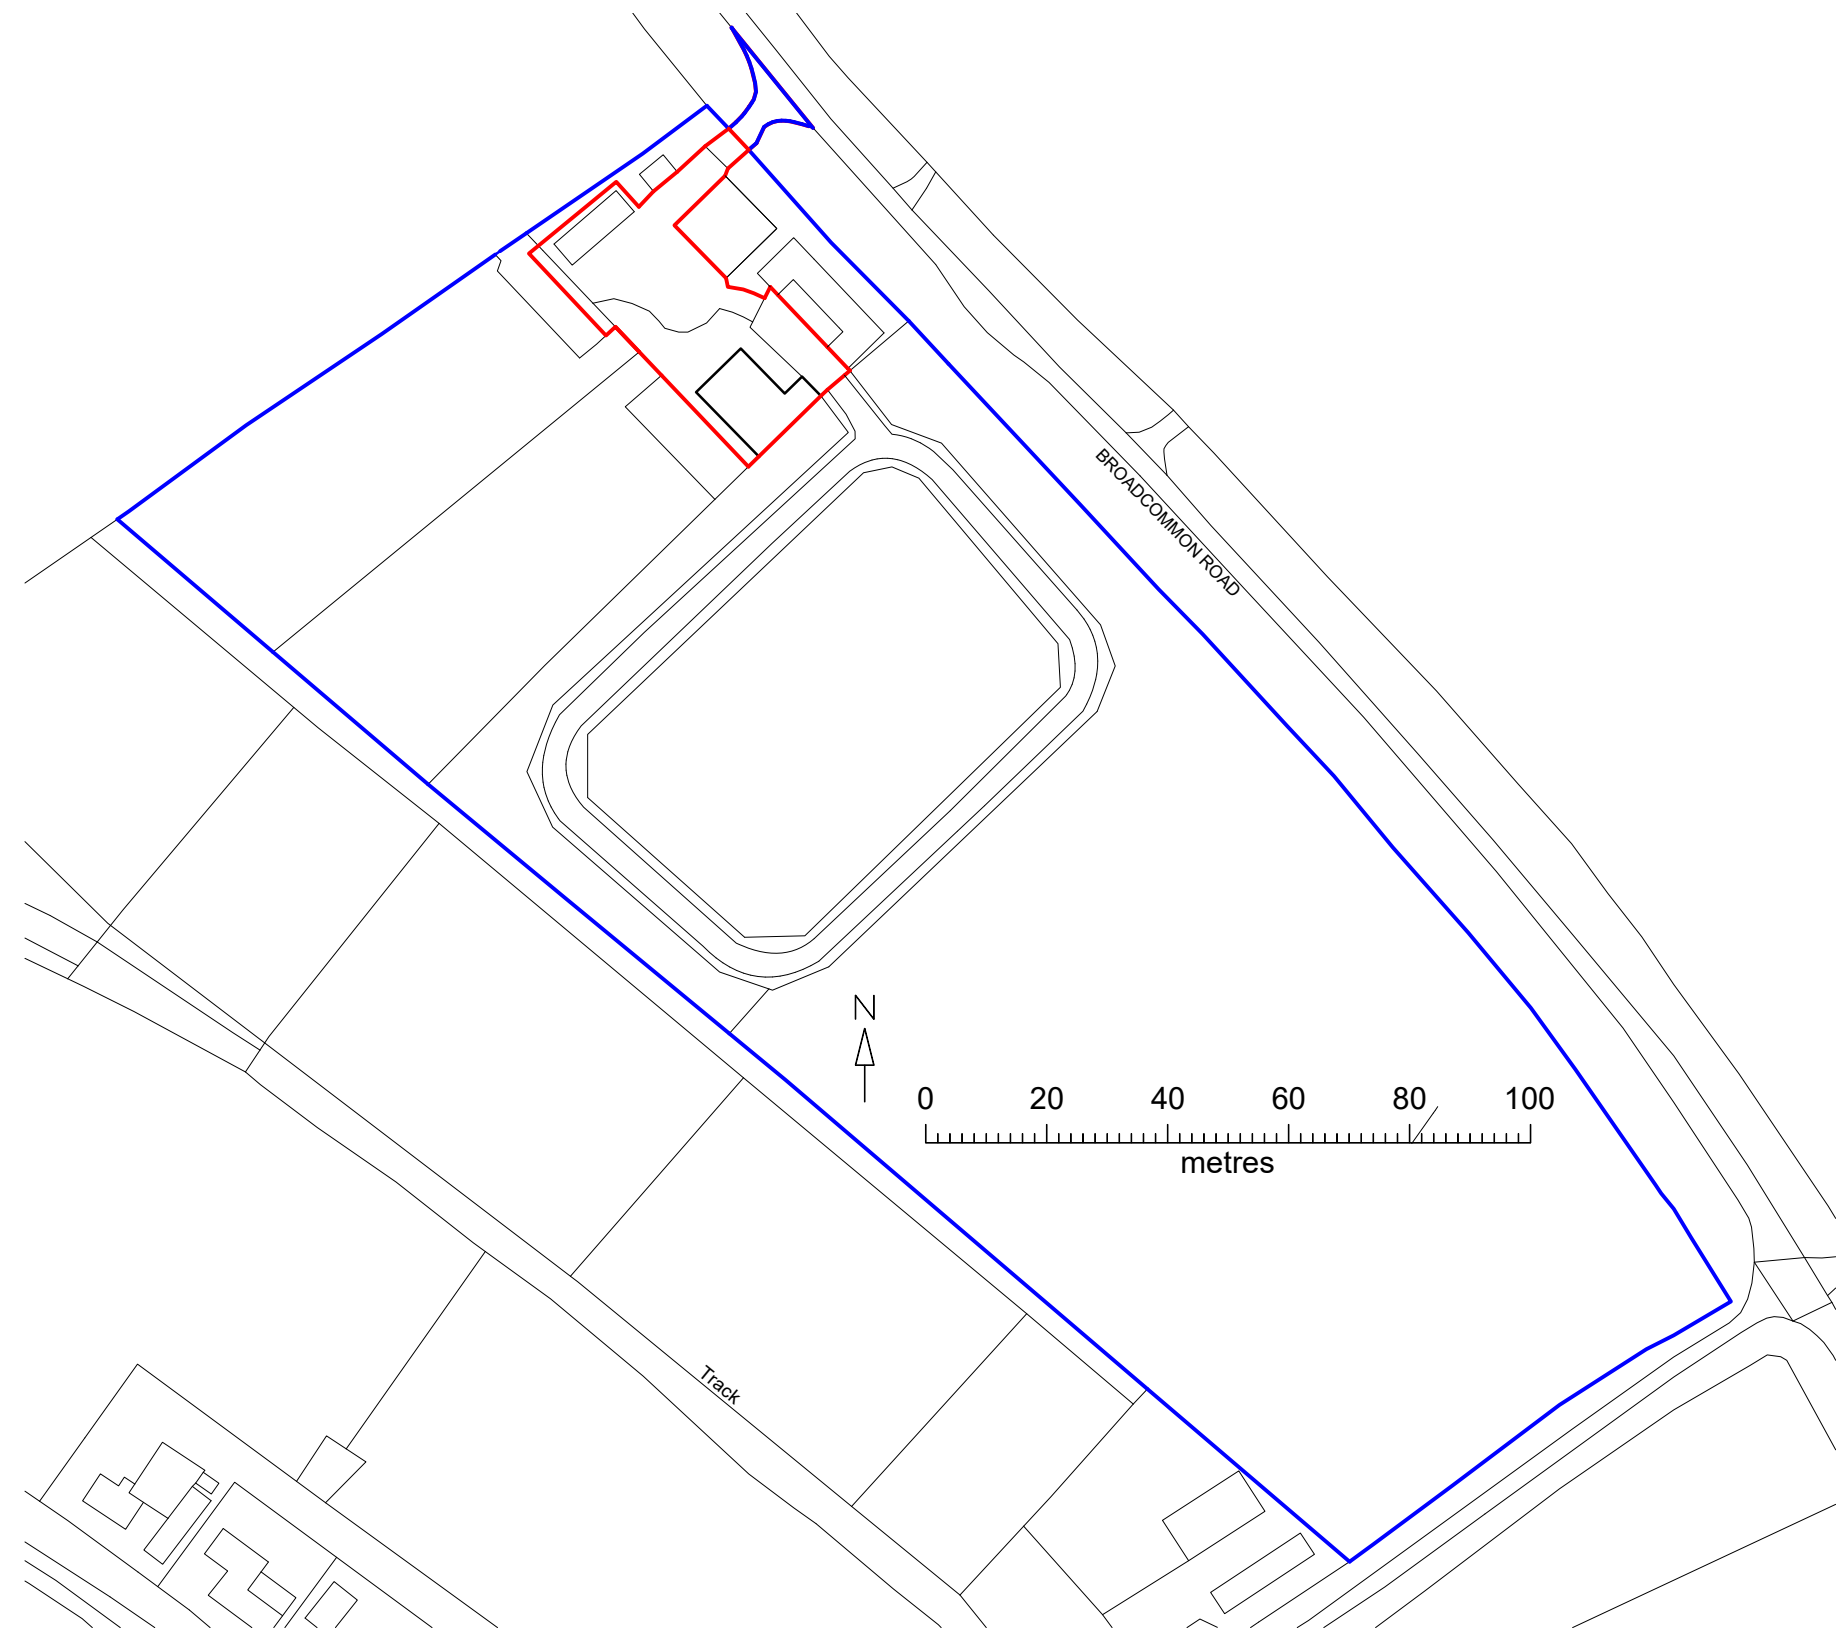

Location Plan 1:1250 OS Licence no. AC0000806982

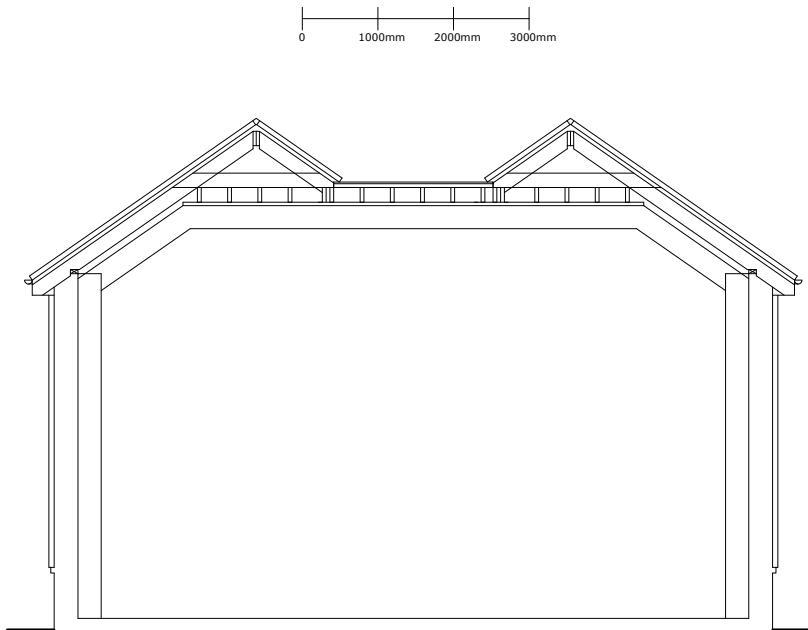

Section A-A 1:100

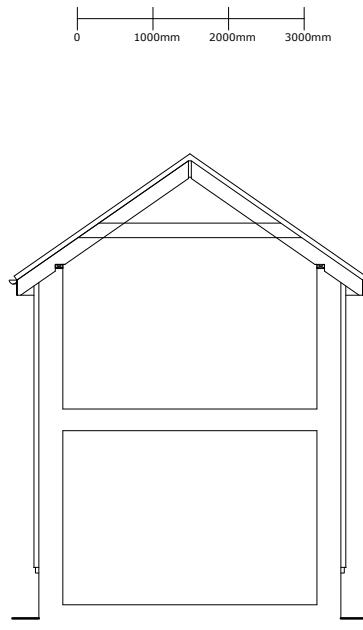

Section B-B 1:100

Rev.	Date	Revision	By
Client Lisa Spiers			
Project Conversion of Existing Building			
Title Existing drawings			
Broadacre Place Broadcommon Road Hurst RG10 0RE			
Drawn GT		Checked	
Date Jun 2025		Scale1:100, 1:1250 (At A1)	
Drawing No.		Revision	
2025BP1			