




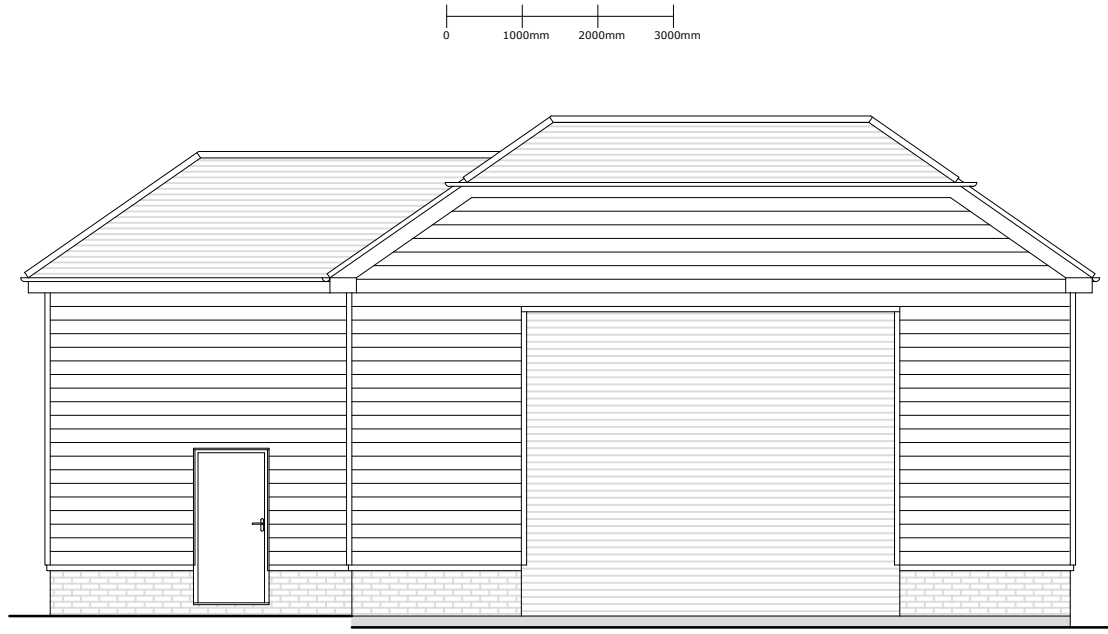


Proposed Front Elevation 1:100

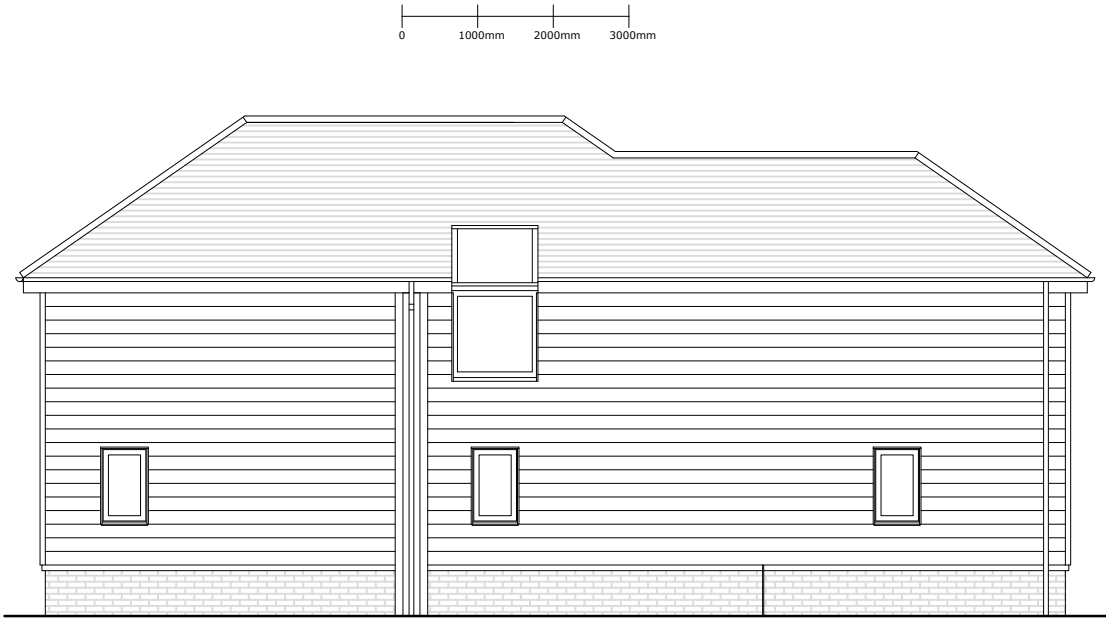


Proposed Rear Elevation 1:100

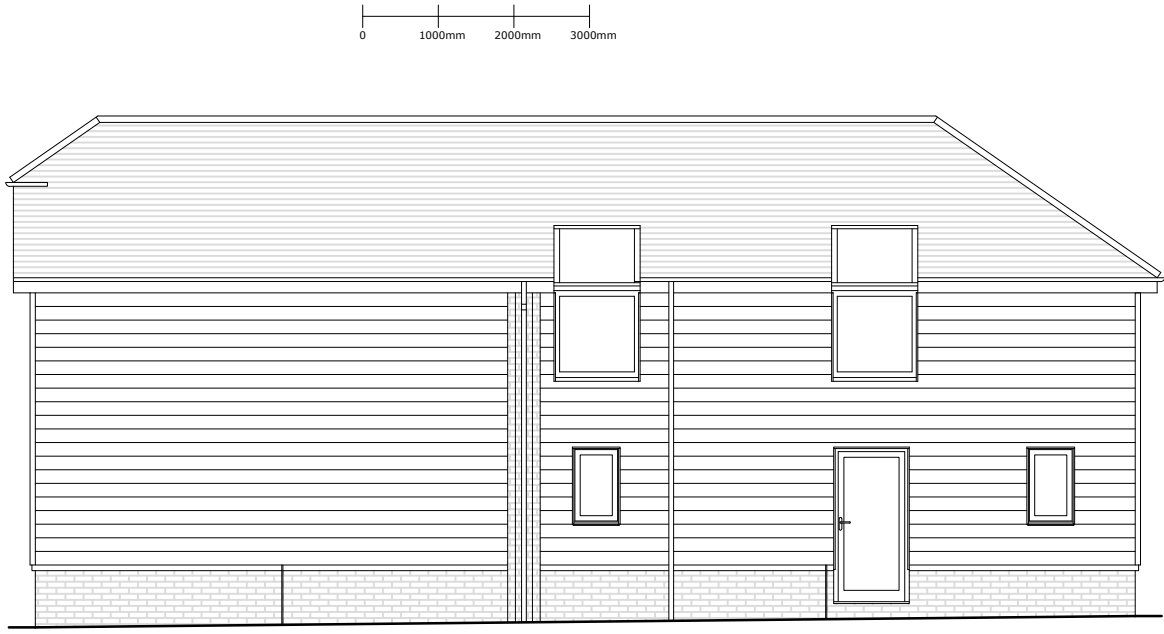


Proposed Side Elevation 1:100

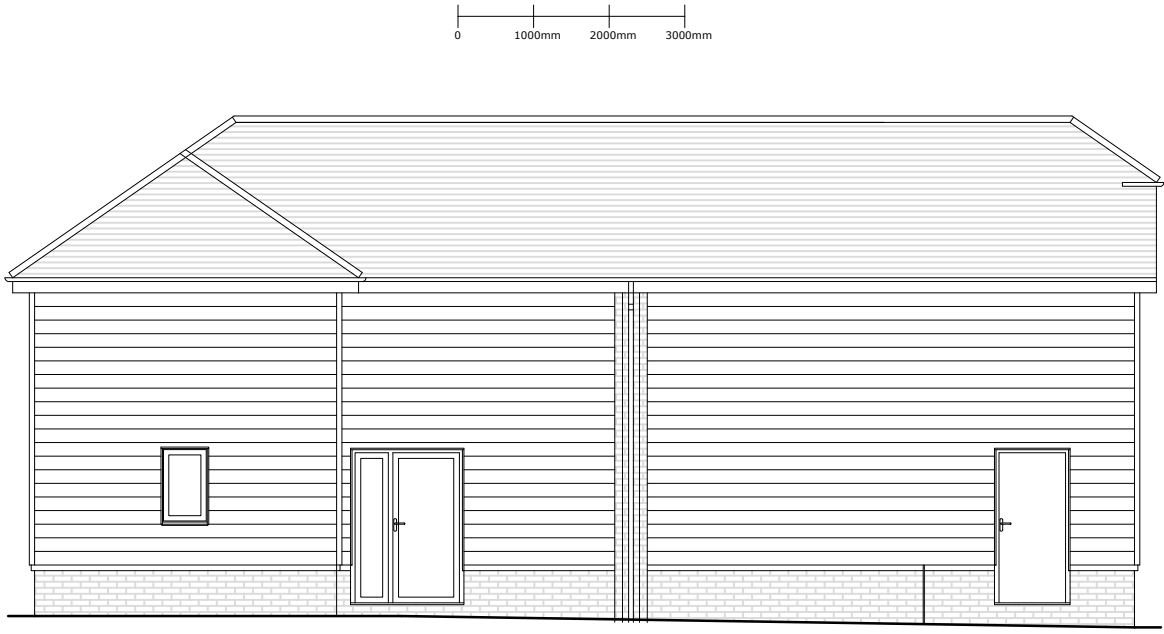


Proposed Side Elevation 1:100

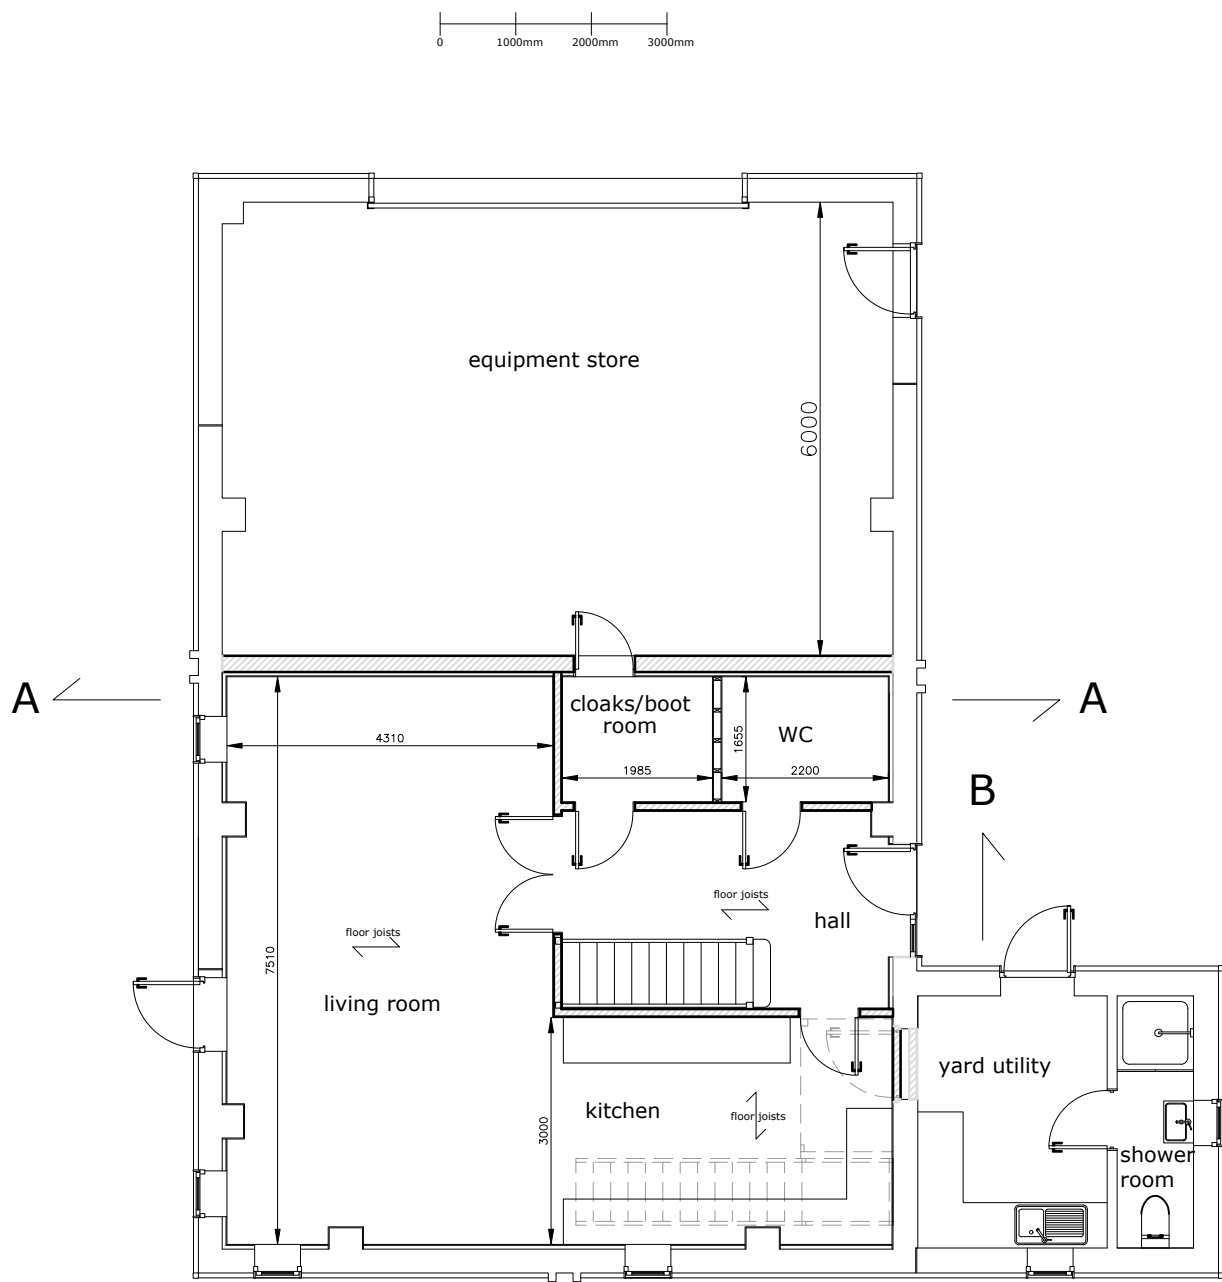


Proposed Ground Floor Plan 1:100

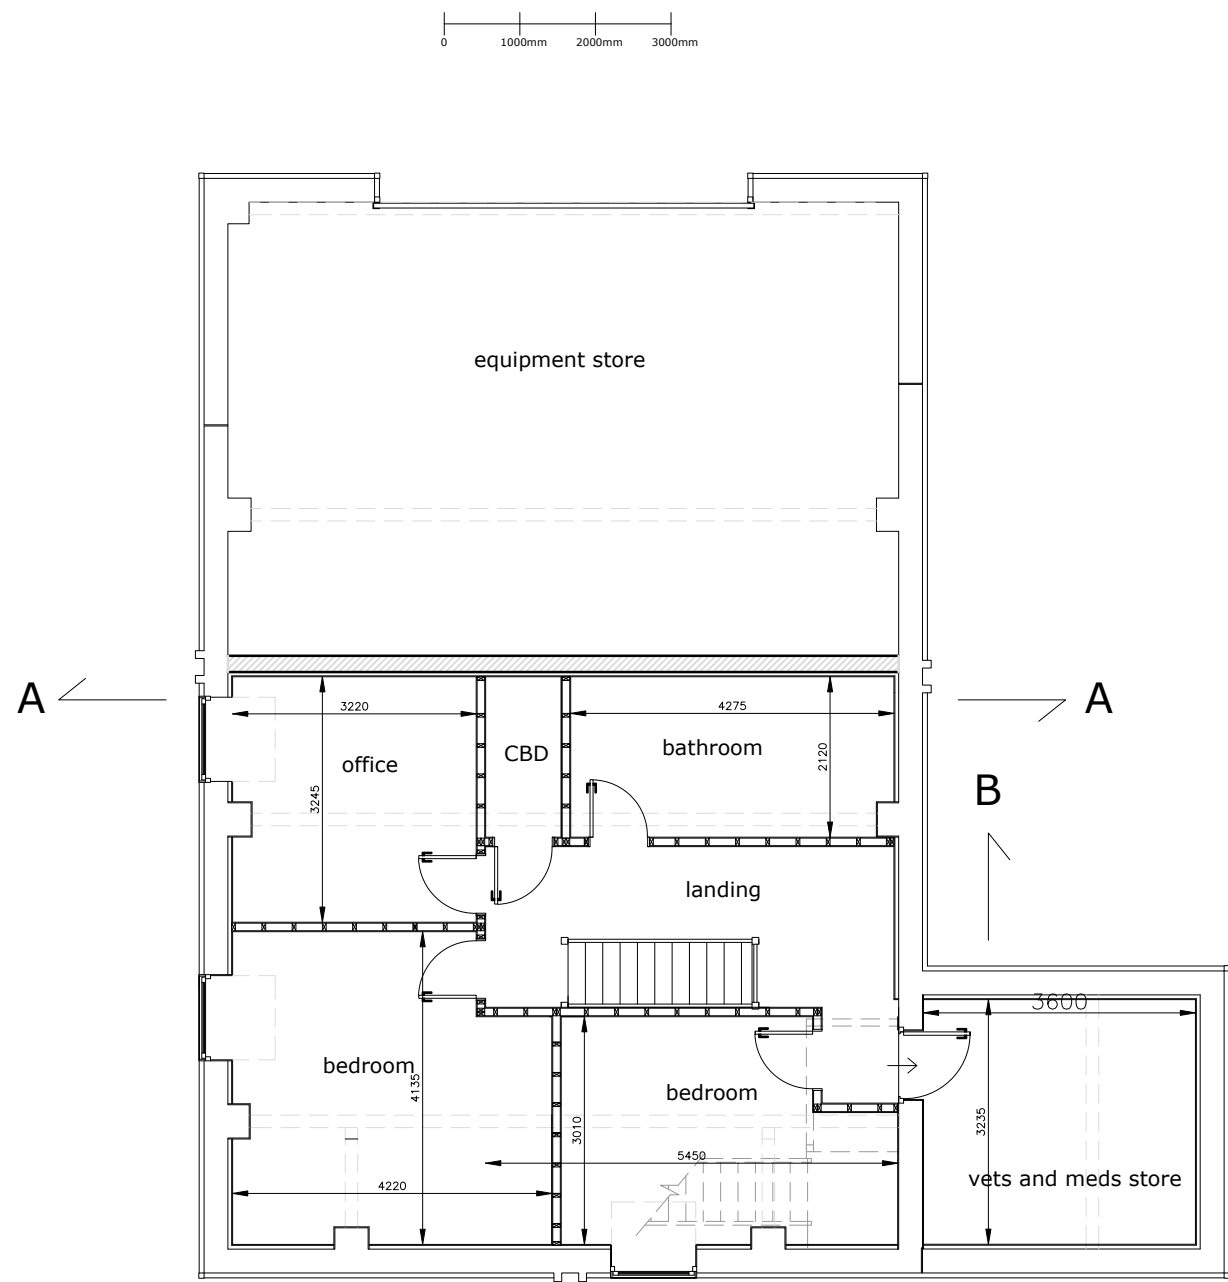


Proposed First Floor Plan 1:100

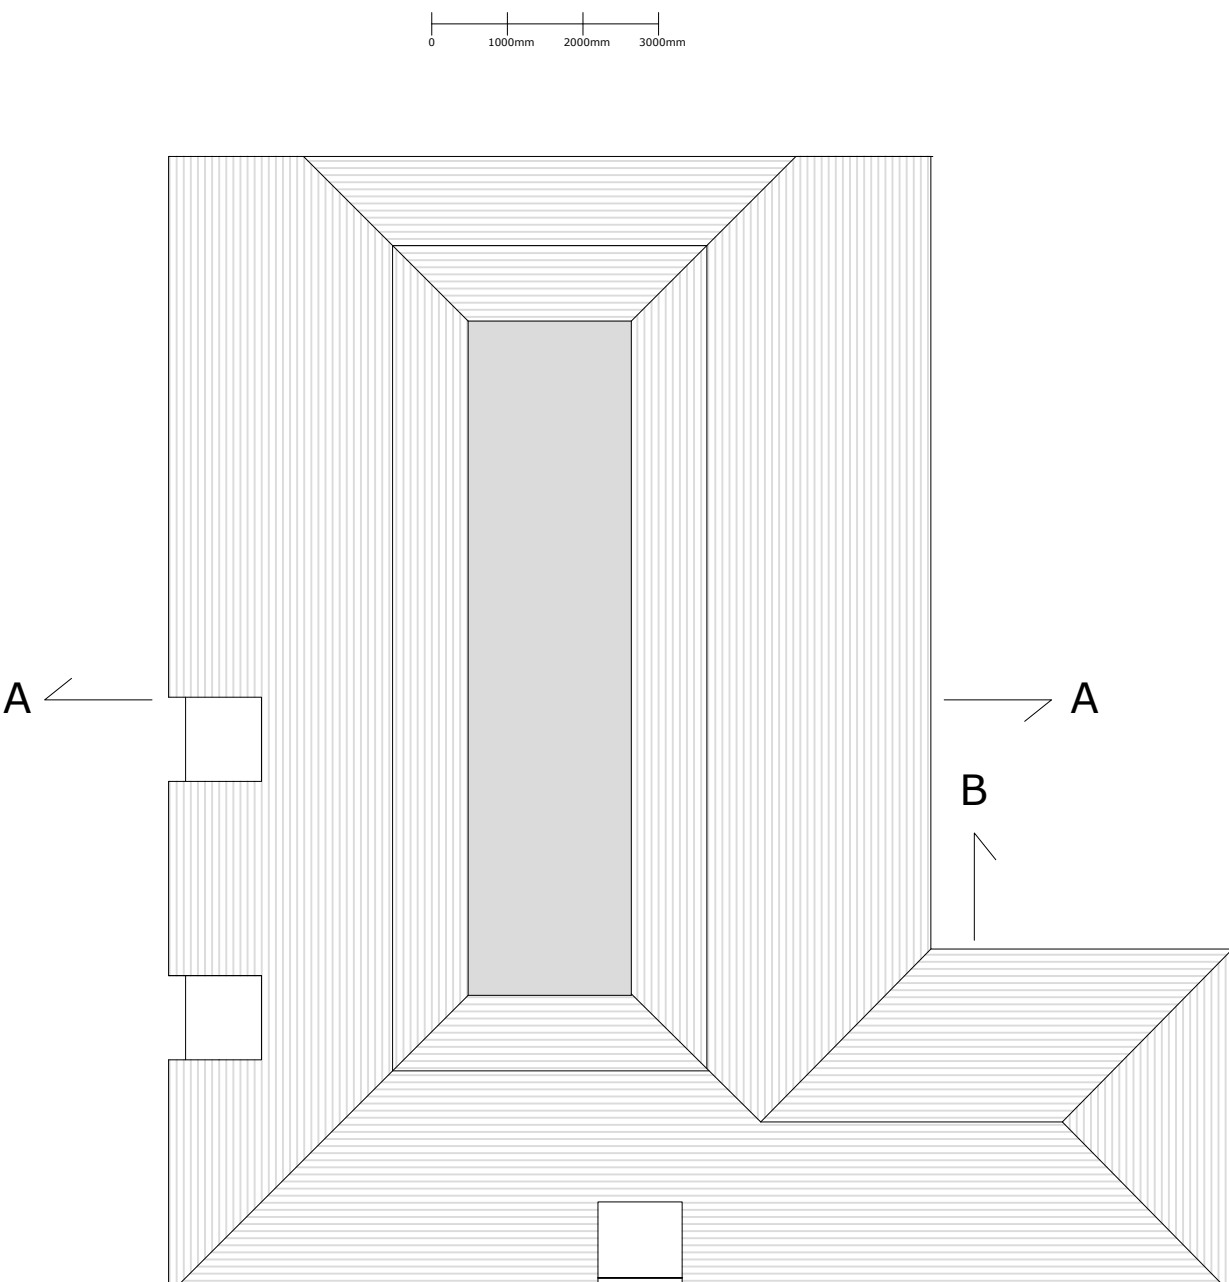

Proposed Roof Plan 1:100

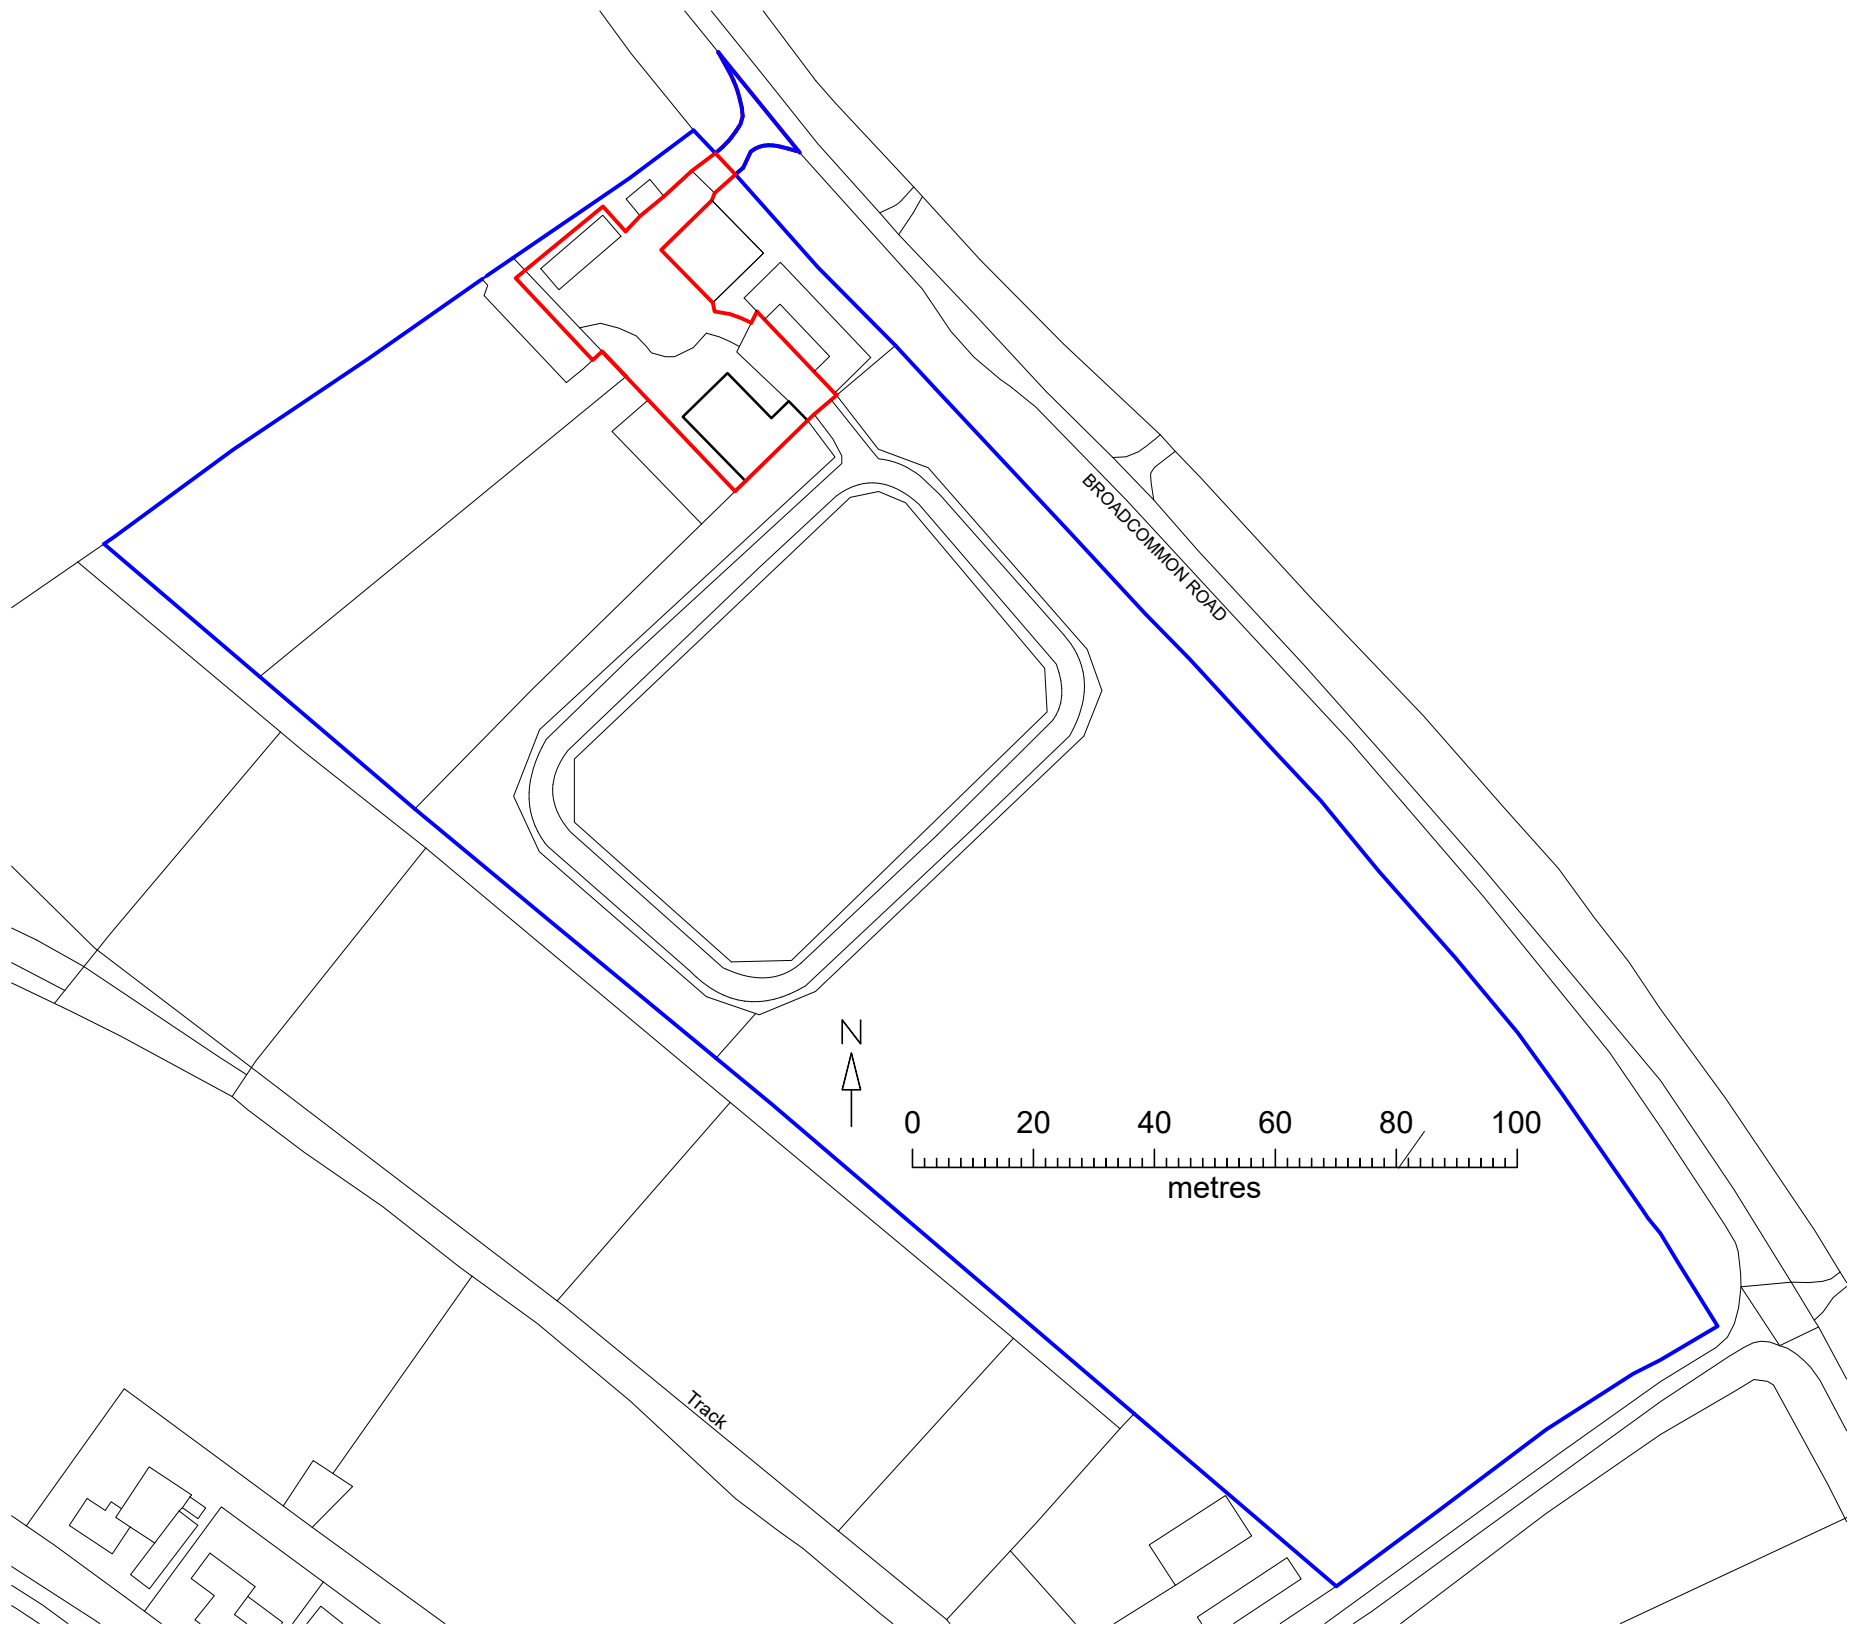

Location Plan 1:1250 OS Licence no. AC0000806982

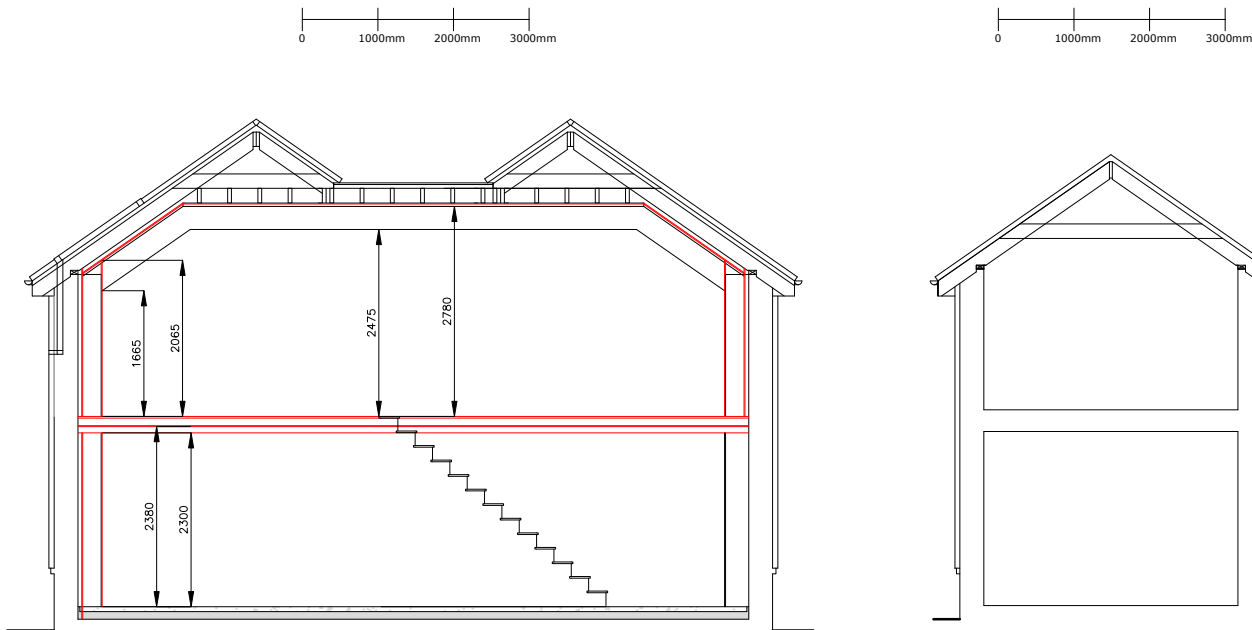

Section A-A 1:100

Section B-B 1:100

Rev.	Date	Revision	By
Client Lisa Spiers			
Project Conversion of Existing Building			
Title Proposed drawings			
Broadacre Place Broadcommon Road Hurst RG10 0RE			
Drawn	GT	Checked	
Date	Jun 2025	Scale 1:100, 1:1250 (At A1)	
Drawing No.		Revision	
2025BP3			