


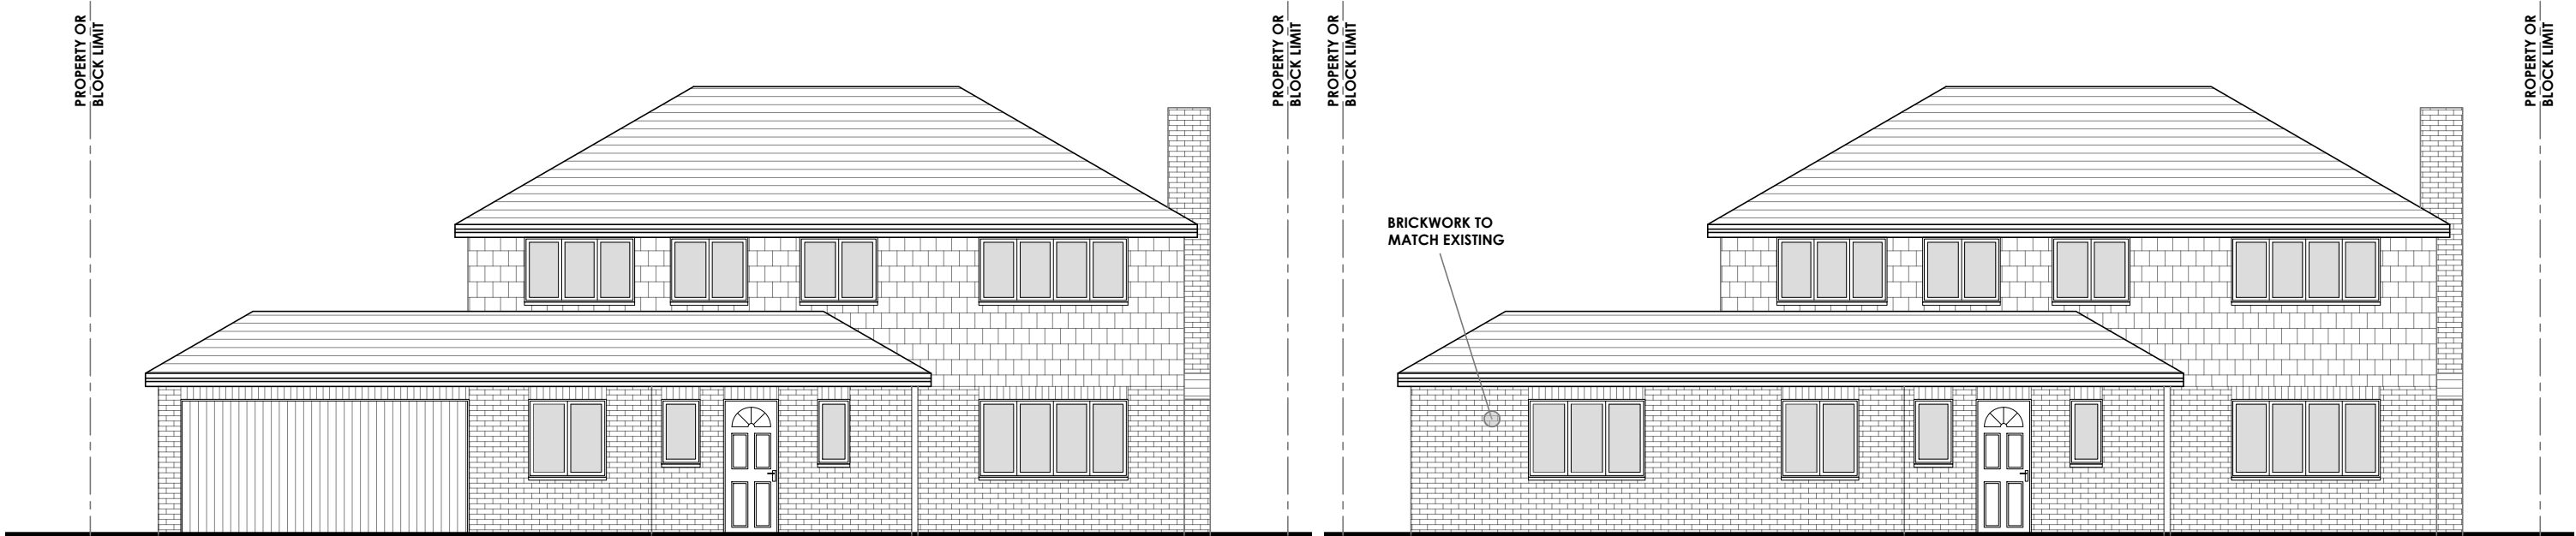

EXISTING FRONT ELEVATION  
SCALE 1/100

PROPOSED FRONT ELEVATION  
SCALE 1/100



EXISTING REAR ELEVATION  
SCALE 1/100

PROPOSED REAR ELEVATION  
SCALE 1/100

DRAWING:  
**FRONT&REAR ELEVATIONS**

PROJECT ADDRESS:  
2 CONYGREE CLOSE  
LOWER EARLEY, READING  
RG6 4XE

CLIENT NAME:  
MR. MUNISH TANEJA

PROJECT:  
PROPOSED GARAGE CONVERSION TO A GYM  
ROOM WITH WC/SHOWER & UTILITY ROOM

DATE:  
12.05.2024

PURPOSE OF ISSUE:  
PLANNING

SCALE:  
1:100@A3

DRAWING NUMBER:  
2418/PL/03

REVISION:

NOTES:  
THIS DRAWING IS THE SUBJECT OF COPYRIGHT  
AND DESIGN RIGHTS AND SHALL NOT BE  
REPRODUCED, LOANED, COPIED OR SUBMITTED  
TO ANY OTHER PARTY.

Registered LABC Partner with  
SLOUGH BOROUGH COUNCIL



Architecture | Planning

268 BATH ROAD  
SLOUGH  
BERKSHIRE  
SL1 4DX  
TEL: 01753 709770  
MOB: 0774 8716893  
www.sa.associates



1:100 SCALE BAR 0 1 2 3 4 5m