



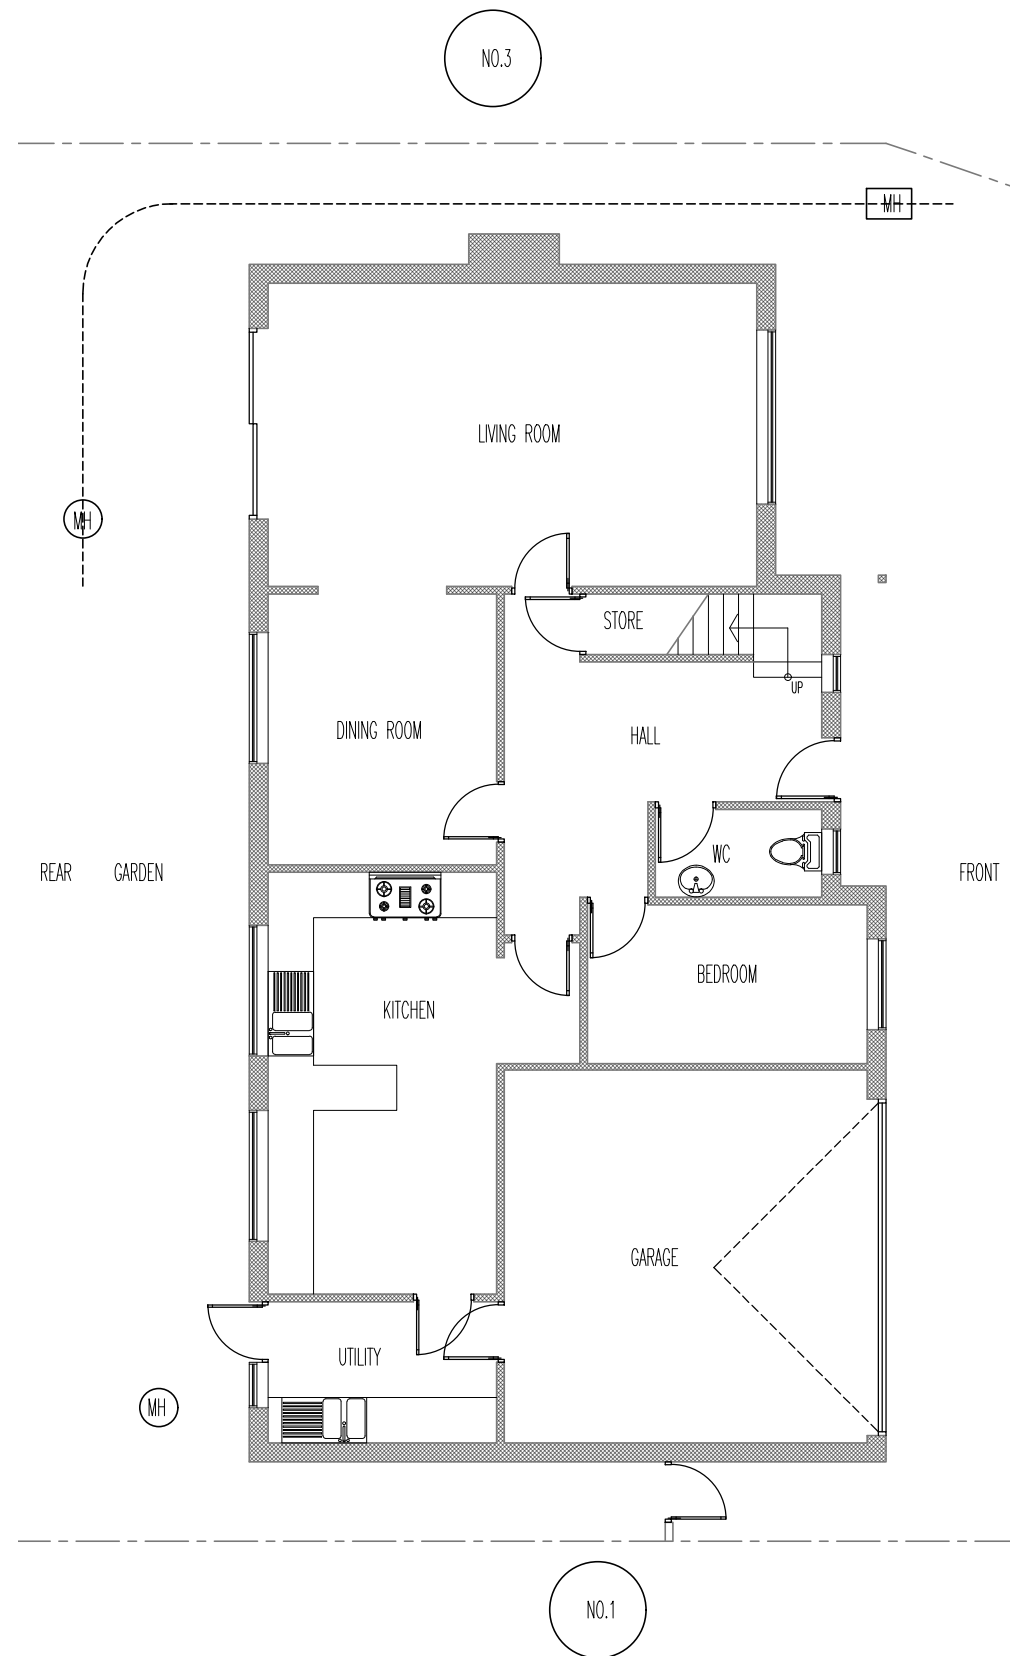

EXISTING GROUND FLOOR PLAN
SCALE 1/100

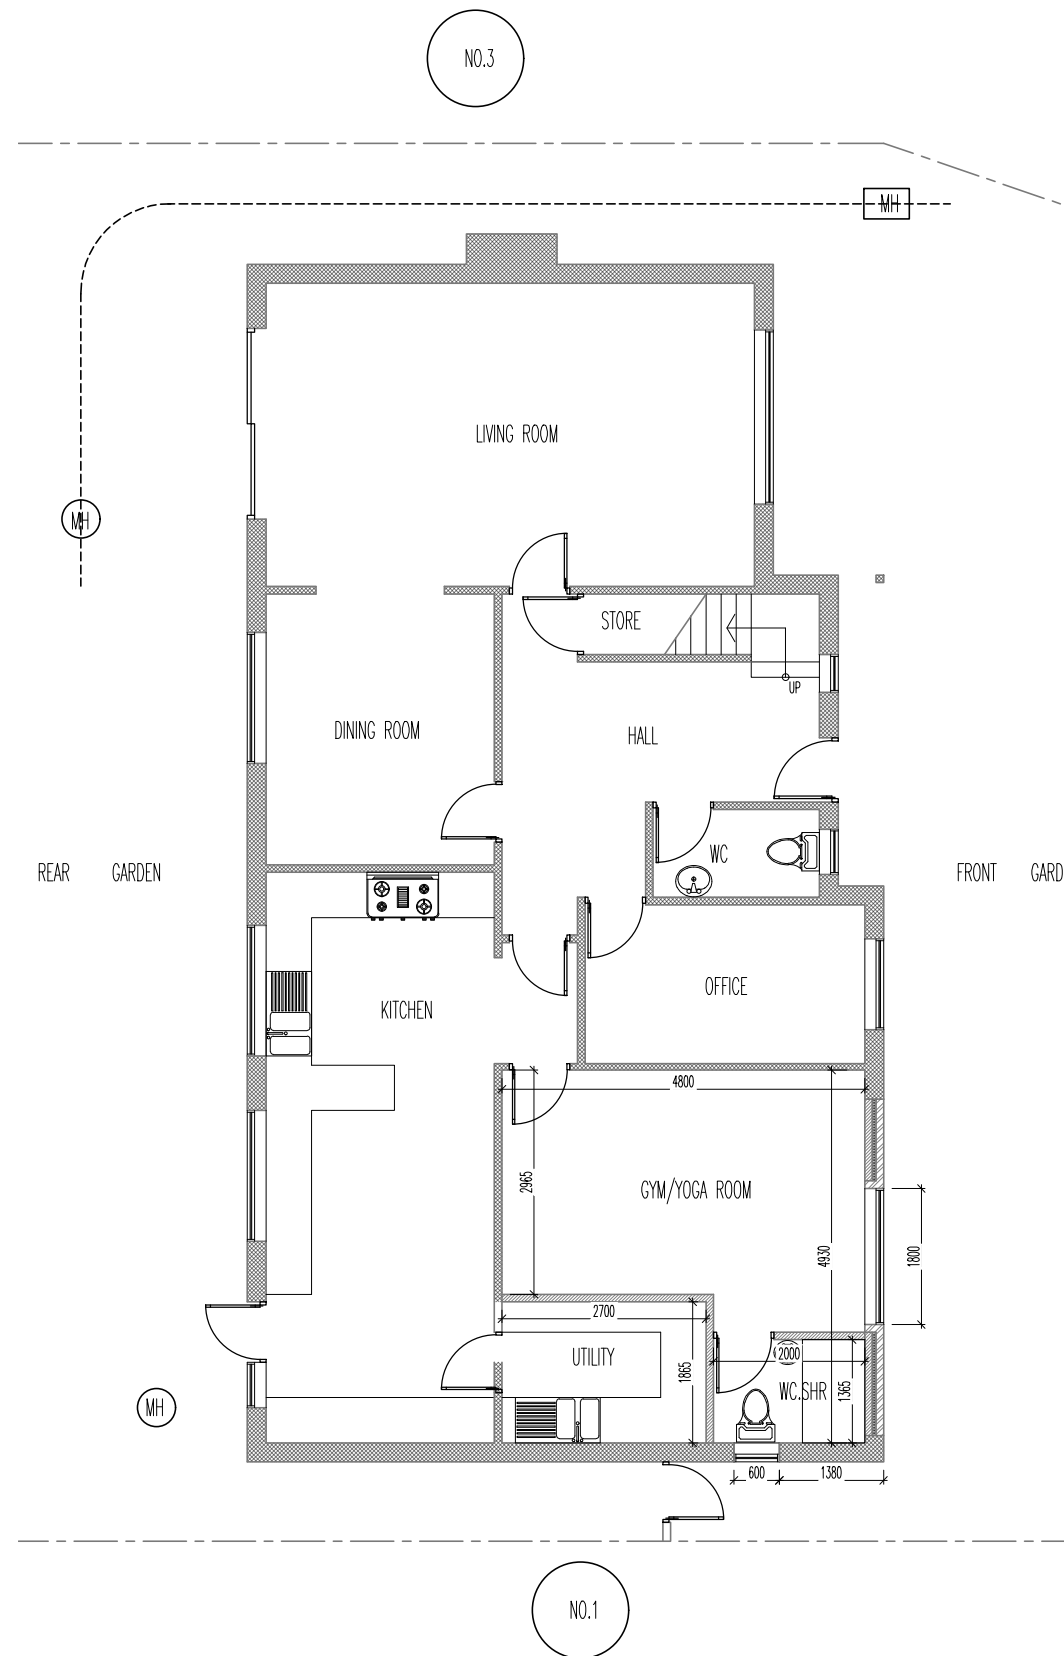

PROPOSED GROUND FLOOR PLAN
SCALE 1/100

1:100 SCALE BAR 0 1 2 3 4 5m

DRAWING:	
GROUND FLOOR PLAN	
PROJECT ADDRESS:	
2 CONYGREE CLOSE	
LOWER EARLEY, READING	
RG6 4XE	
CLIENT NAME:	
MR. MUNISH TANEJA	
PROJECT:	
PROPOSED GARAGE CONVERSION TO A GYM	
ROOM WITH WC/SHOWER & UTILITY ROOM	
DATE:	
12.05.2024	
PURPOSE OF ISSUE:	
PLANNING	
SCALE:	
1:100@A3	
DRAWING NUMBER:	REVISION:
2418/PL/01	

NOTES:

THIS DRAWING IS THE SUBJECT OF COPYRIGHT AND DESIGN RIGHTS AND SHALL NOT BE REPRODUCED, LOANED, COPIED OR SUBMITTED TO ANY OTHER PARTY.

Registered LABC Partner with
SLOUGH BOROUGH COUNCIL



Architecture | Planning

268 BATH ROAD
SLOUGH
BERKSHIRE
SL1 4DX
TEL: 01753 709770
MOB: 0774 8716893
www.sa.associates

