



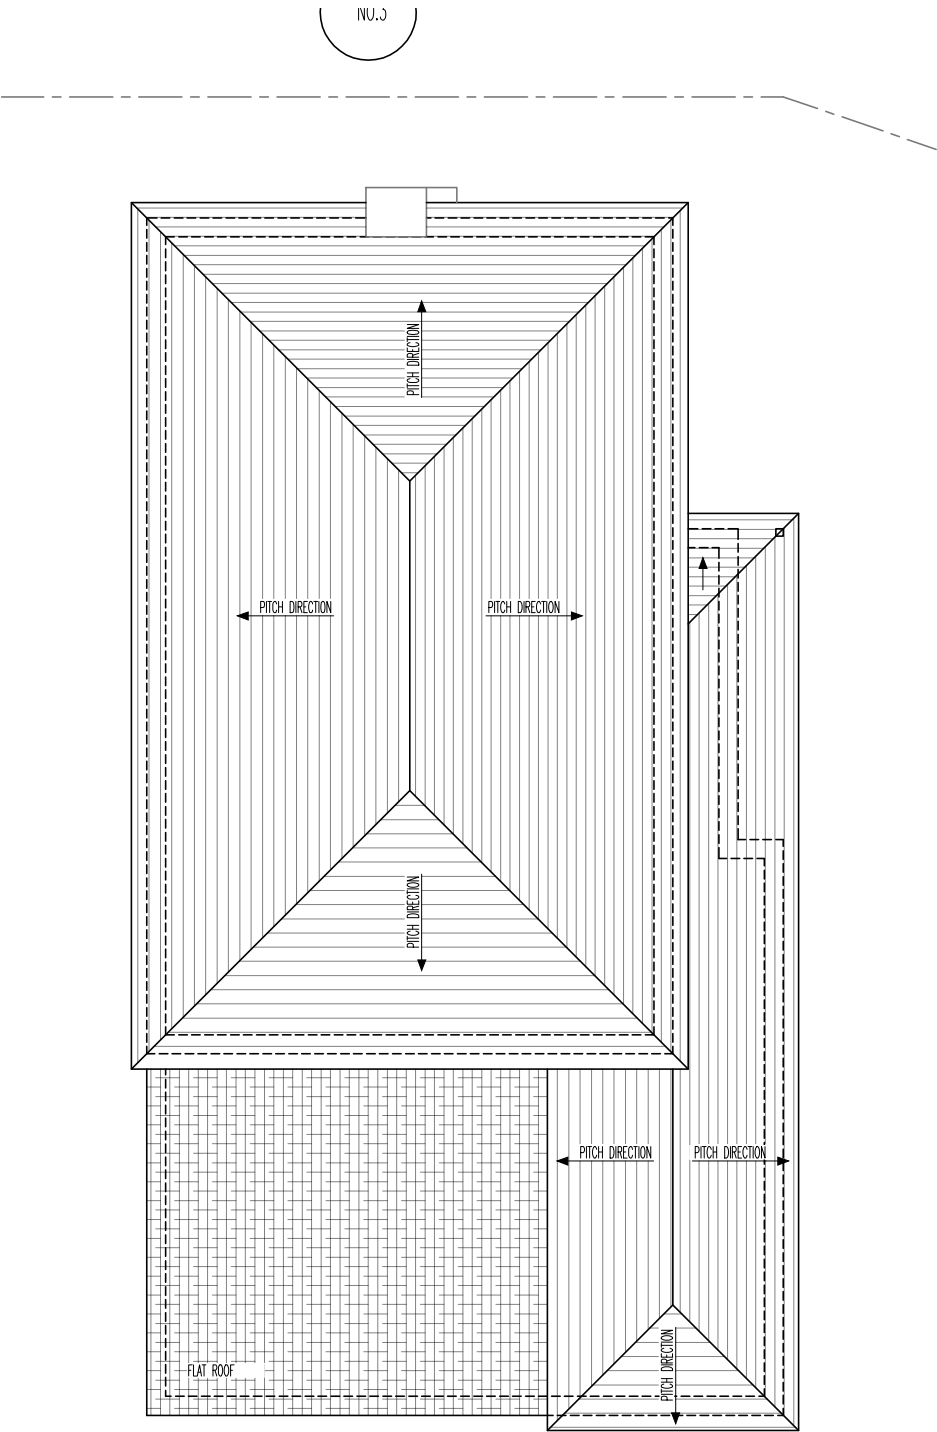

EXISTING ROOF PLAN
SCALE 1/100

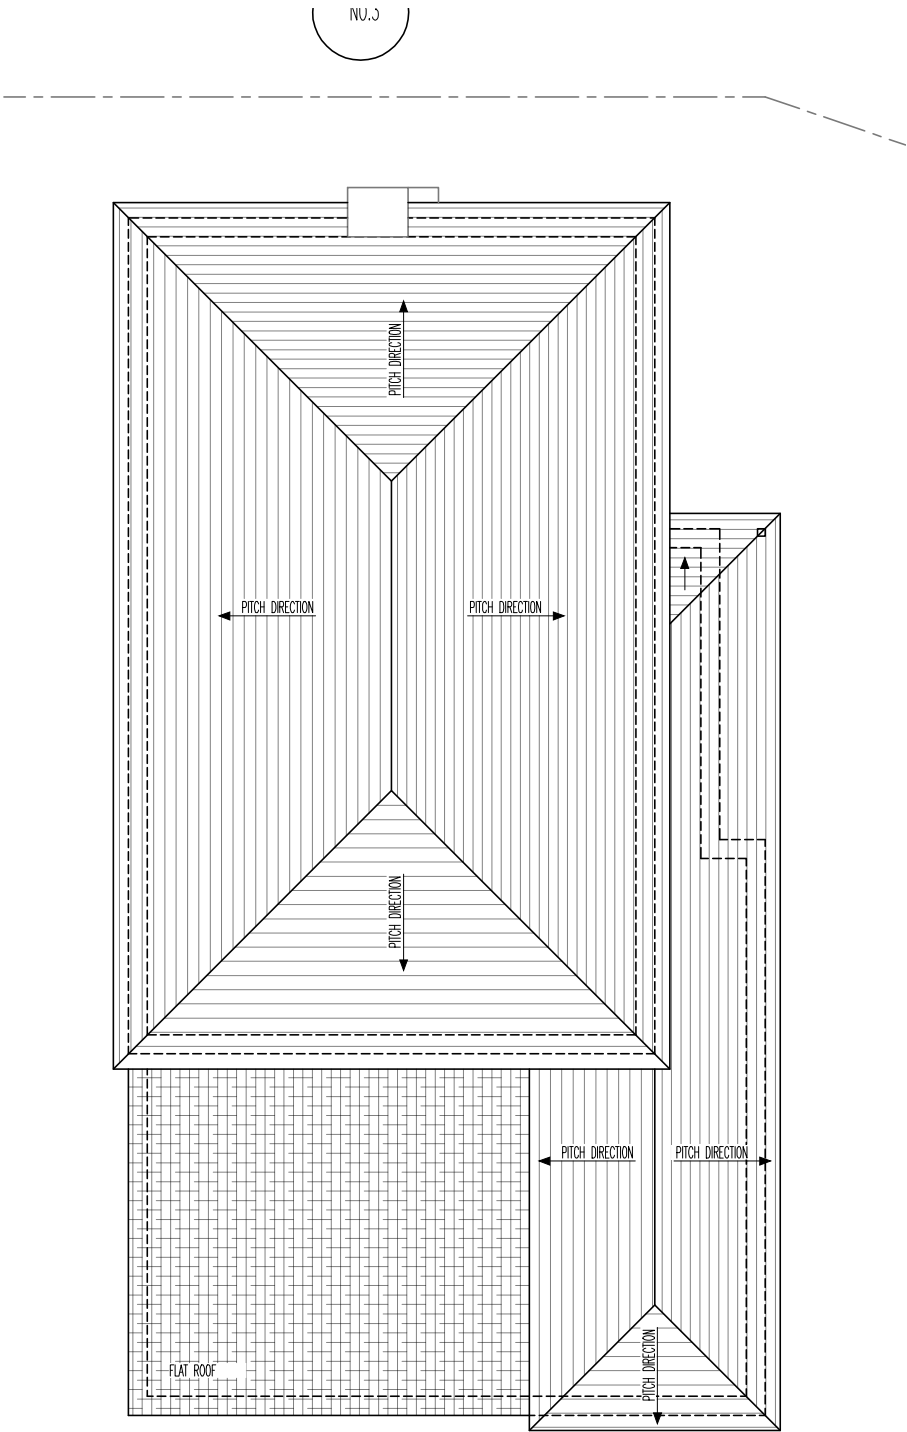

PROPOSED ROOF PLAN
SCALE 1/100

1:100 SCALE BAR 0 1 2 3 4 5m

DRAWING:
ROOF PLAN
PROJECT ADDRESS:
2 CONYGREE CLOSE LOWER EARLEY, READING RG6 4XE
CLIENT NAME:
MR. MUNISH TANEJA
PROJECT:
PROPOSED GARAGE CONVERSION TO A GYM ROOM WITH WC/SHOWER & UTILITY ROOM
DATE:
12.05.2024
PURPOSE OF ISSUE:
PLANNING
SCALE:
1:100@A3
DRAWING NUMBER:
2418/PL/02
REVISION:

NOTES:

THIS DRAWING IS THE SUBJECT OF COPYRIGHT AND DESIGN RIGHTS AND SHALL NOT BE REPRODUCED, LOANED, COPIED OR SUBMITTED TO ANY OTHER PARTY.

Registered LABC Partner with
SLOUGH BOROUGH COUNCIL



Architecture | Planning

268 BATH ROAD
SLOUGH
BERKSHIRE
SL1 4DX
TEL: 01753 709770
MOB: 0774 8716893
www.sa.associates

