

Notes

All dimensions and levels on site are to be checked prior to commencement of work.

This drawing is the copyright of Paul Edwards Architecture


SCALE
0 1 2 3 4 5 6 8 10




FRONT ELEVATION




SIDE ELEVATION

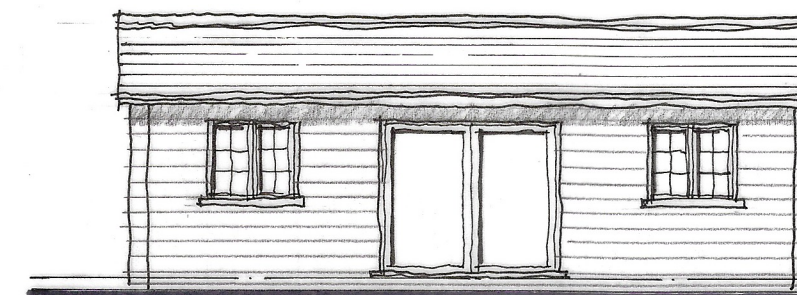


FRONT

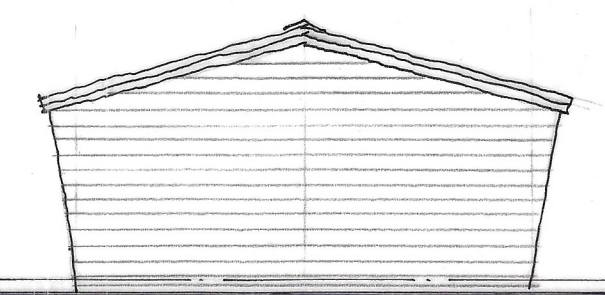

SIDE

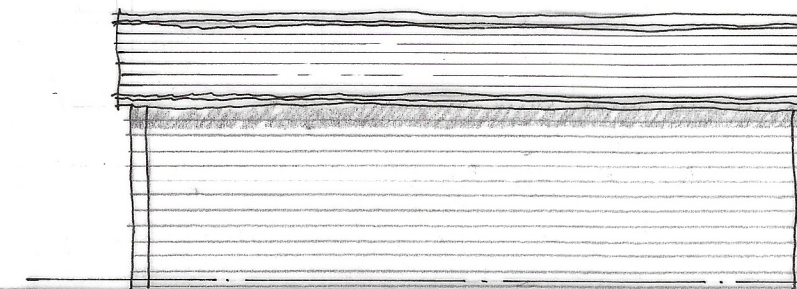

REAR

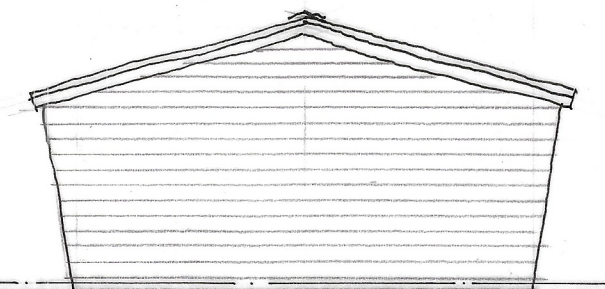


SIDE




REAR ELEVATION




SIDE ELEVATION

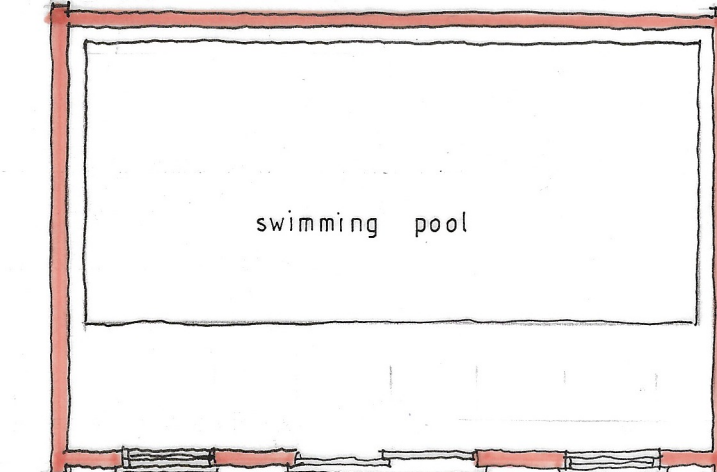


PLAN and ELEVATIONS

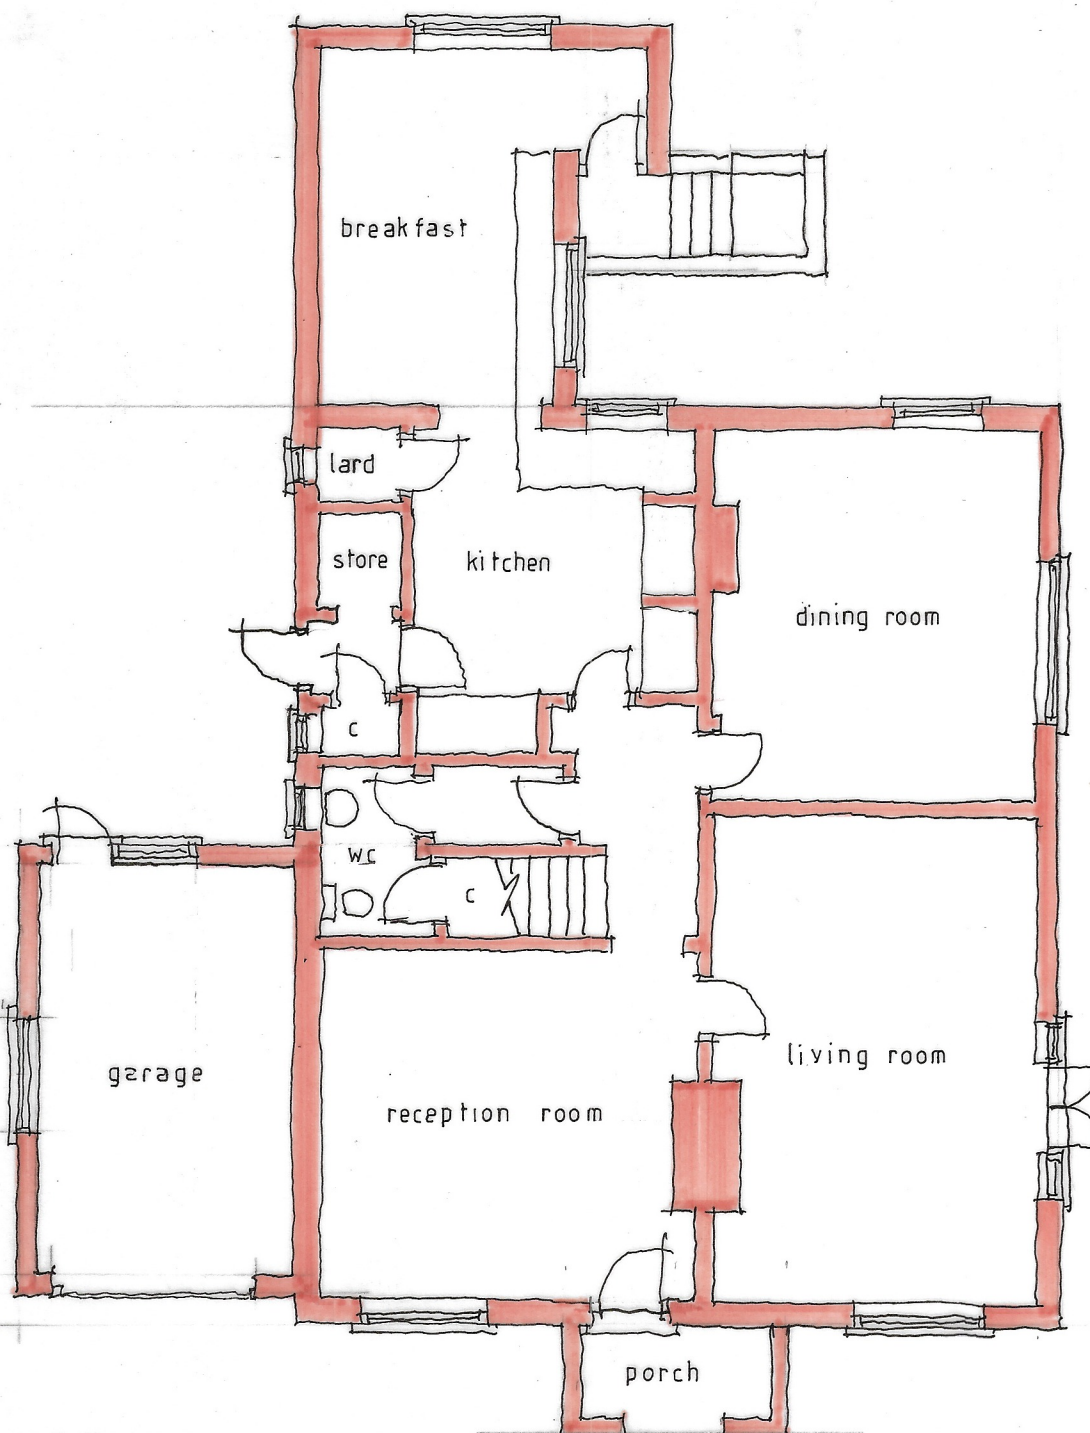


GROUND FLOOR

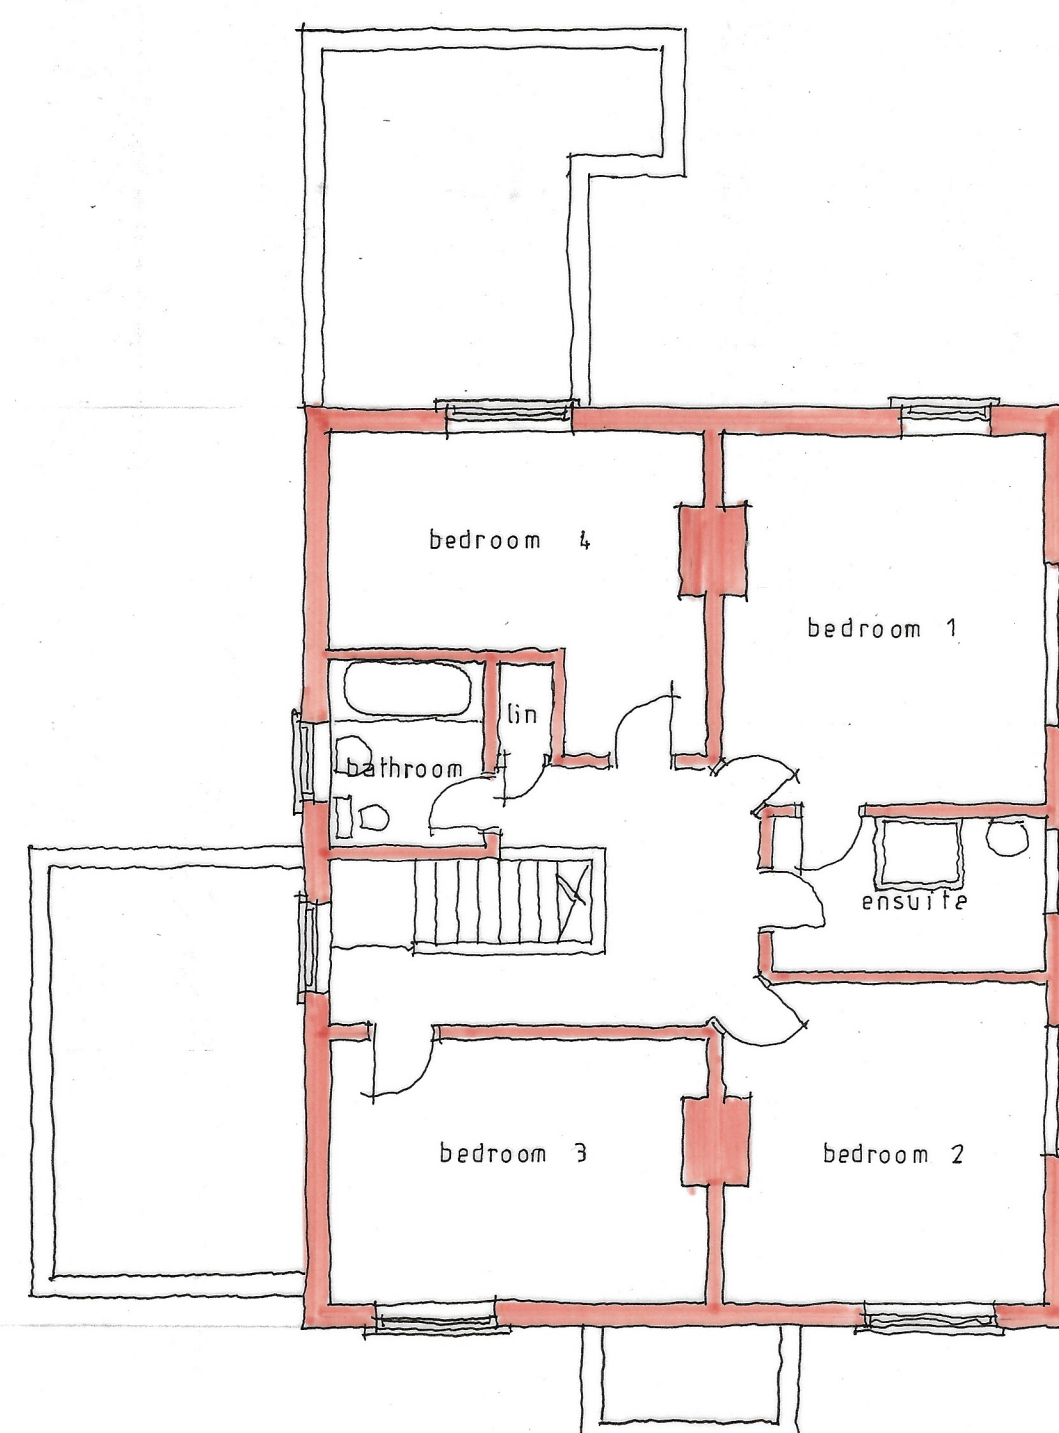


FIRST FLOOR

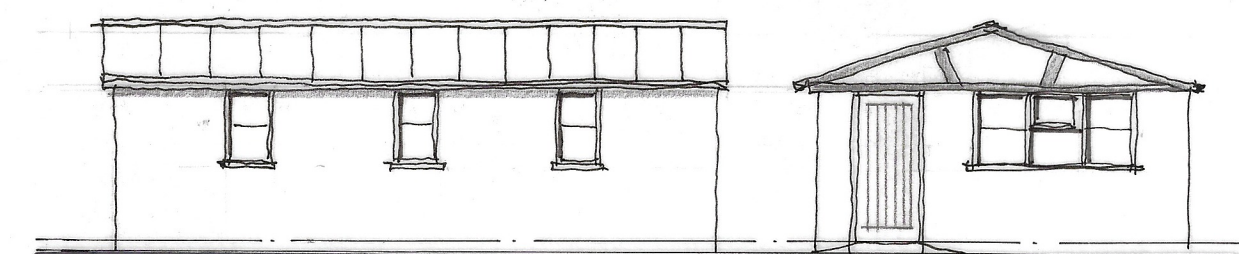


FRONT

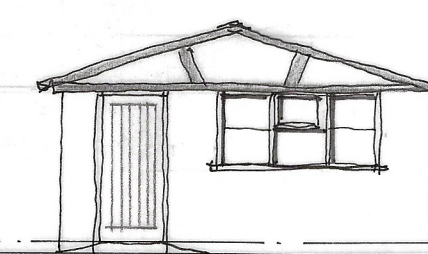

SIDE

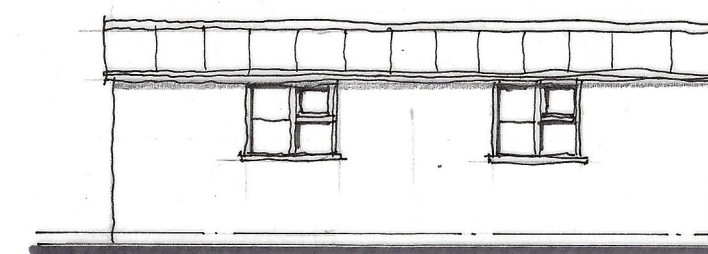

REAR

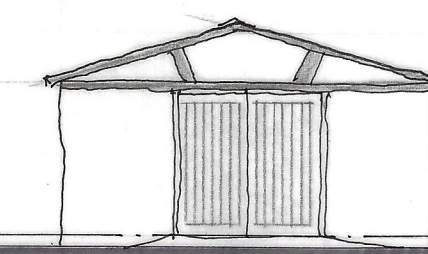

SIDE



PLAN and ELEVATIONS

Project Proposed detached houses
58 Finchampstead Road
WOKINGHAM
Berks

Client
Blueking Holdings Ltd

Drawing
PLANS and ELEVATIONS
of EXISTING BUILDINGS

Scale 1:100 at A2 Date March 2024



Paul Edwards Architecture

12 Sandy Lane, Barkham, Wokingham, Berks RG41 4DB
Tel: 01189772925 Mob: 07831837415 E-mail: paul@paulledwardsarchitecture.co.uk

Job 2560

Dwg. 10