



PLOT ONE


REV	COMMENTS	DATE

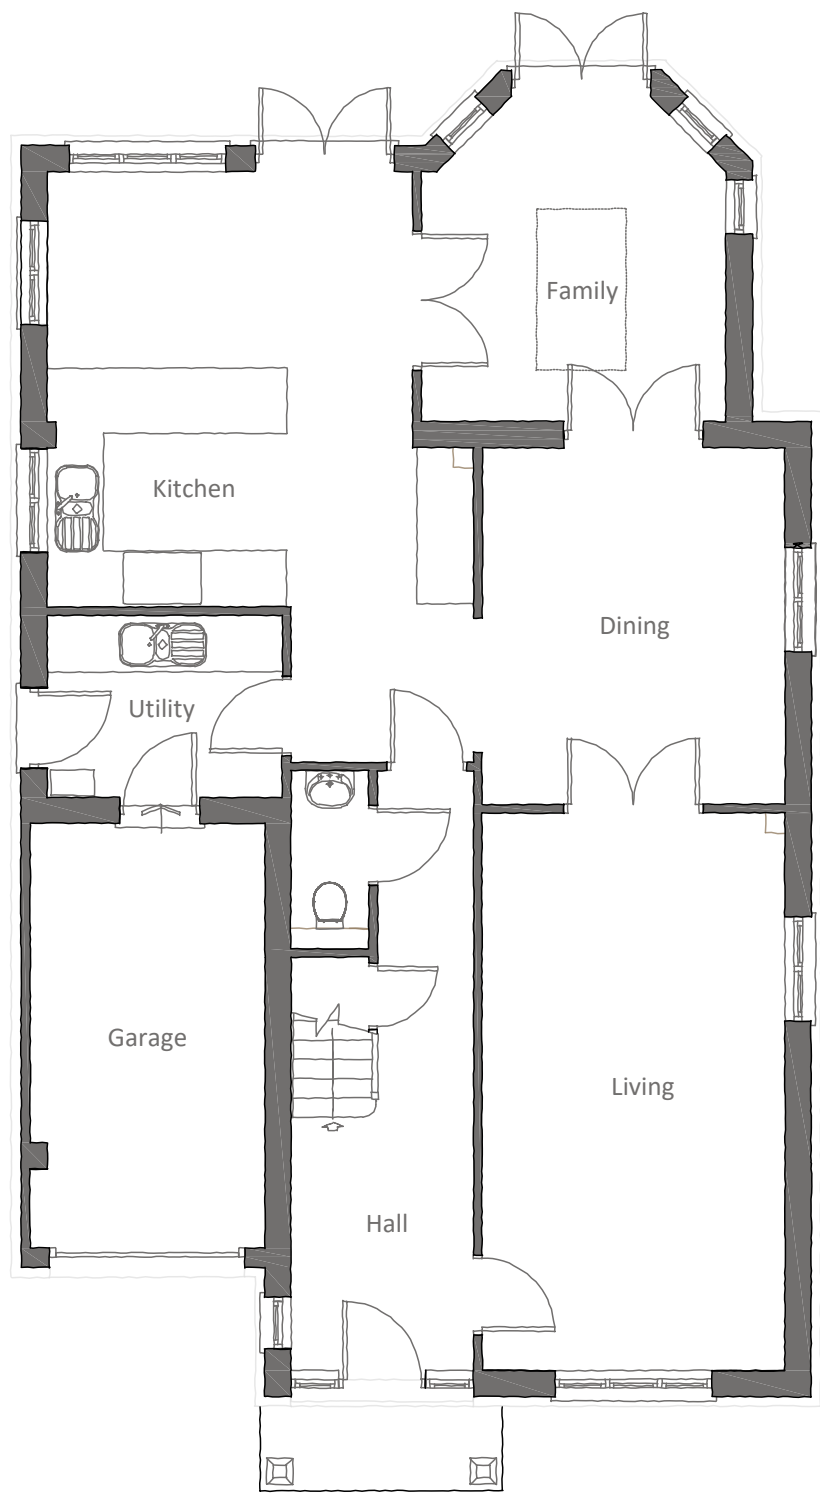

Proposed
Ground Floor Plan

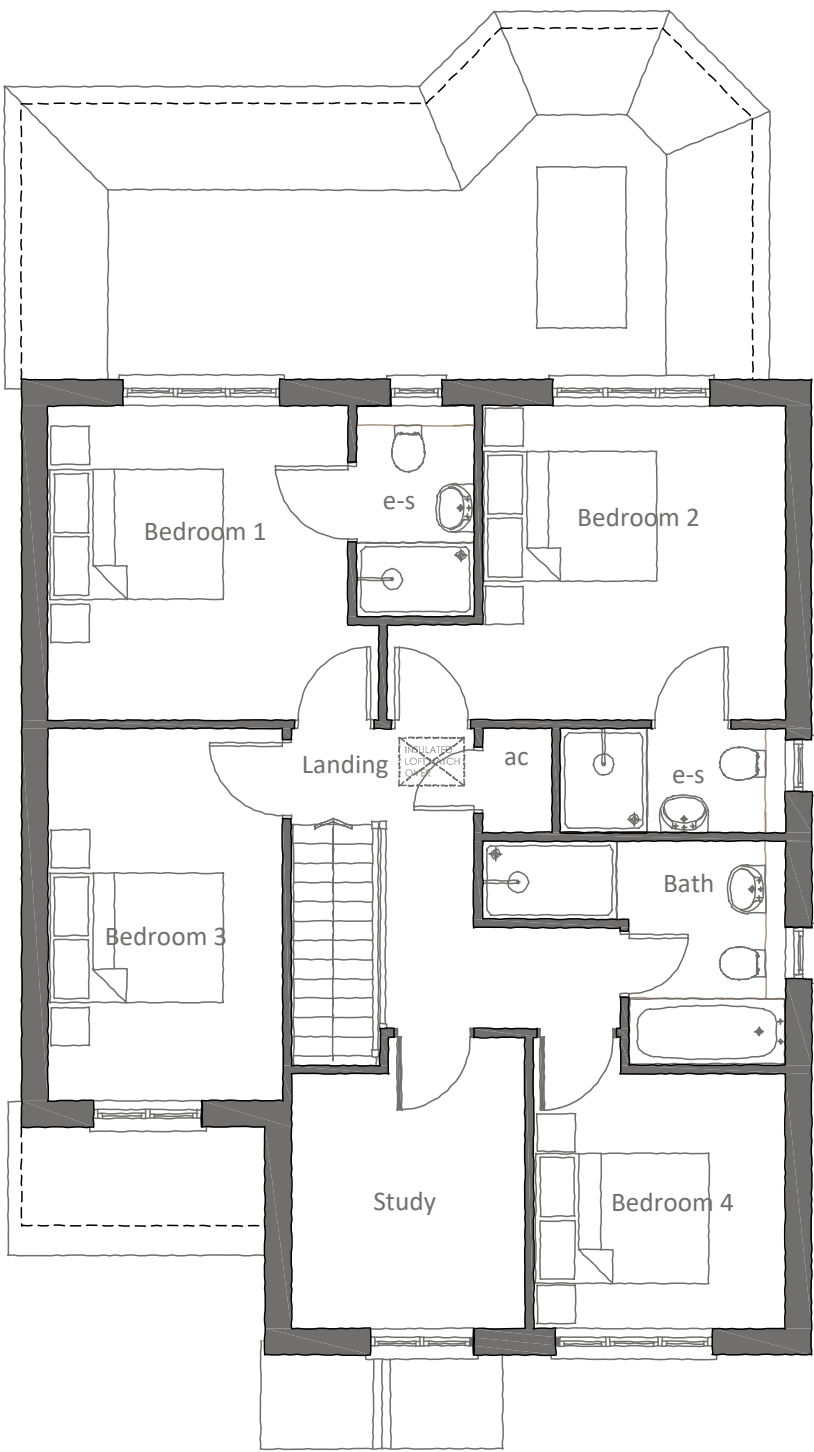

Proposed
First Floor Plan

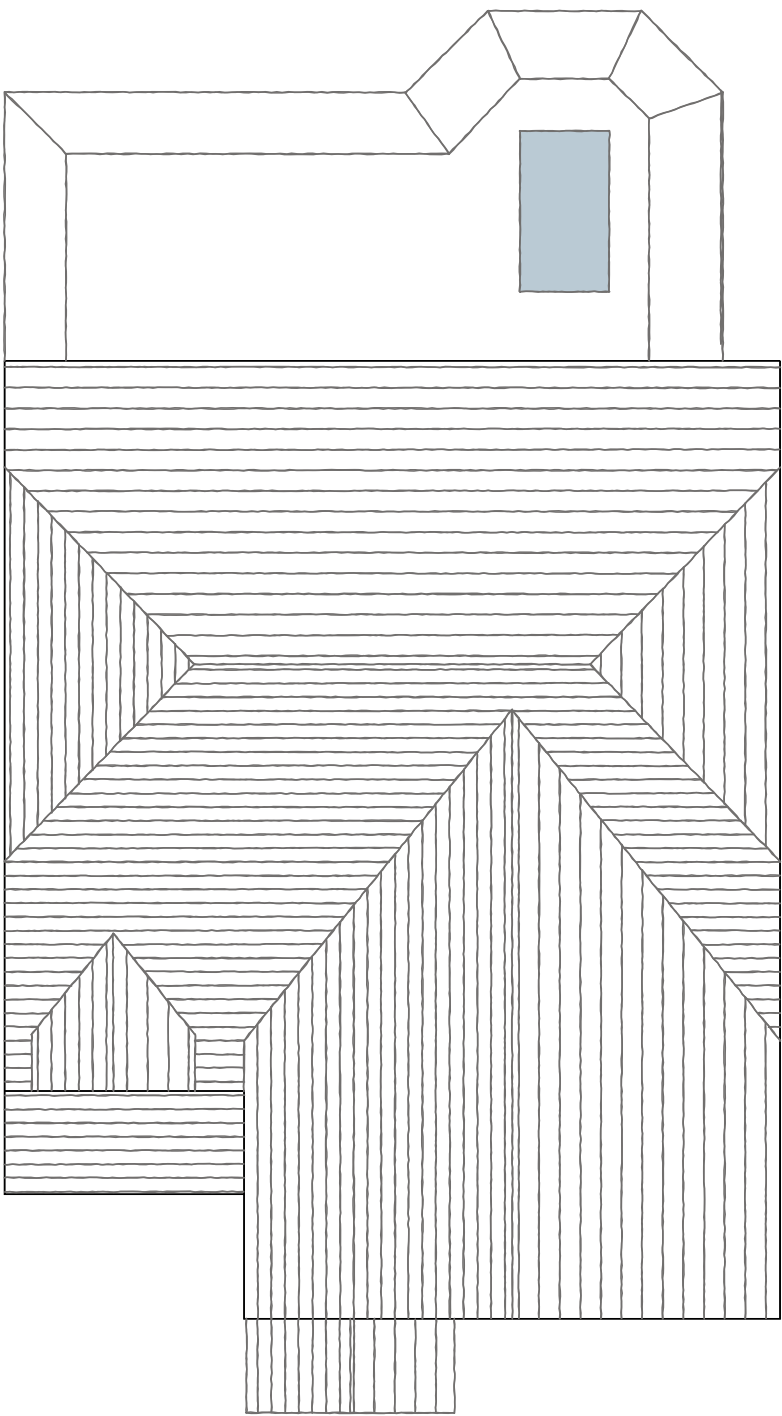

Proposed
Roof Plan



SHAUN•TANNER

ARCHITECTURE & PLANNING

www.stlarchitecture.co.uk studio@stlarchitecture.co.uk 0118 989 0808

CLIENT Siloam Construction

PROJECT Land at 46 Robin Hood Lane,
Winnersh, Wokingham, RG41 5NQ

DRAWING Plot 1 - Floor Plans

STATUS .

SCALE 1:100 @ A3

DRAWN DN

CHECKED

NO 3787/101

REV .

DATE June 2024

THIS DRAWING MUST NOT BE SCALED UNLESS ISSUED FOR PLANNING PURPOSES. ALL DIMENSIONS ARE TO BE VERIFIED PRIOR TO SETTING OUT, COMMENCING WORK, OR PRODUCTION OF FABRICATION DRAWINGS. REPORT ANY DISCREPANCIES TO THE SUPERVISING OFFICER IMMEDIATELY. ©