



Copyright in the design and this drawing is the property of RSI. Permission to reproduce in part is hereby granted on the condition that the drawing must be read in conjunction with all other relevant documentation and drawings.

RSI accepts no liability for any expense, loss or damage of whatsoever nature and however arising from any variation which has not been referred to them and their approval obtained.

Read do not advise using planning drawings for the construction stage. All measurements to be checked on-site prior to construction and construction. Any discrepancies to be reported to RSI immediately.

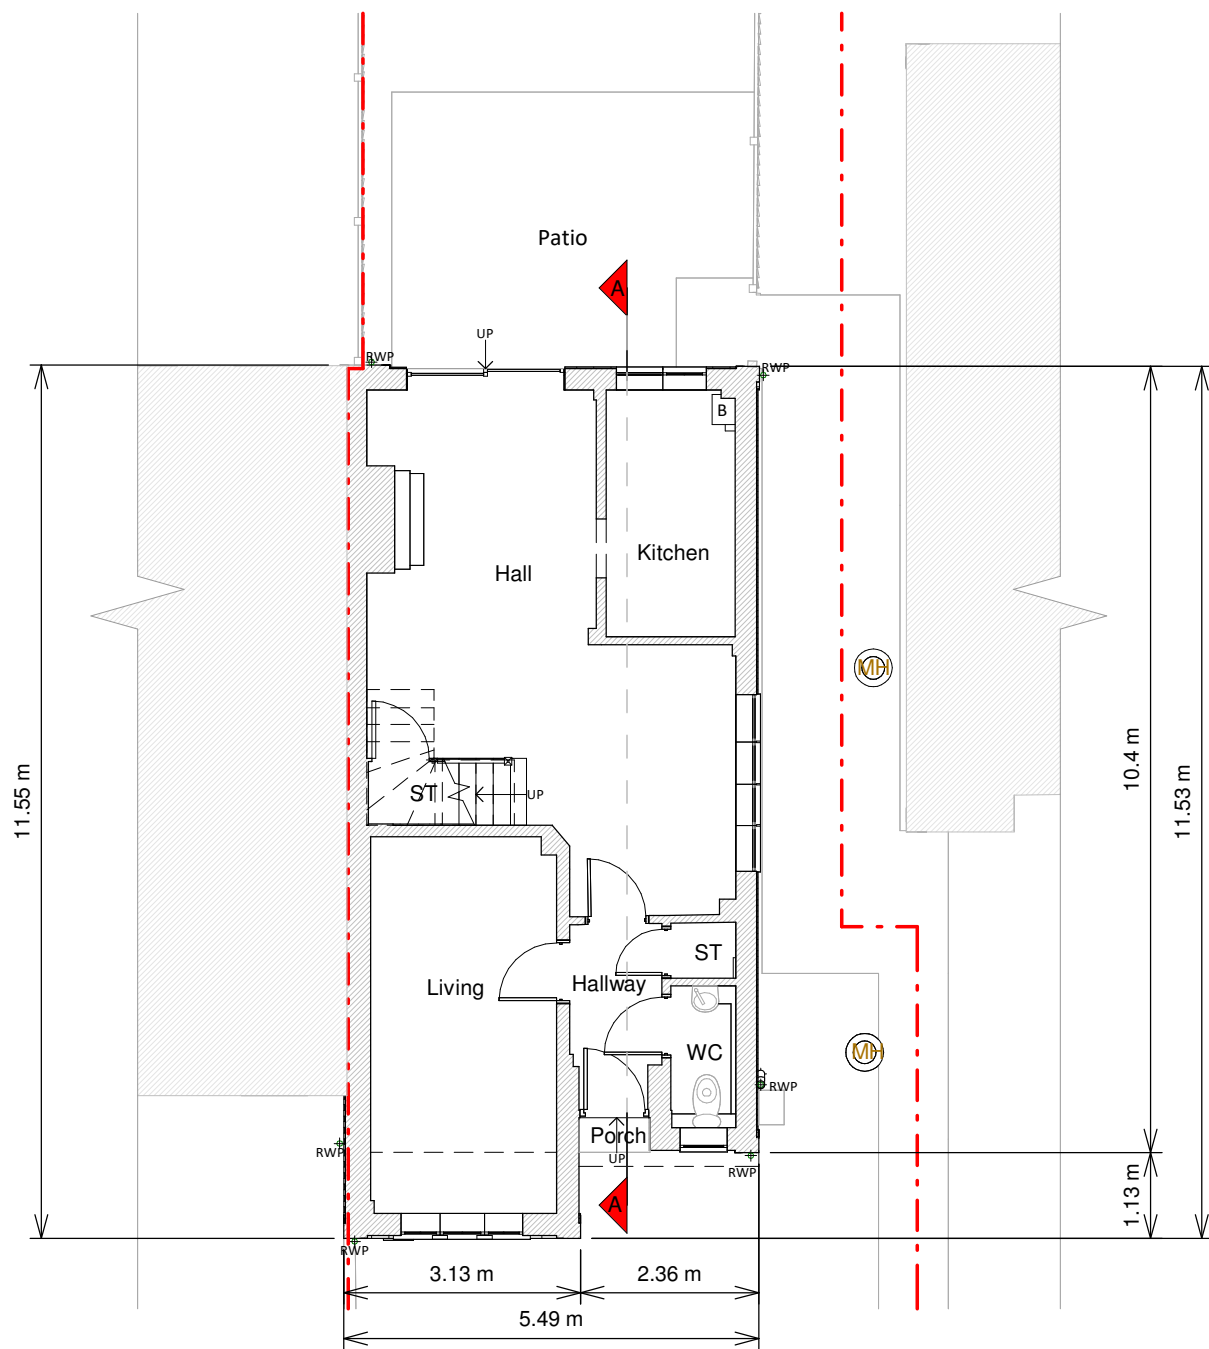


Ground Floor Plan

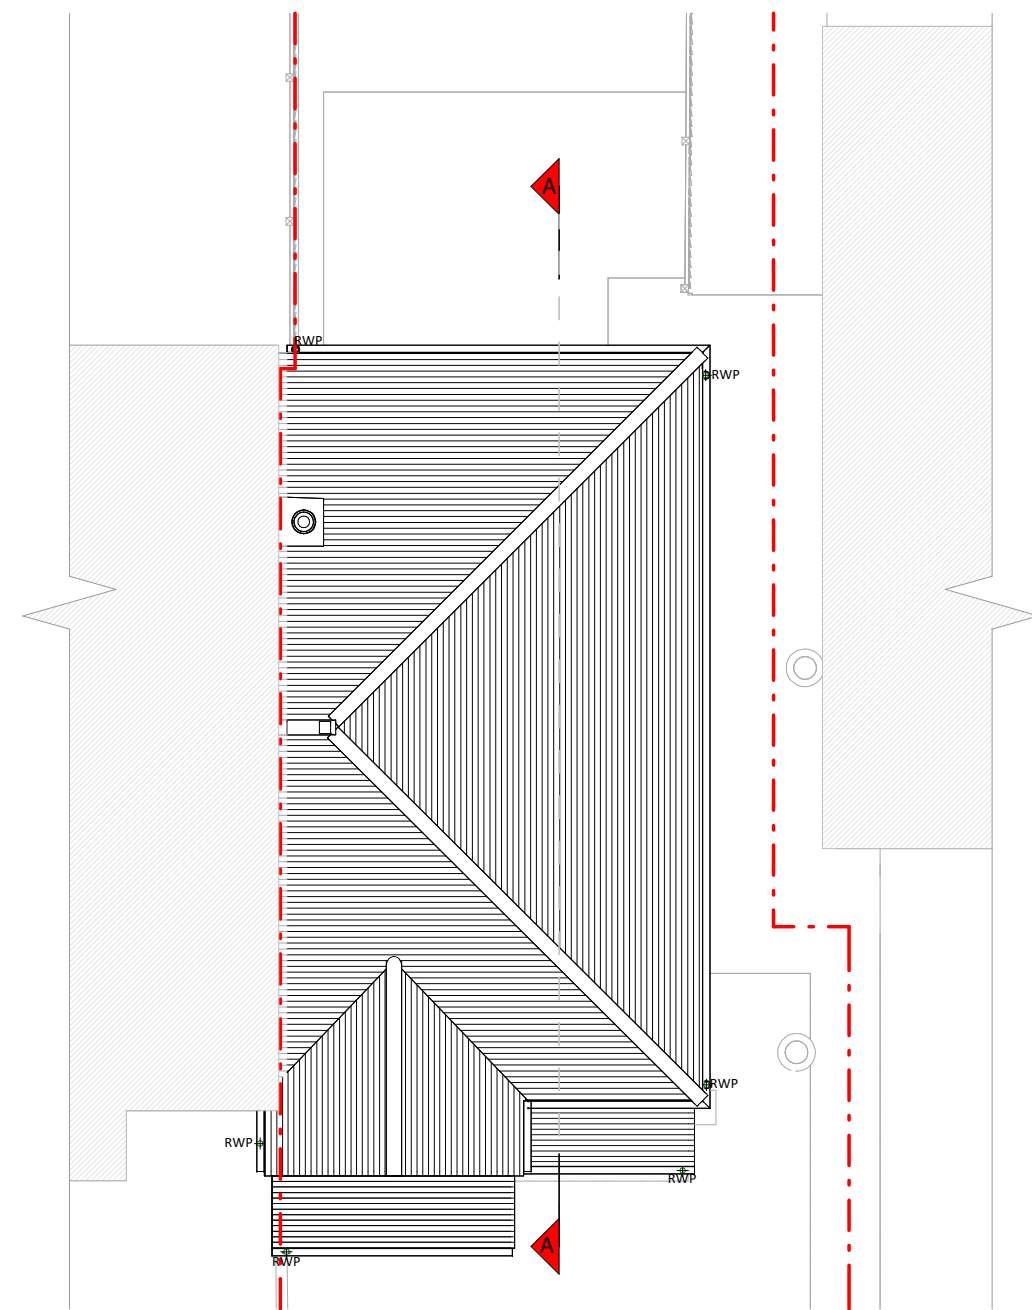


Roof Plan



Front Elevation

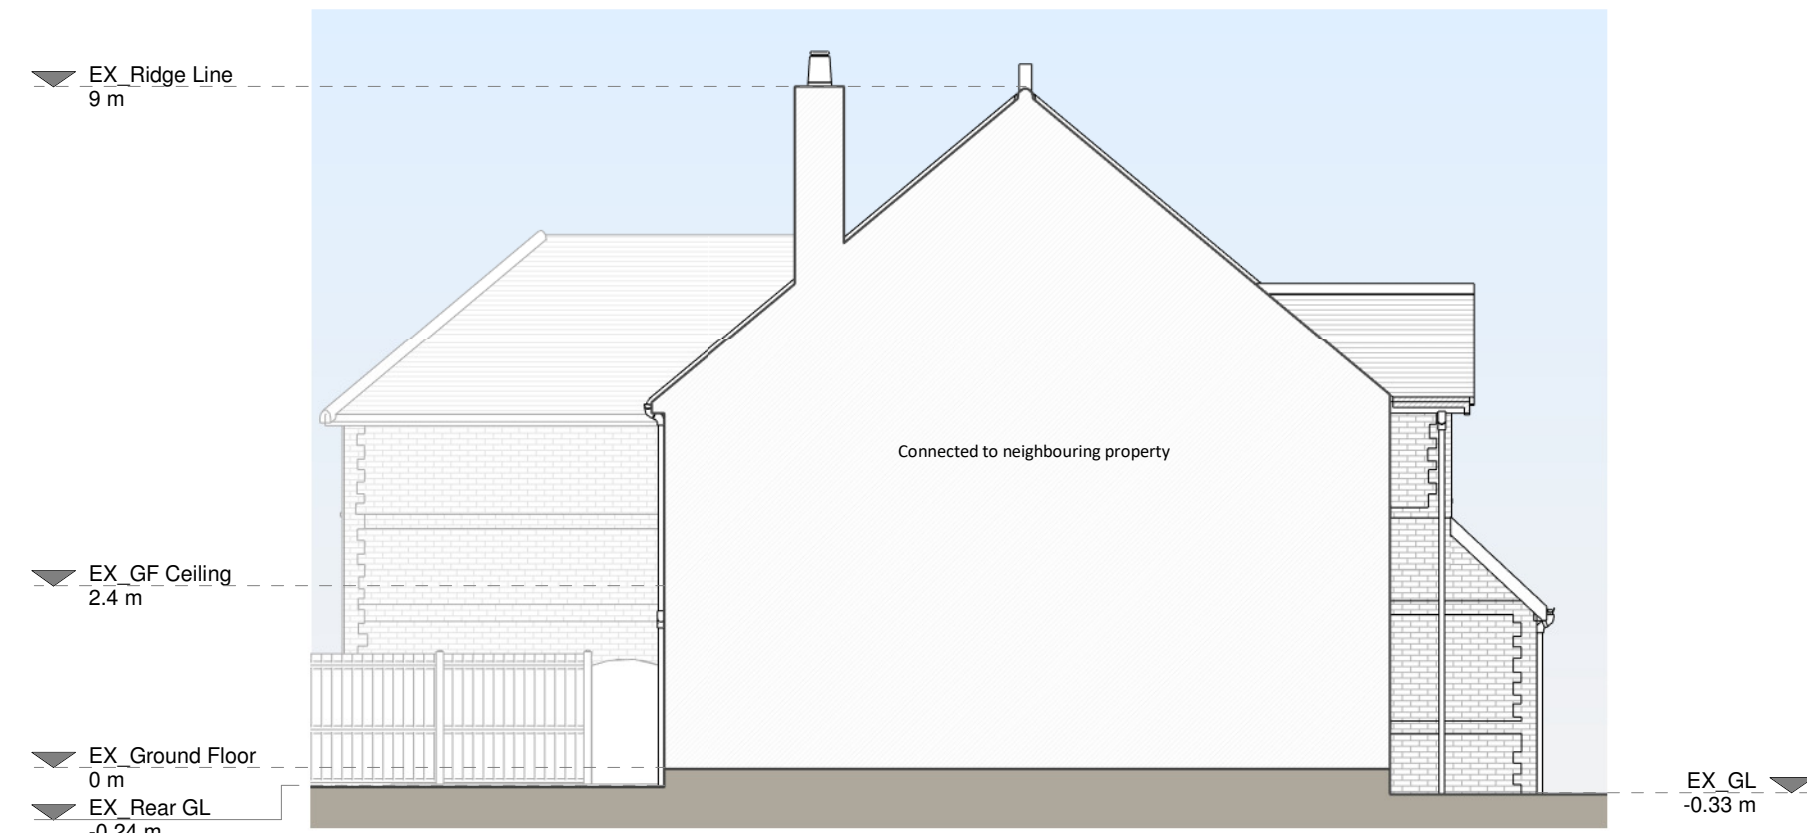


Left Side Elevation

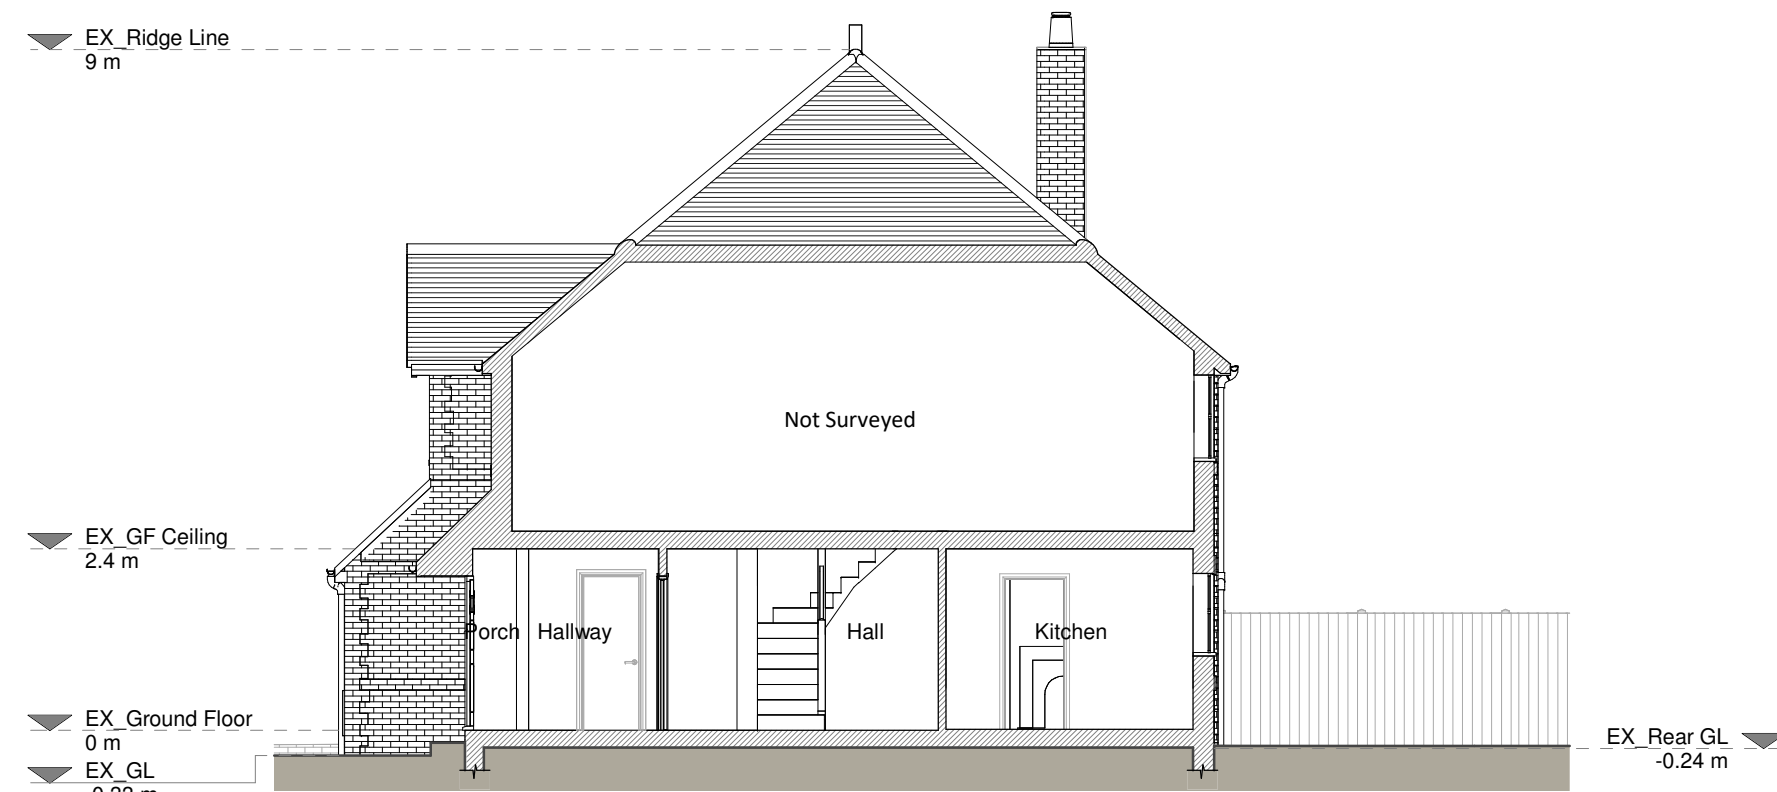

Section A - A



Rear Elevation

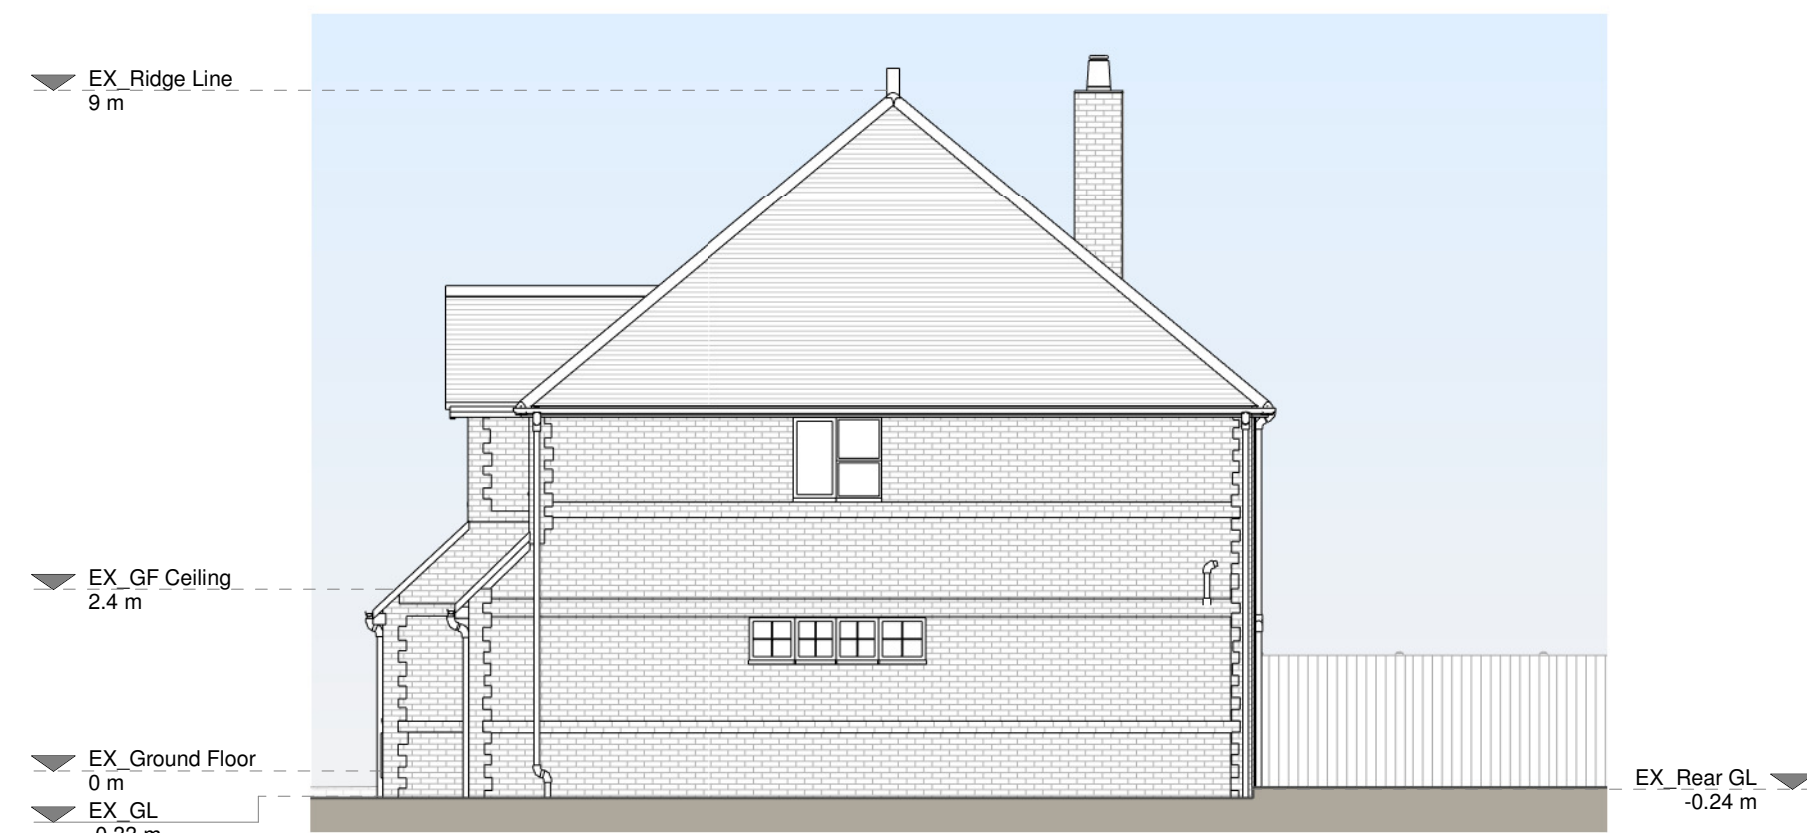


Right Side Elevation

Existing Materials

Brickwork / Walls - Mixed red brick
Pitched roof - Slate tile
Windows - White uPVC
Doors - White uPVC
Roof / Gutters / Fascias - White uPVC downpipes, gutters and fascias

KEY

Existing walls - - - Boundary line
Existing furniture - - - Level line
1.5m head height
1.8m head height

 

Revision		
Rev	Notes	Date
A	Planning Issue	17/07/2024




Job Title
Proposed rear extension, floor plan redesign and all associated works at 4 Old Mill Court, RG10 9AF


Drawing Status
Planning Drawings

Client
Joseph Hawkins


Drawing Title
Existing Drawings

Scale 1:100 @ A1	Drawn AR
Date July 2024	Checked RA
Drawing No. 8236275-1100	Rev A

 

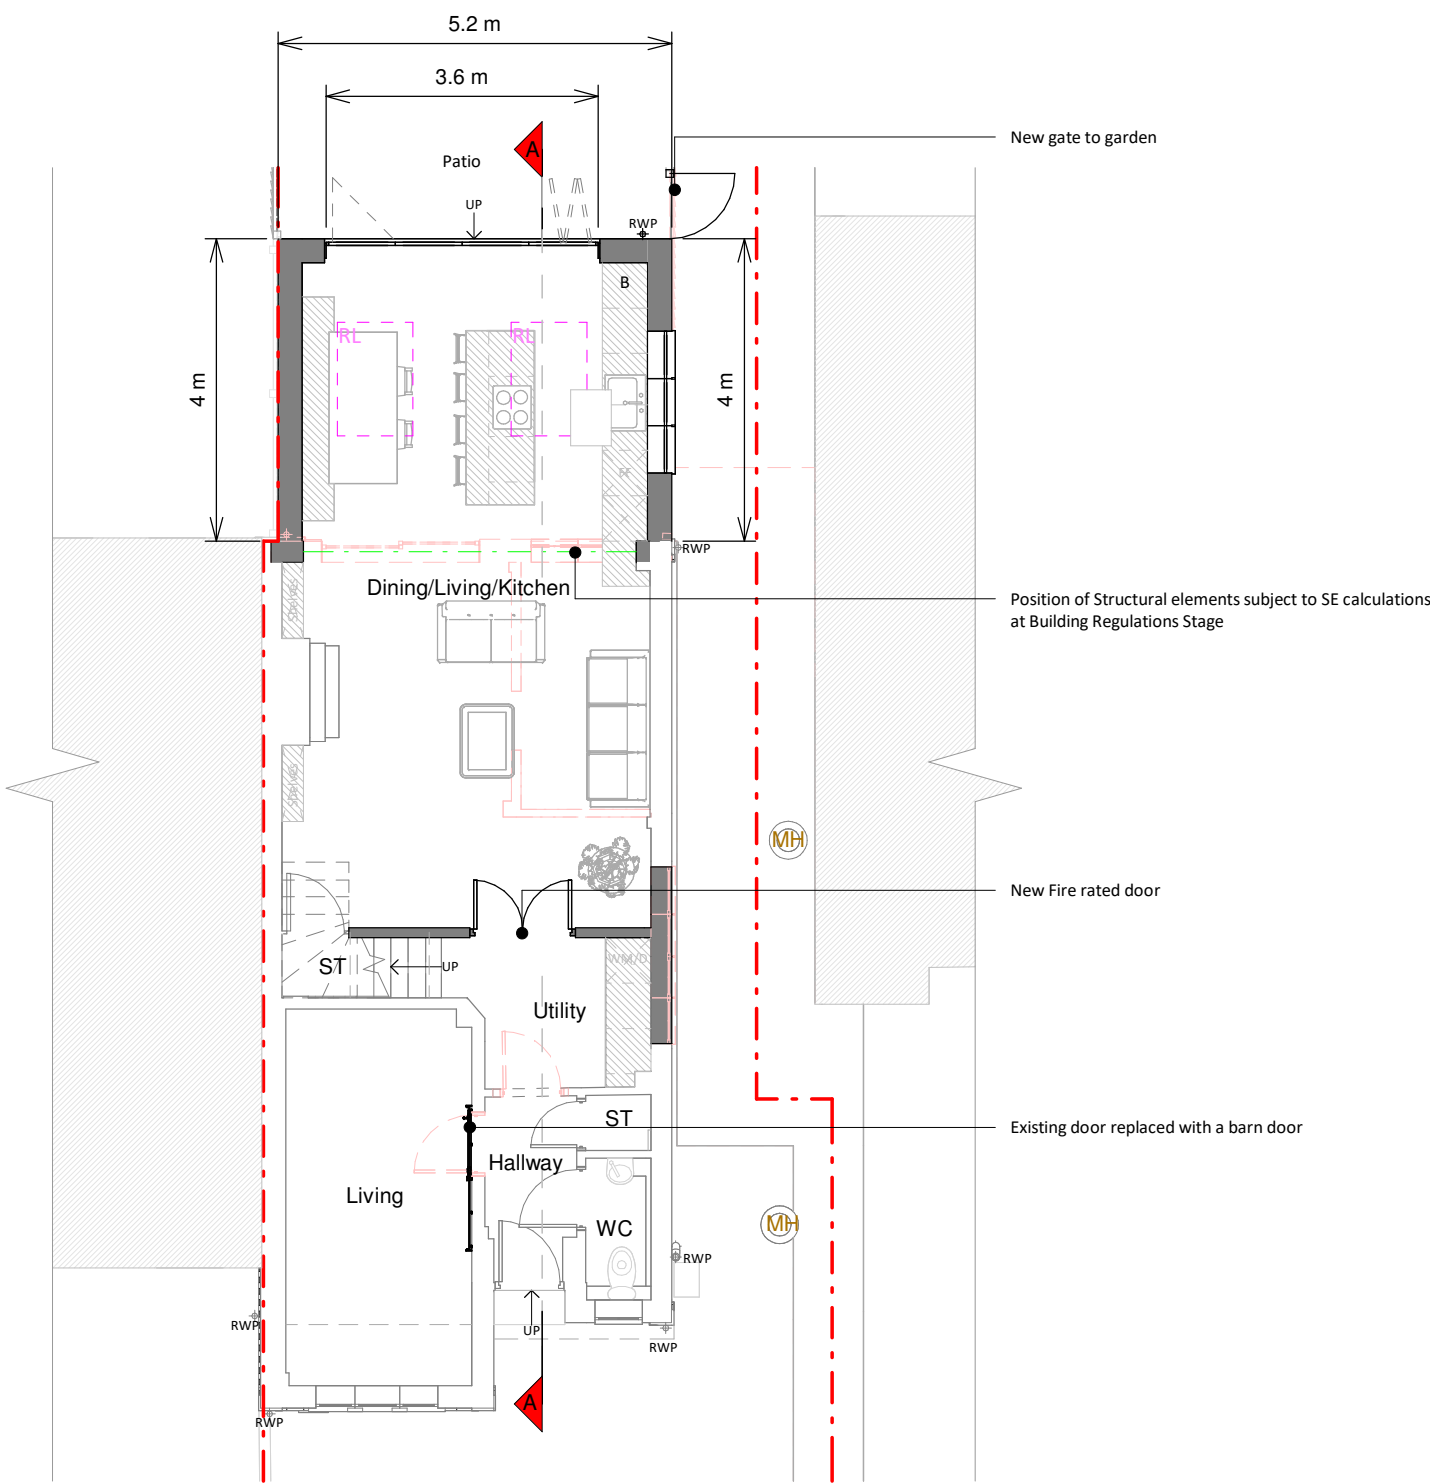


Ground Floor Plan

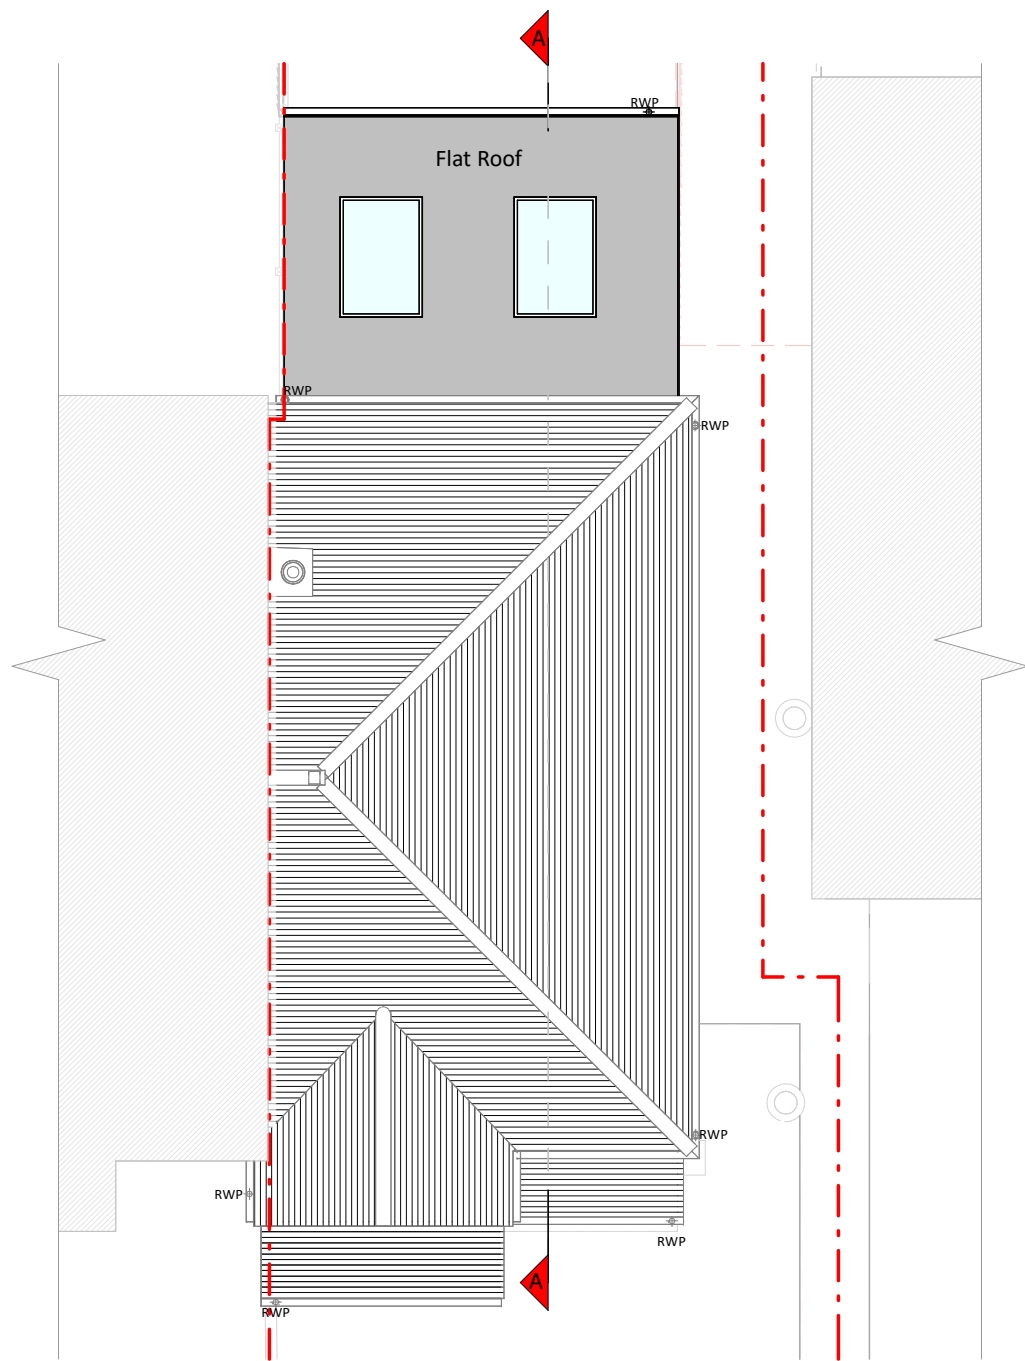


Roof Plan




Front Elevation

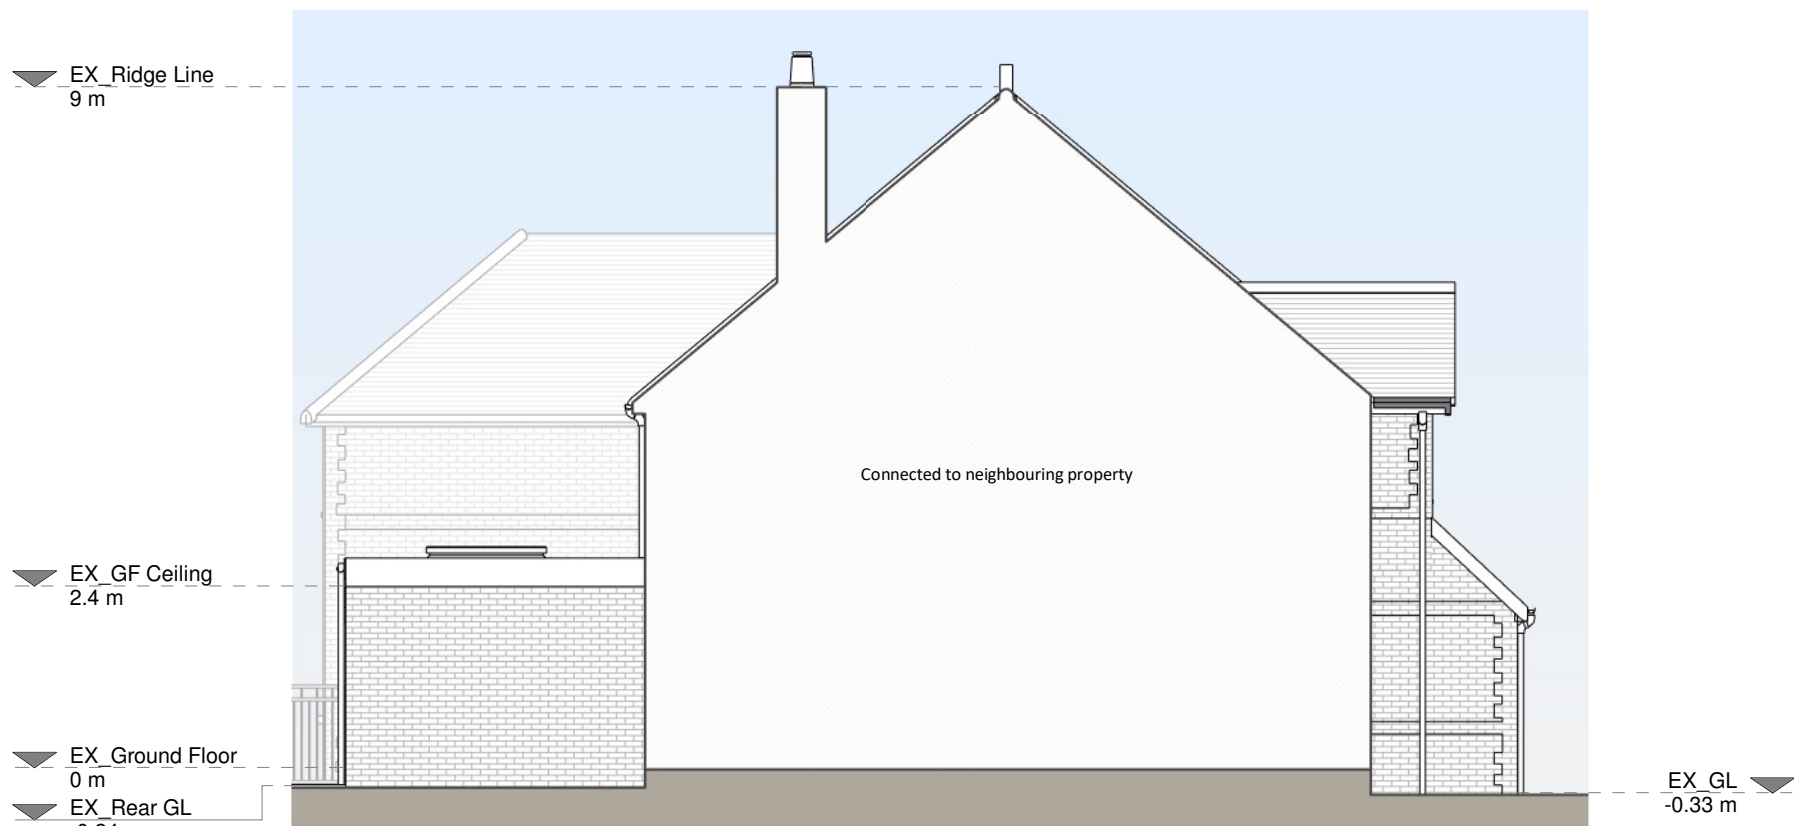


Left Side Elevation

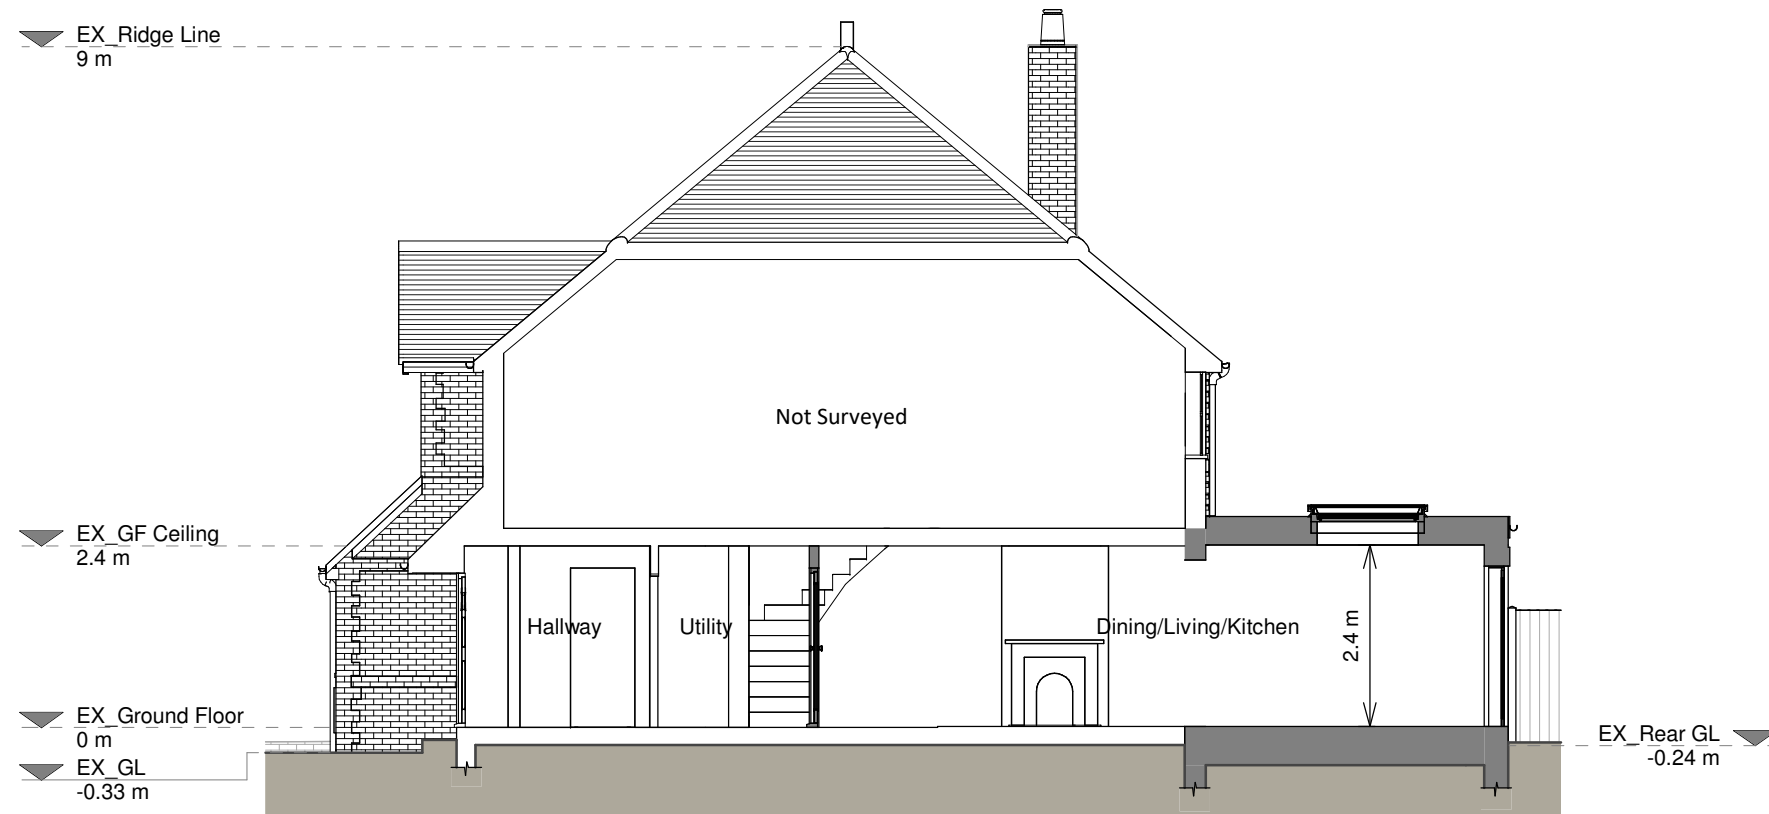

Section A - A

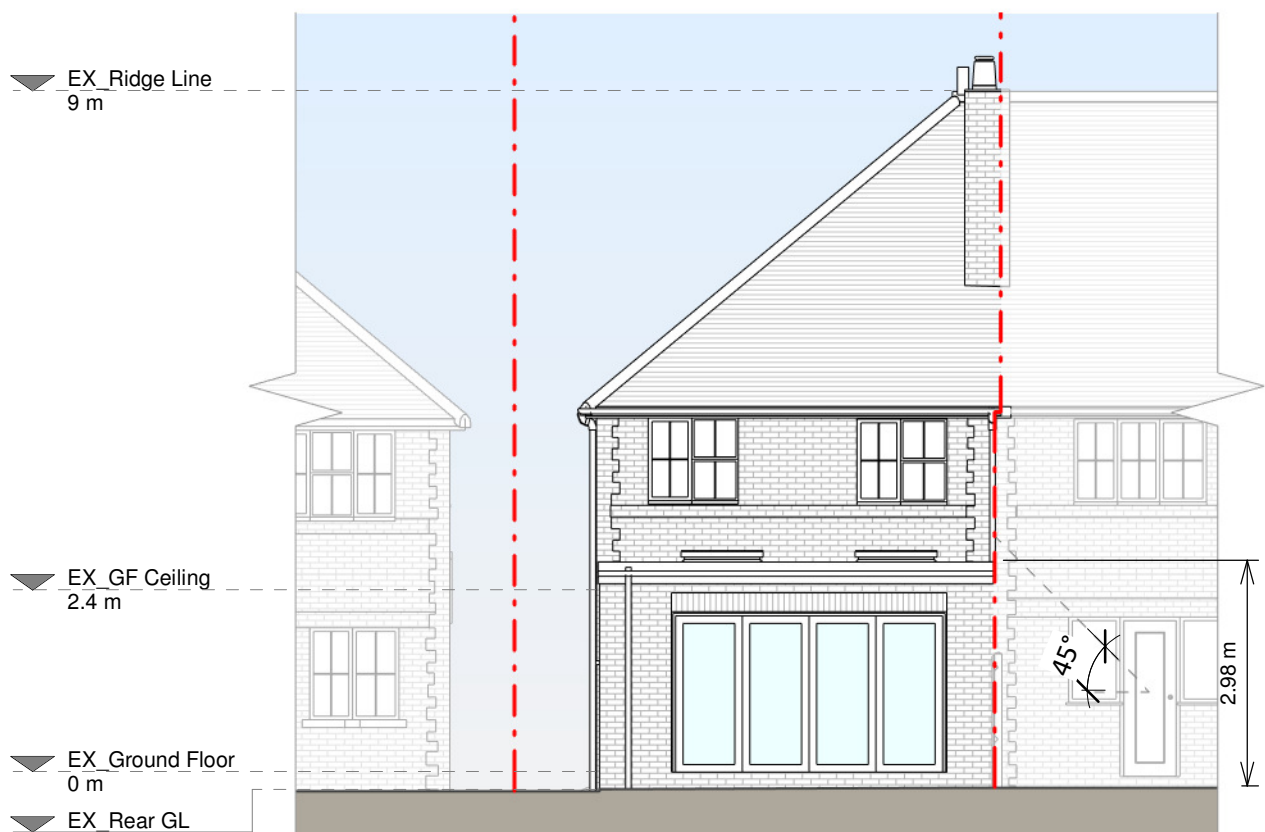

Rear Elevation

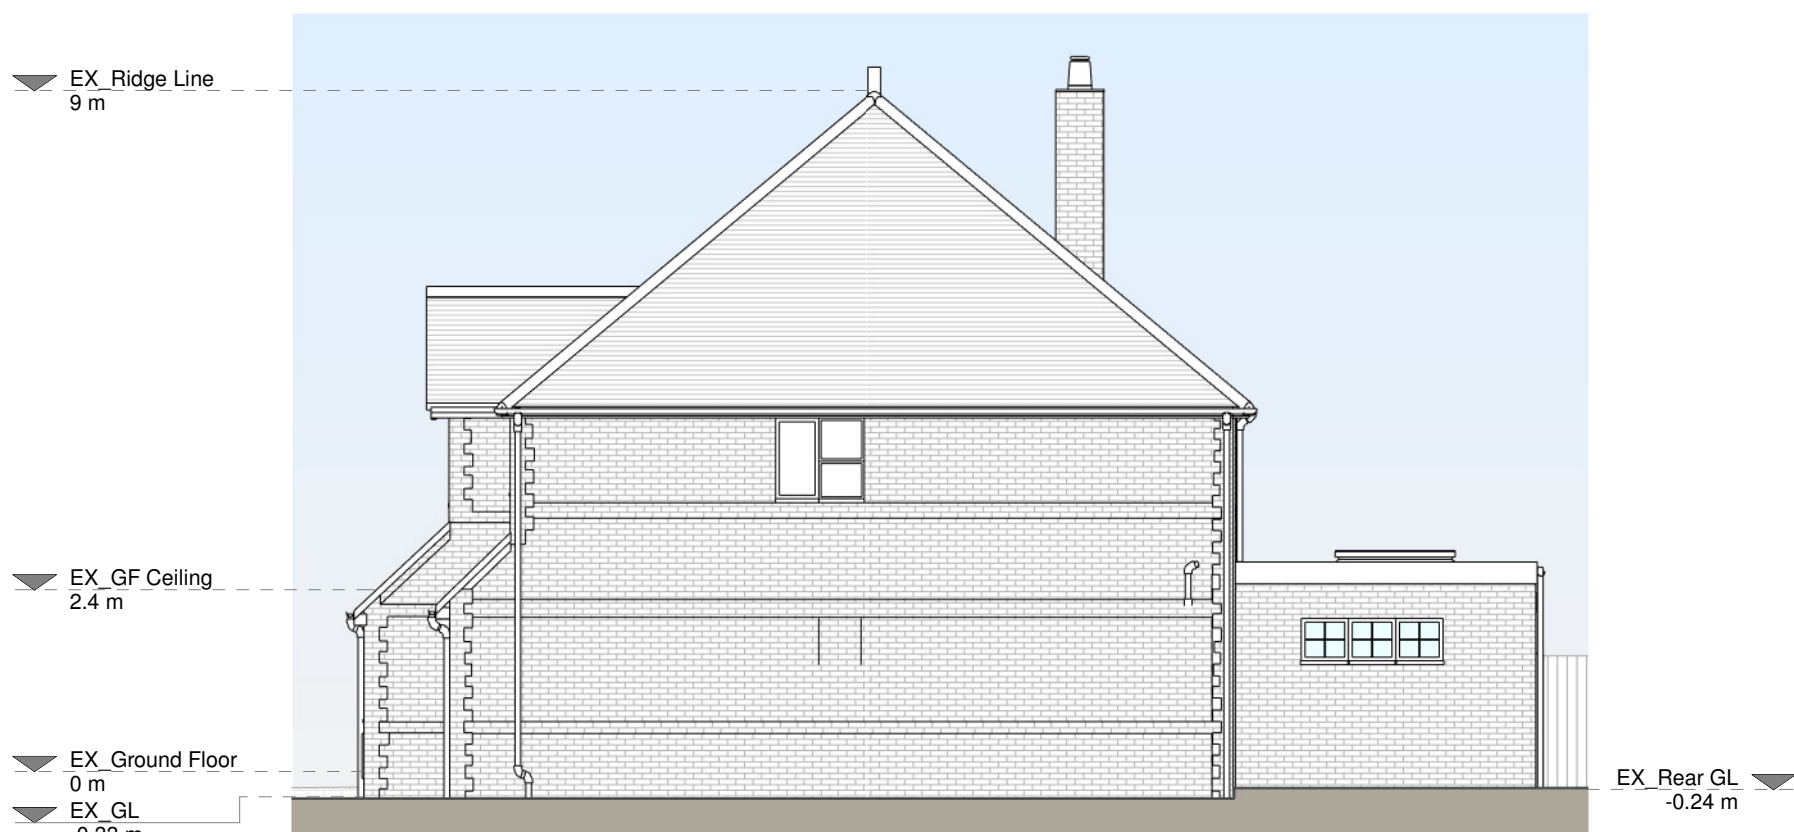

Right Side Elevation

Copyright in the design and this drawing is the property of RESI. No part of this drawing may be reproduced, stored in a retrieval system or transmitted in any form or by any means, electronic, mechanical, photocopying, recording, or by any information storage or retrieval system, without the prior written permission of RESI. This drawing must be read in conjunction with all other relevant documentation and drawings.

RESI accepts no liability for any expenses, loss or damage of whatsoever nature and however arising from any variation which has not been referred to them and their approval obtained.

Read do not advise using planning drawings for the construction stage. All measurements to be taken on-site must be taken in accordance with the construction stage. Any discrepancies to be reported to RESI immediately.

Proposed Materials

Brickwork / Walls - Mixed red brick to match existing

Flat roof - Fibreglass

Windows - uPVC/Aluminium

Doors - uPVC/Aluminium

RWPs / Gutter's / Fascia's - White uPVC downpipes, gutters and fascias to match existing

KEY

Existing walls - Boundary line


Proposed walls - Proposed beam

Proposed furniture - Proposed drainage

Proposed staircase - Existing removed

Proposed windows - 1.5m head height

Proposed rooflight - 1.8m head height

 

Revision		
Rev	Notes	Date
A	Planning Issue	17/07/2024



Job Title

Proposed rear extension, floor plan redesign and all associated works at 4 Old Mill Court, RG10 9AF

Drawing Status

Planning Drawings

Client

Joseph Hawkins

Drawing Title

Proposed Drawings

Scale	1:100 @ A1	Drawn	AR
Date	July 2024	Checked	RA
Drawing No.	8236275-3100	Rev	A

