


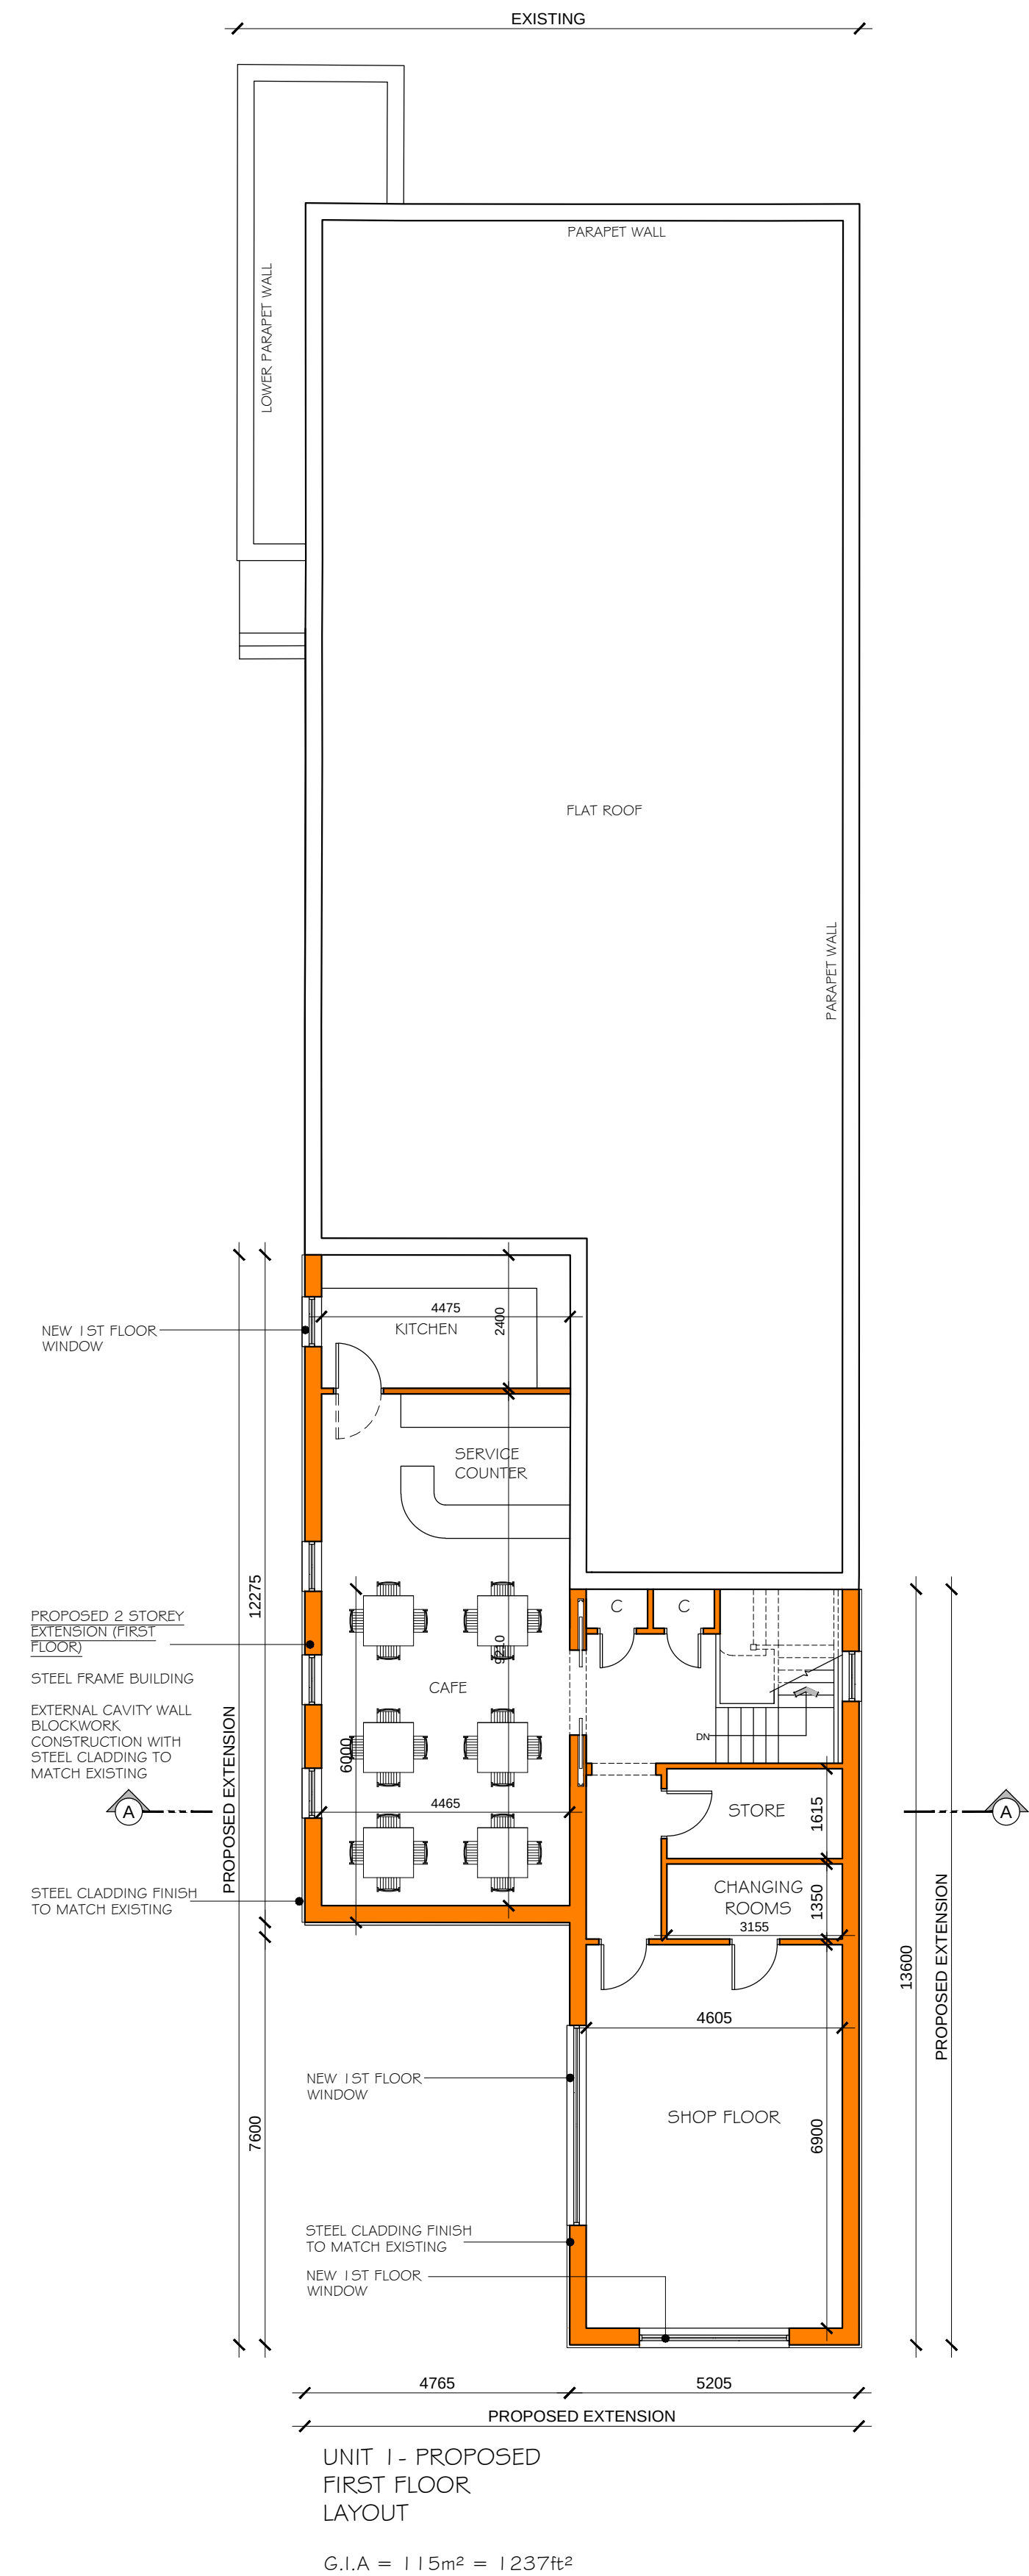


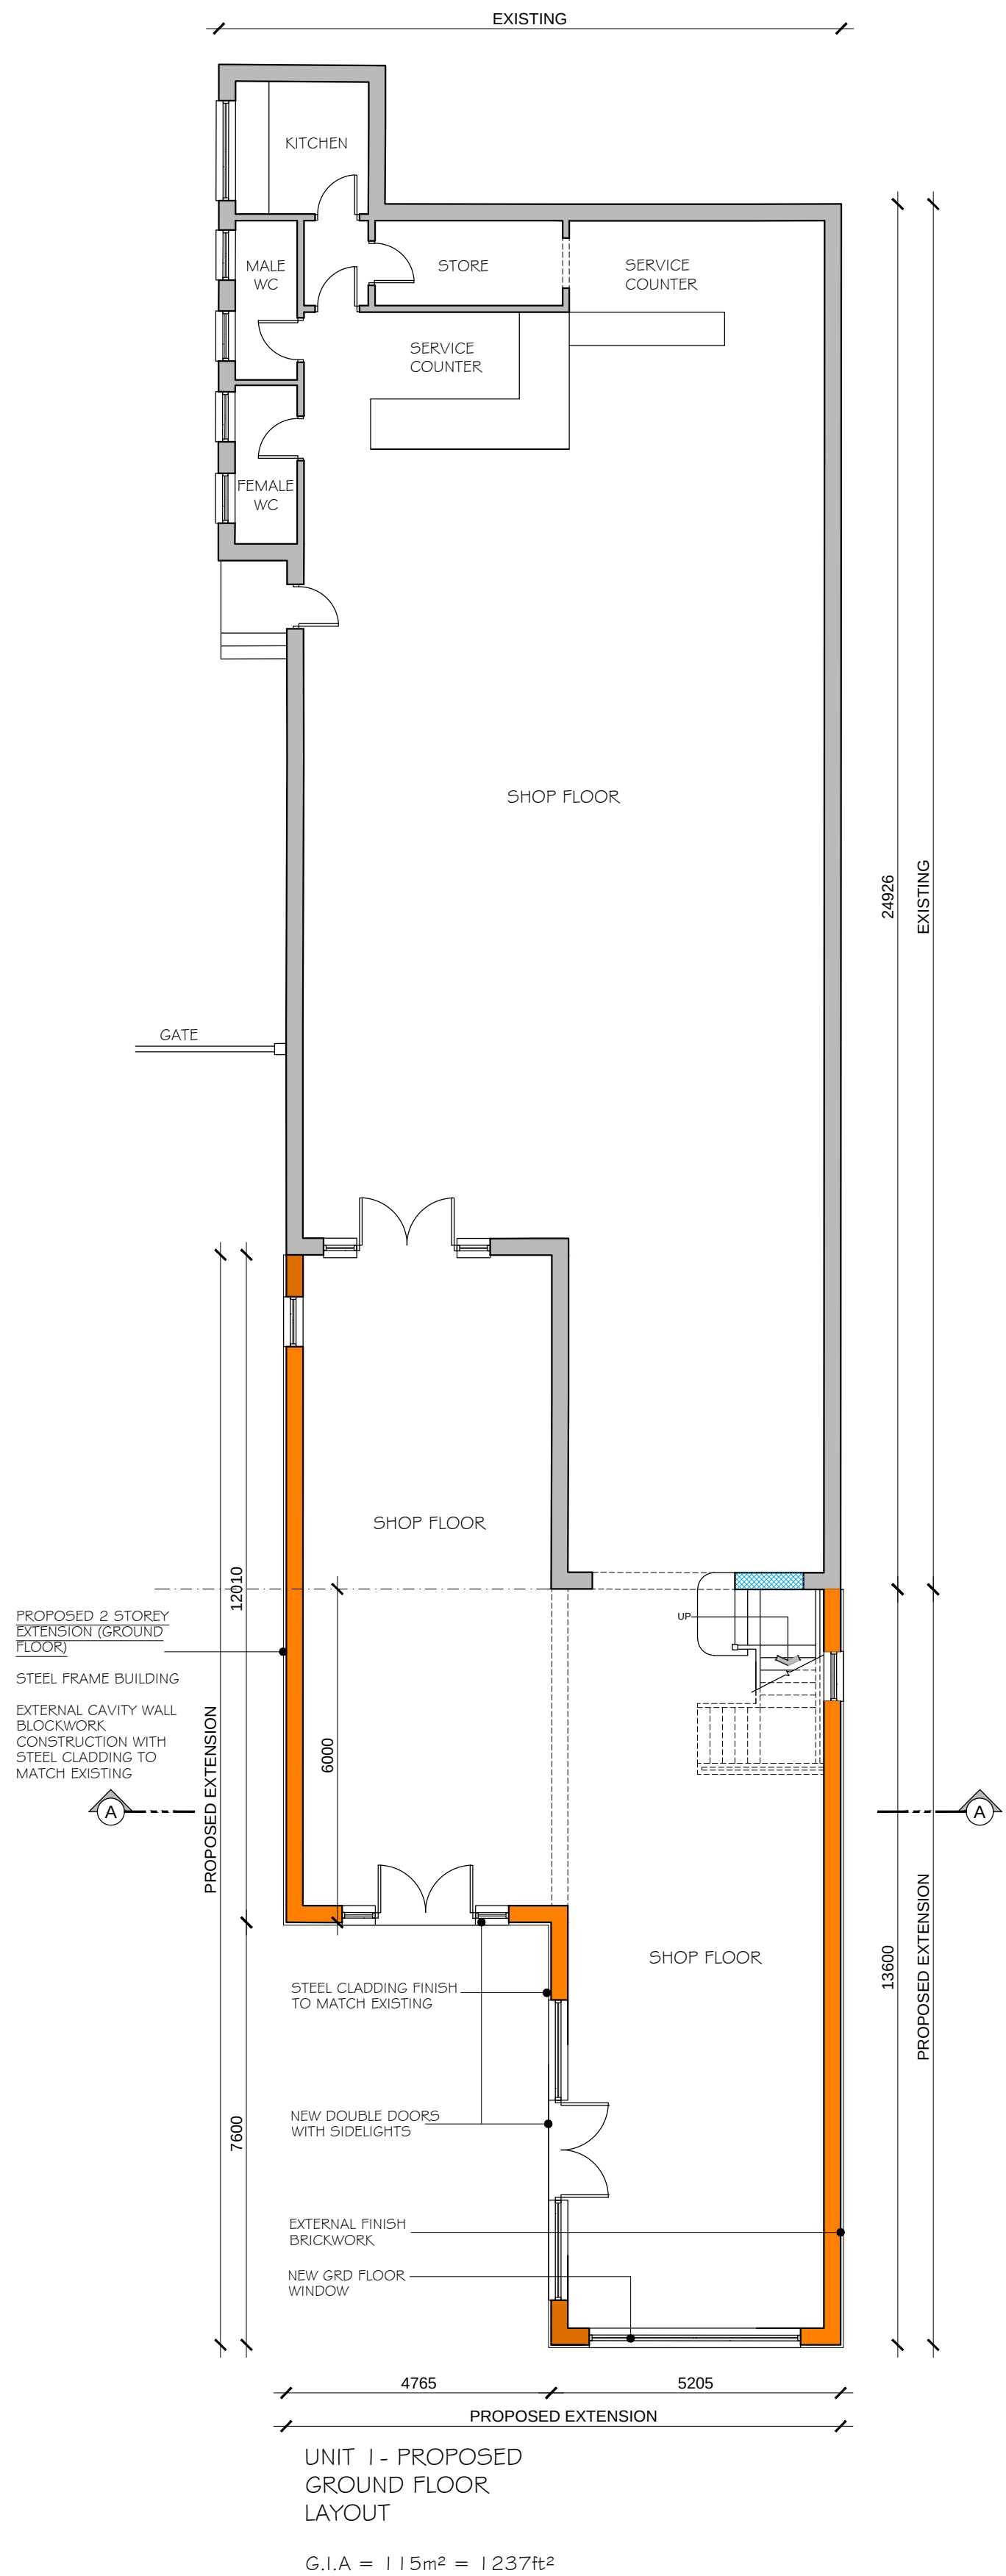

LEGEND

- EXISTING WALLS
- WALLS TO BE REMOVED
- NEW WALLS
- OPENINGS IN WALLS BRICKED UP AND MADE GOOD
- NO NEW OPENING
- FLT FLUSH LEVEL THRESHOLD
- OBS OBSCURE GLAZING
- SECTION LINE

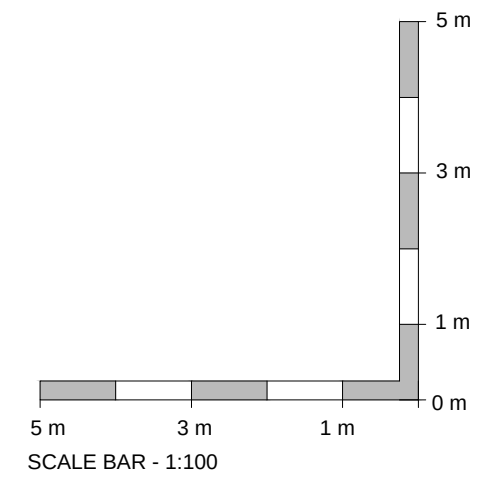

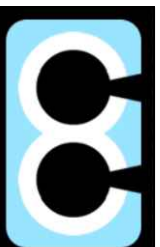

CADCRE8 LTD
ARCHITECTURAL DESIGNERS & PLANNERS
1 Peach Street
Wokingham
RG40 1XJ
matt-cadcre8@outlook.com

Status	PLANNING ISSUE	Rev.	Date	Detail
Client	MR C TEMPLE	DRAWING Title PROPOSED GROUND & FIRST FLOOR PLANS		
Project Title	RIDEWORX, UNIT 1, 125 READING ROAD, WOKINGHAM, BERKSHIRE	Scale	1:100 @ A1	Date SEP-24
		Drawn	MM	Rev.
		DRAWING No. 24 - P091 - 03		