


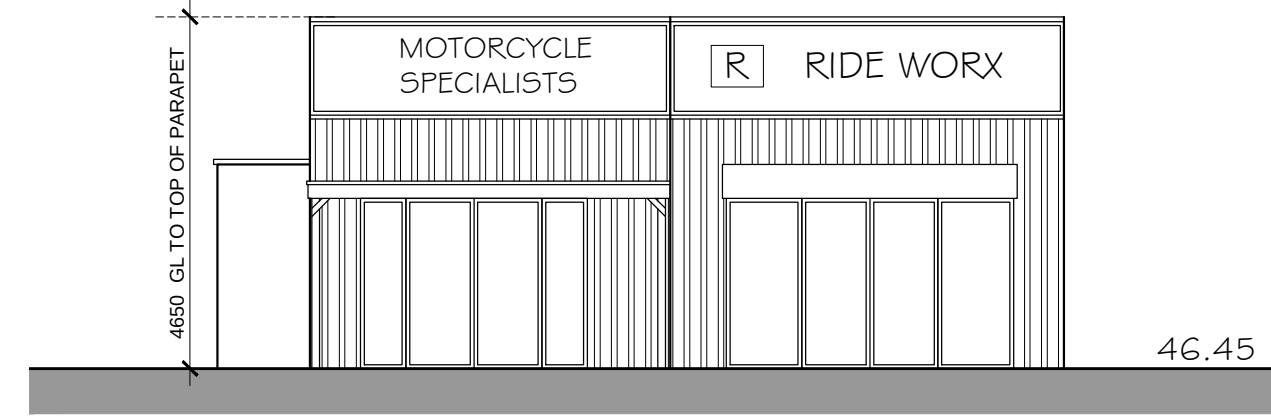


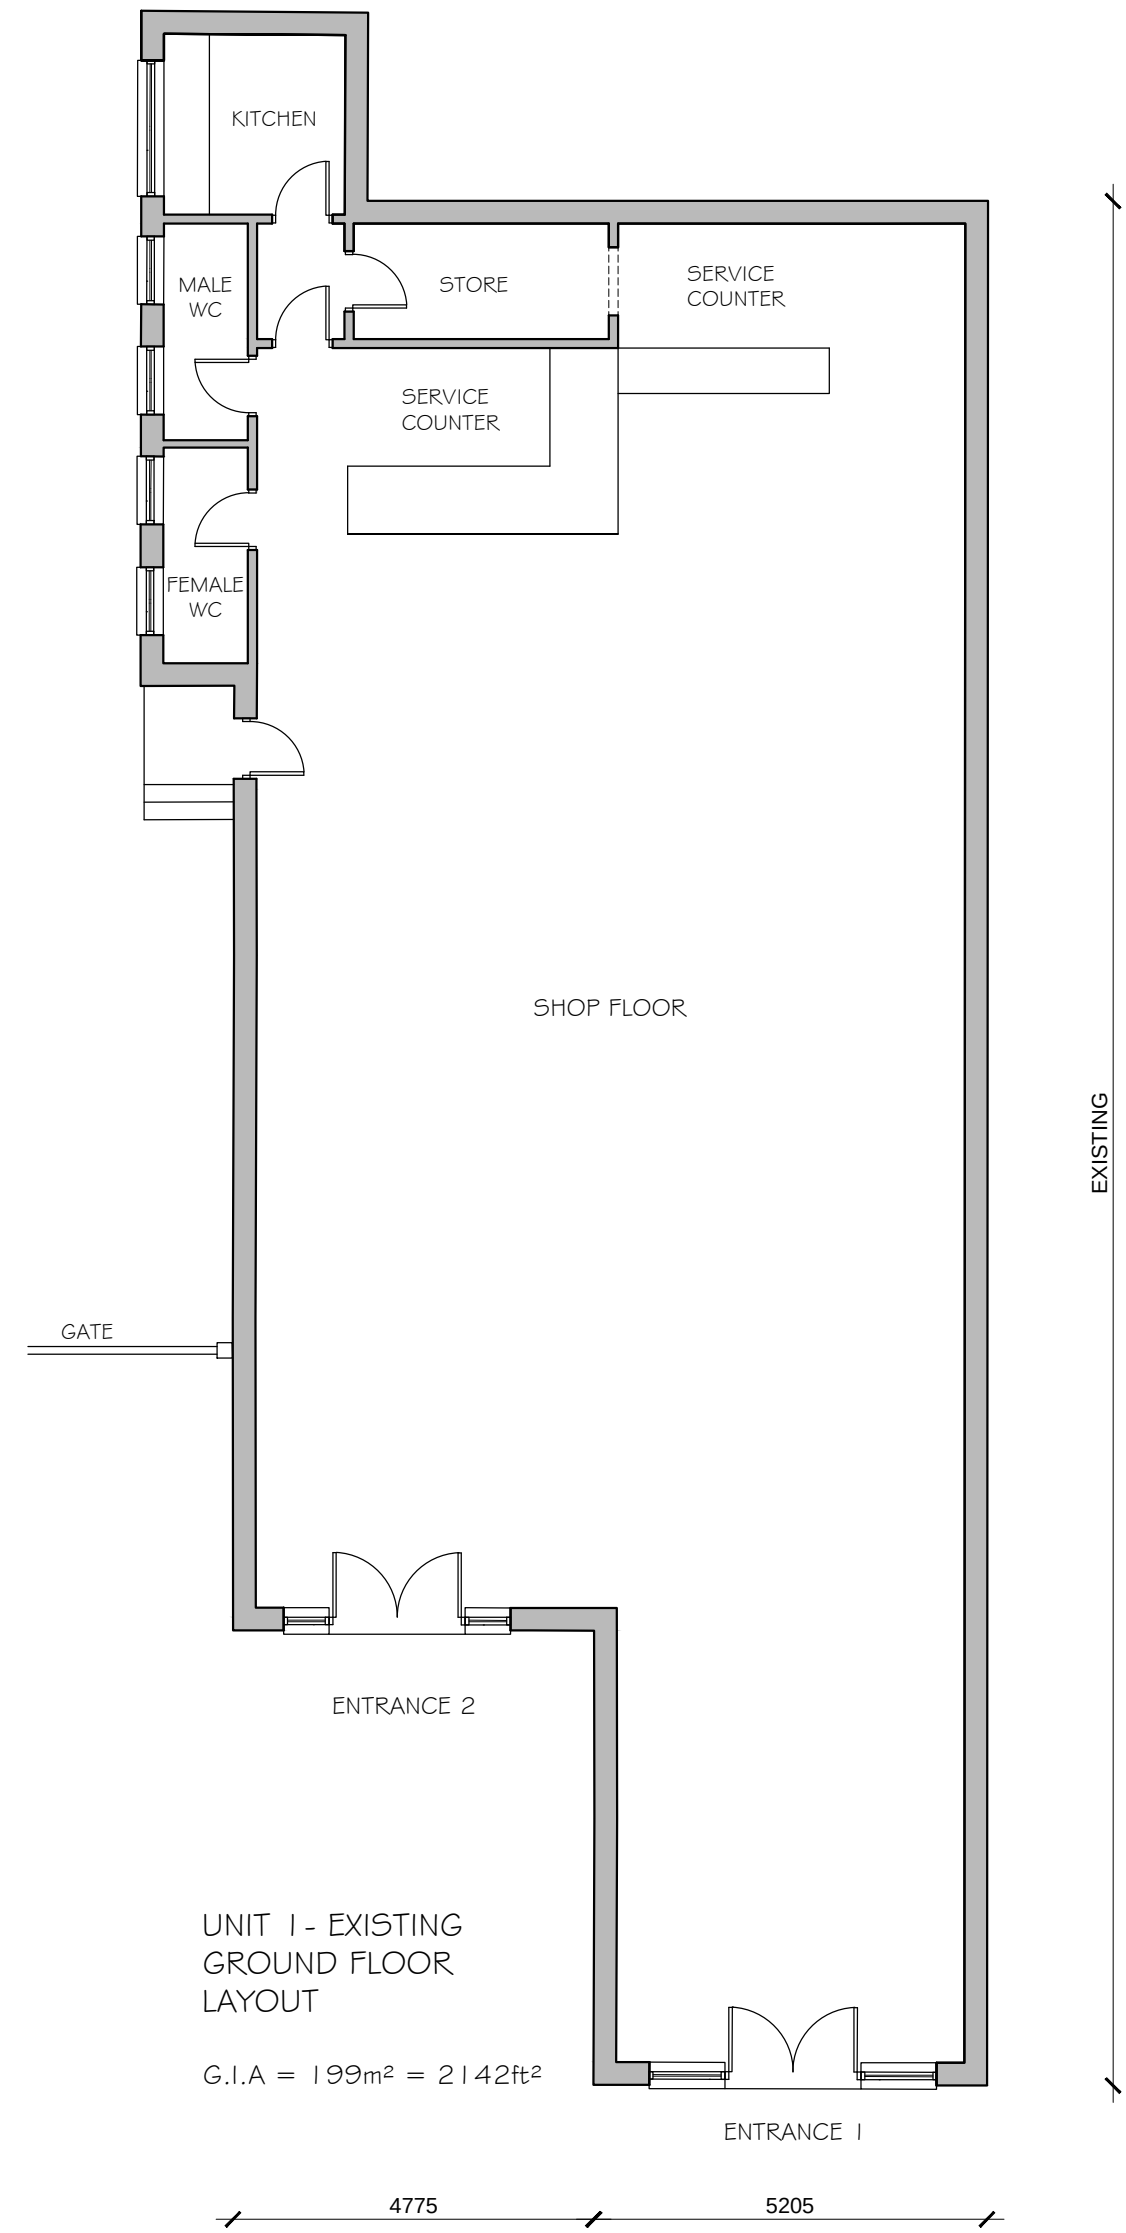


EXISTING FRONT ELEVATION

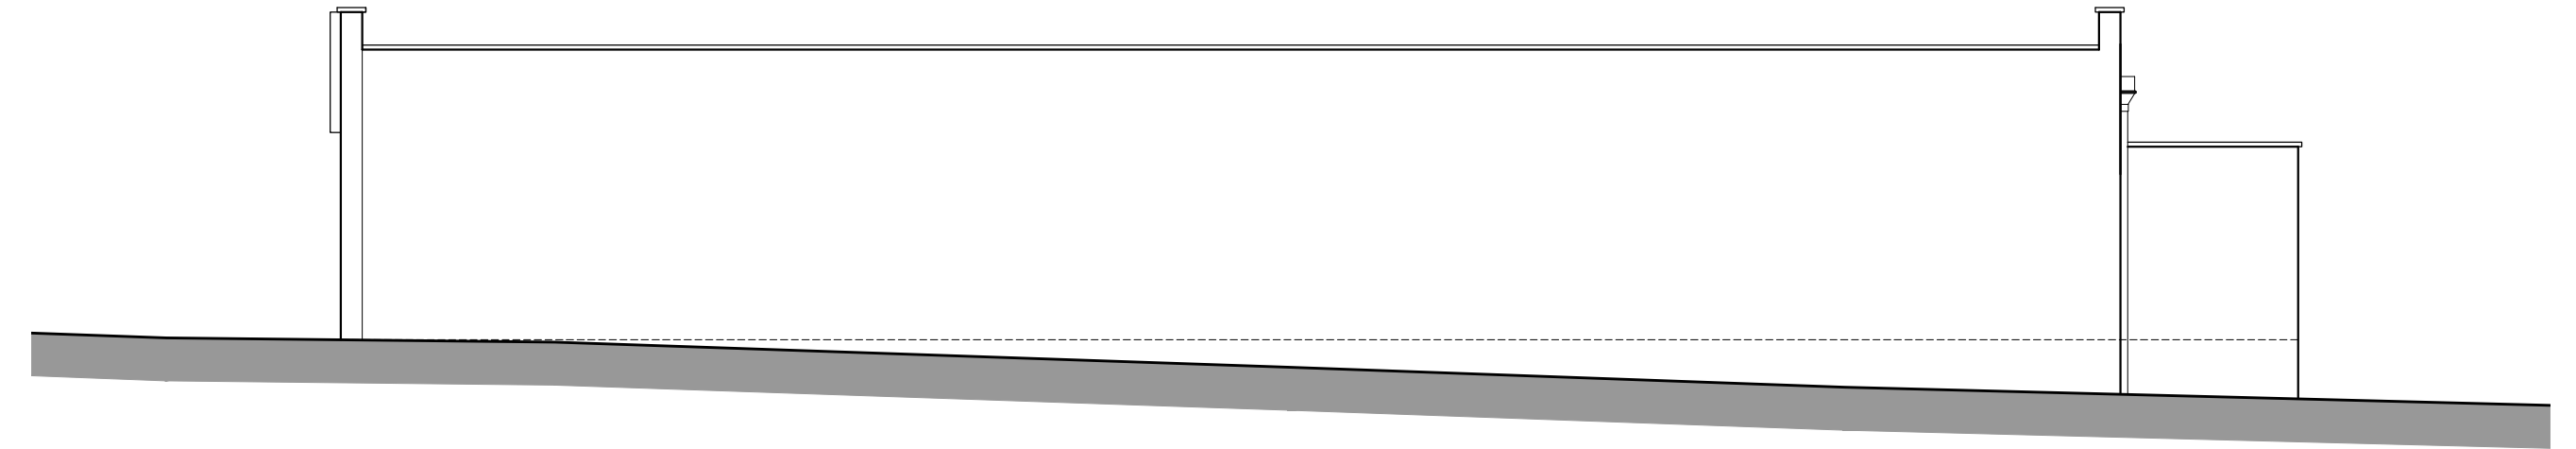


EXISTING SIDE ELEVATION

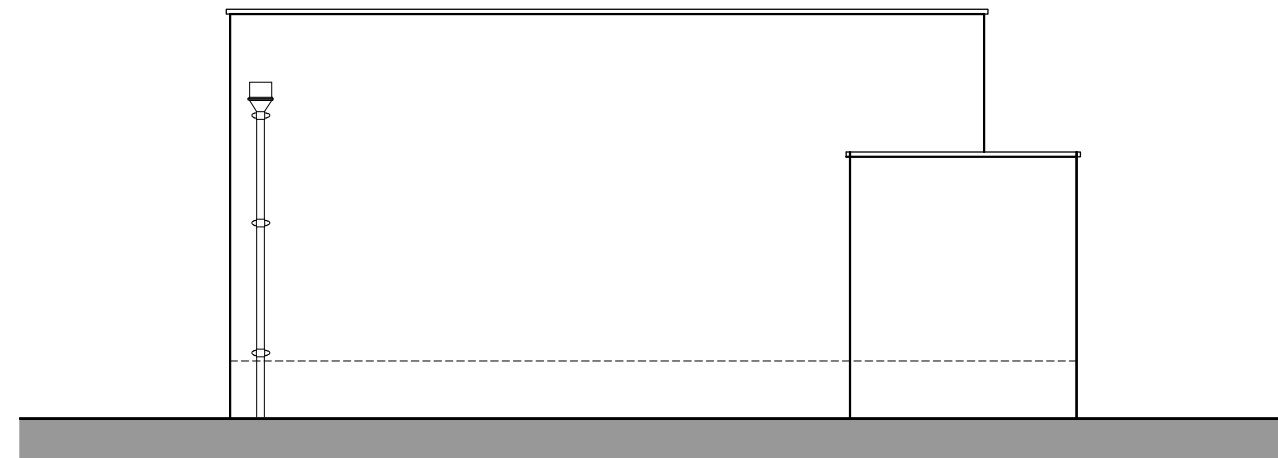

EXISTING REAR ELEVATION

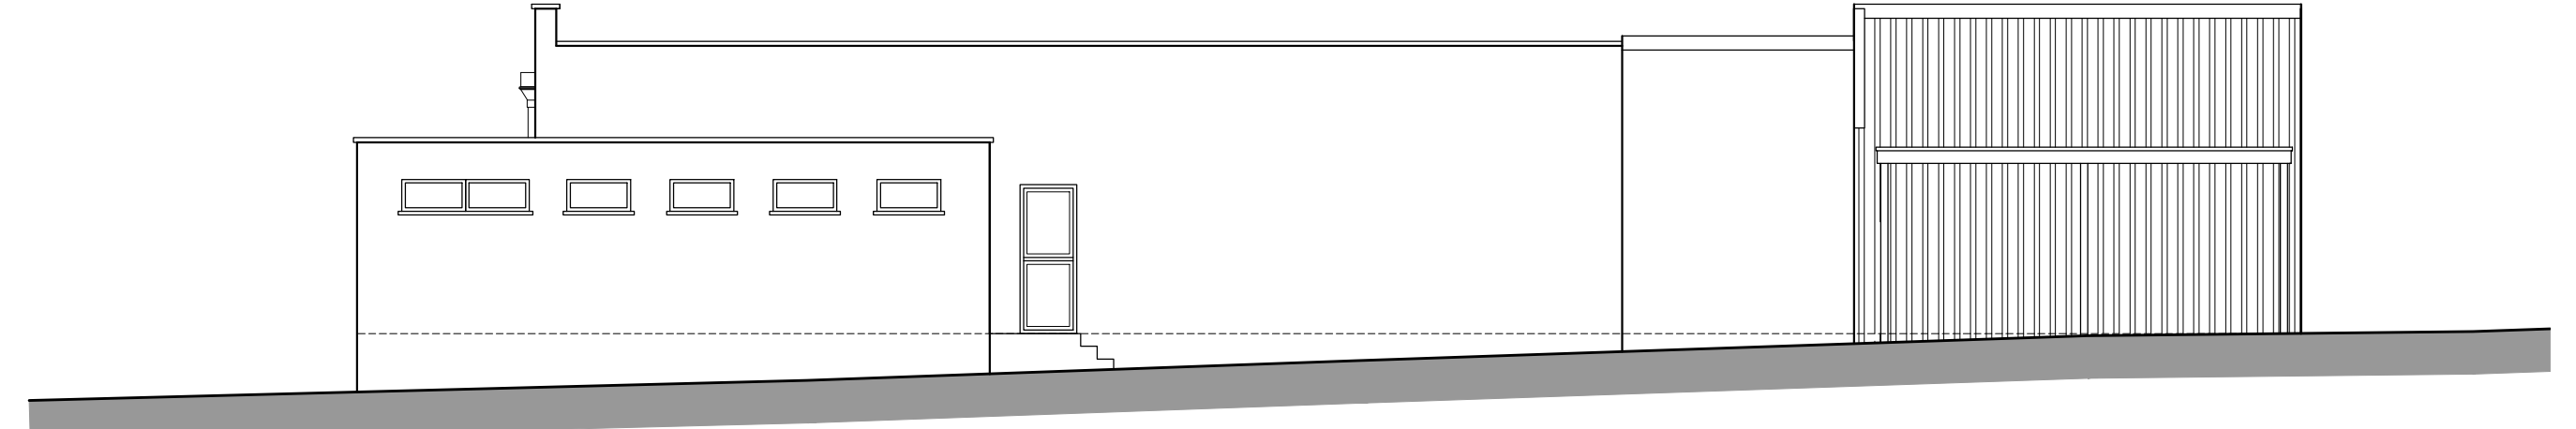

EXISTING SIDE ELEVATION

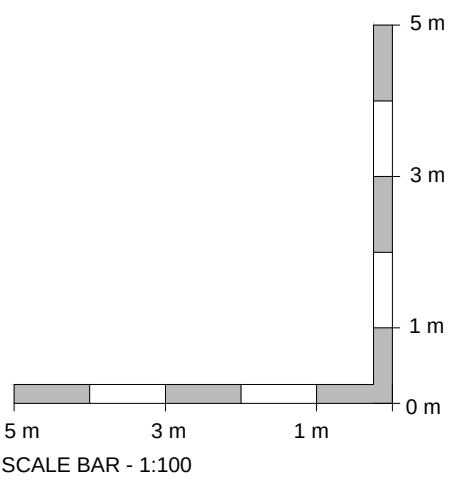

CADCRE8 LTD
ARCHITECTURAL DESIGNERS & PLANNERS
1 Peach Street
Wokingham
RG40 1XJ
matt-cadcre8@outlook.com

The copyright in this document and design is confidential to and the property of Cadcre8 Limited

Status **PLANNING ISSUE**

Client **MR C TEMPLE**

Project Title
RIDEWORX, UNIT 1, 125 READING ROAD, WOKINGHAM, BERKSHIRE

Rev. Date Detail

DRAWING Title
EXISTING FLOOR PLAN & ELEVATIONS

Scale: **1:100 @ A1** Date: **SEP-24** Drawn: **MM**

DRAWING No. **24 - P091 - 05** Rev.