


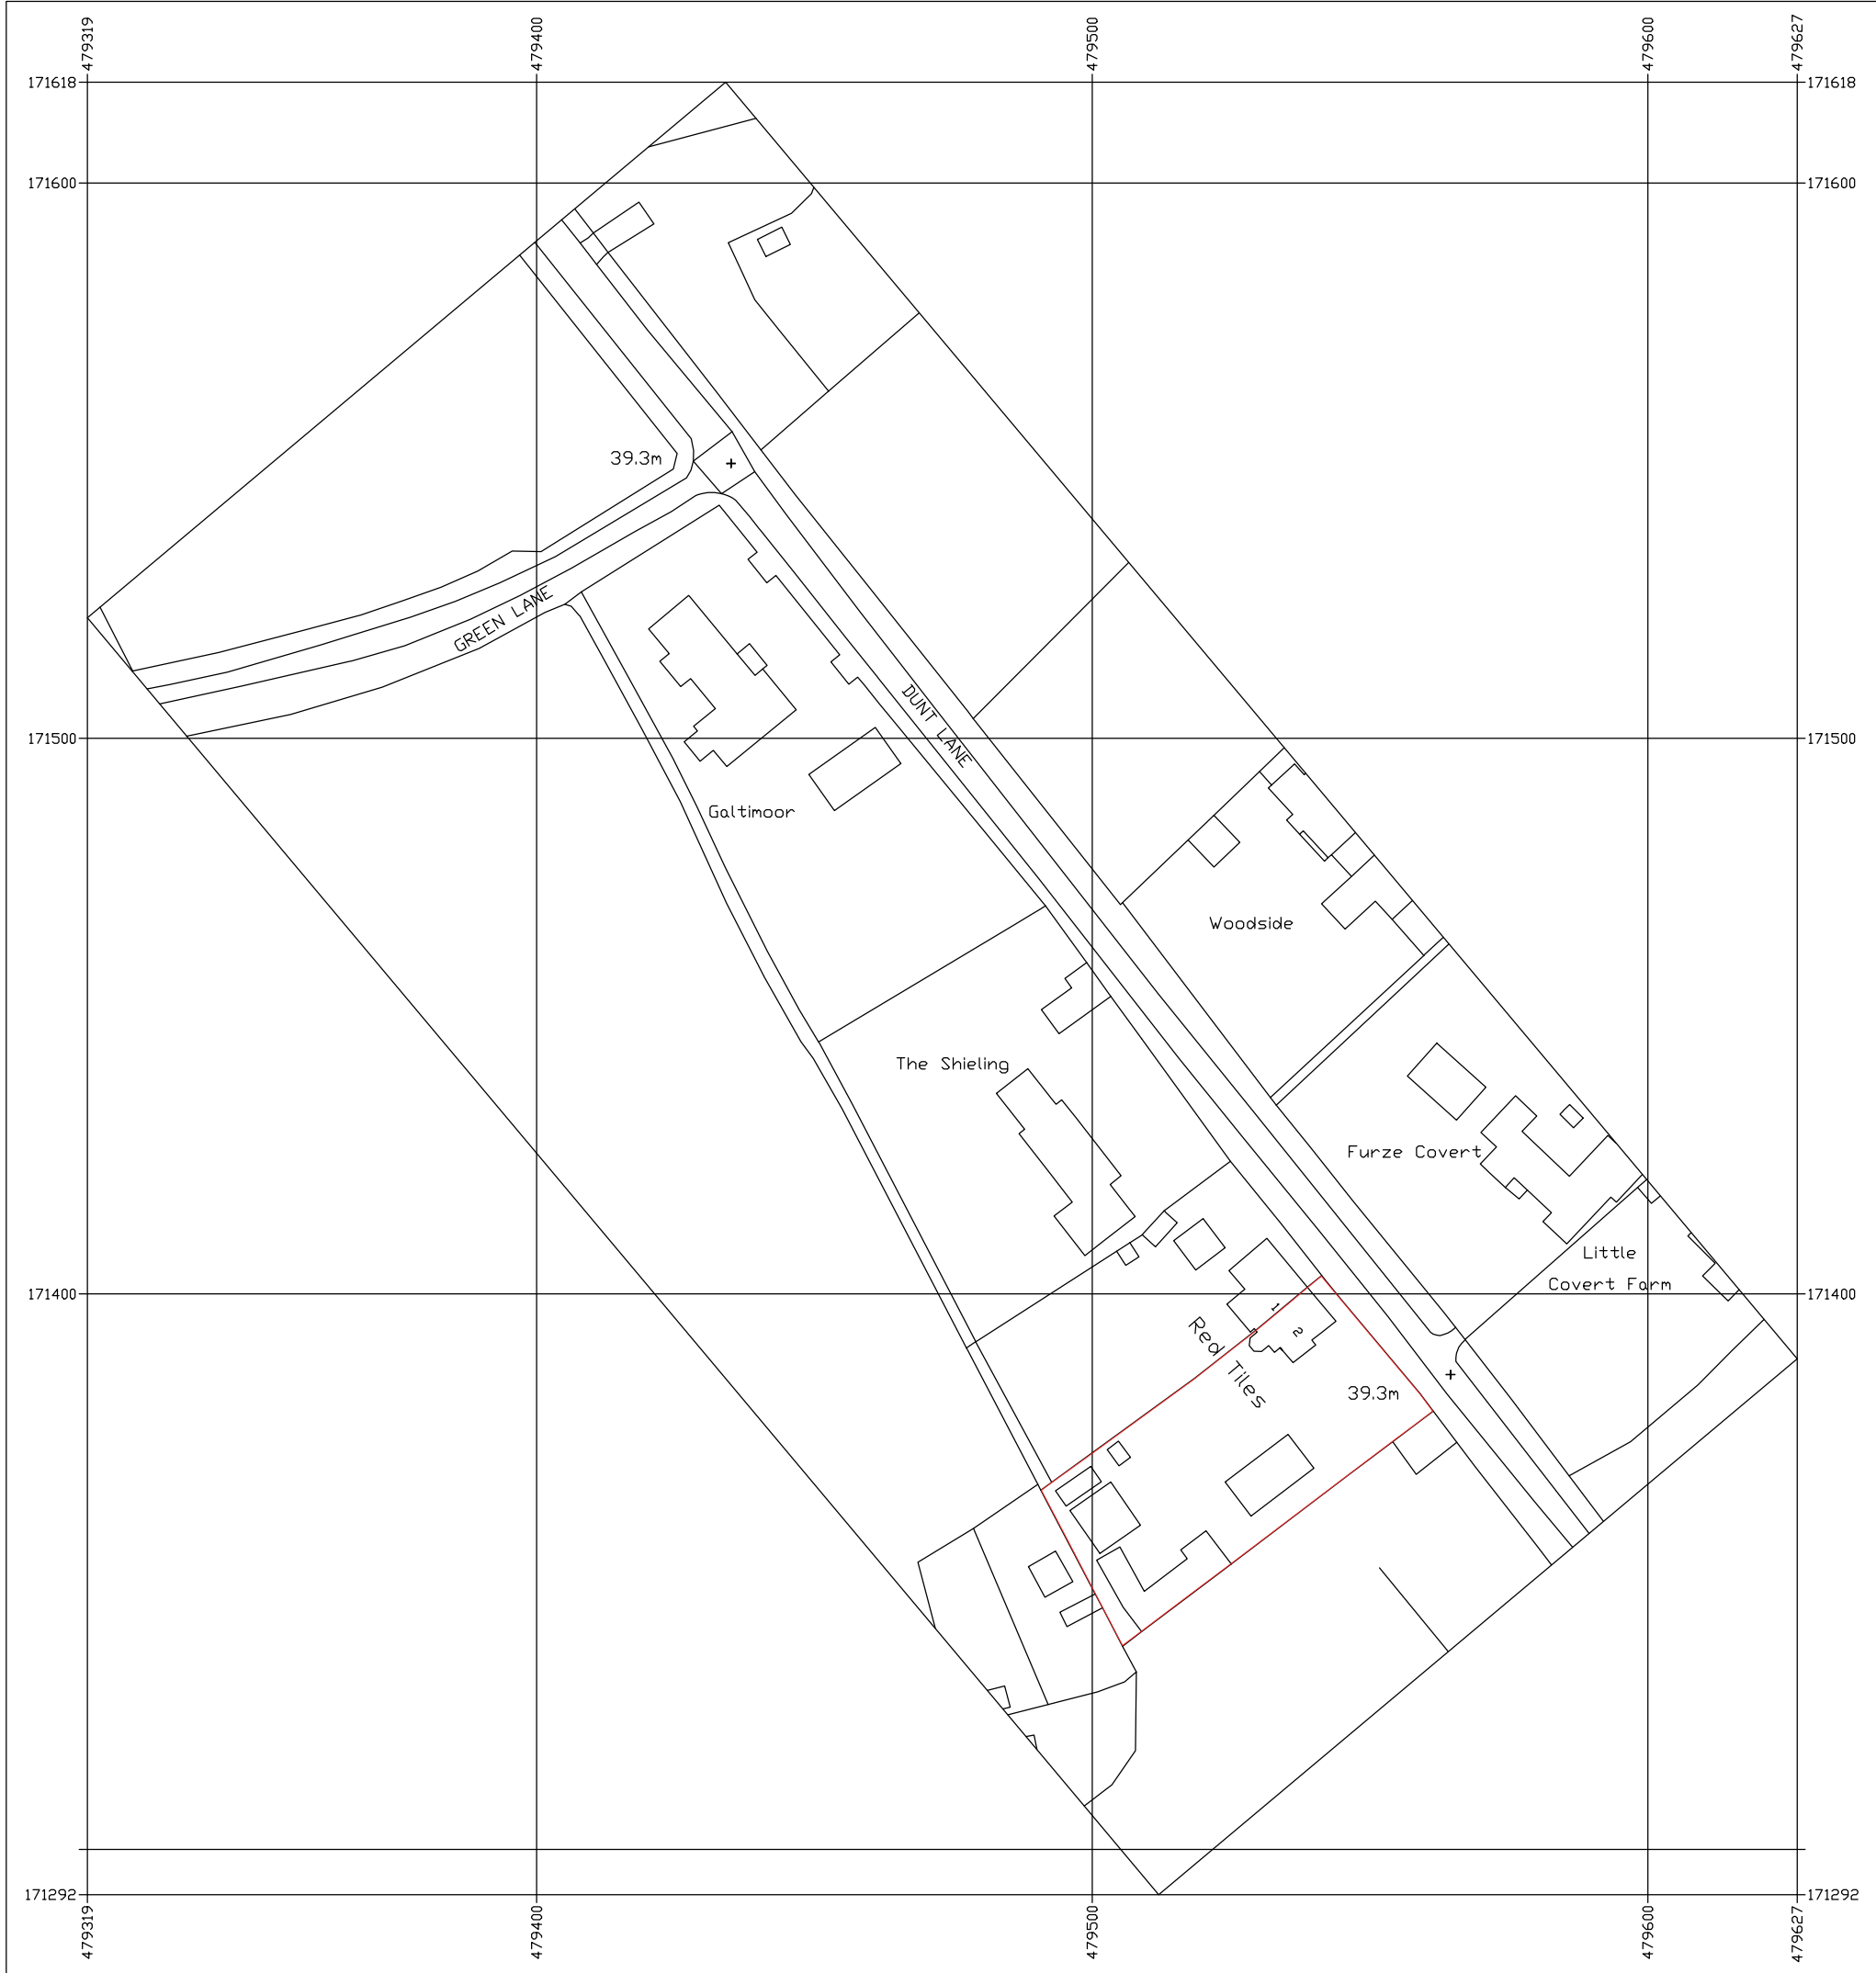

Drdnance Survey®
UKmapcentre.com



Serial number: 314796
© Crown copyright and database right 2025
Drdnance Survey licence AC0000848283
Reproduction in whole or in part is prohibited
without the prior permission of Drdnance Survey.

	Date	Revision
© copyright		
Client		
Mr & Mrs Dean		
Job Title		
2 Red Tiles, Dunt Lane, Hurst, RG10 0TE.		
Drawing Title		
Location/ Site Plans		
Scale AS @ A2		
Date	Jan 2025	Drawn by JRB
Drawing No.		Rev.
SP/25/ 02		-