





Rear Elevation 1 :100



Side Elevation 1 :100

Side Elevation 1 :100

Side Elevation 1 :100

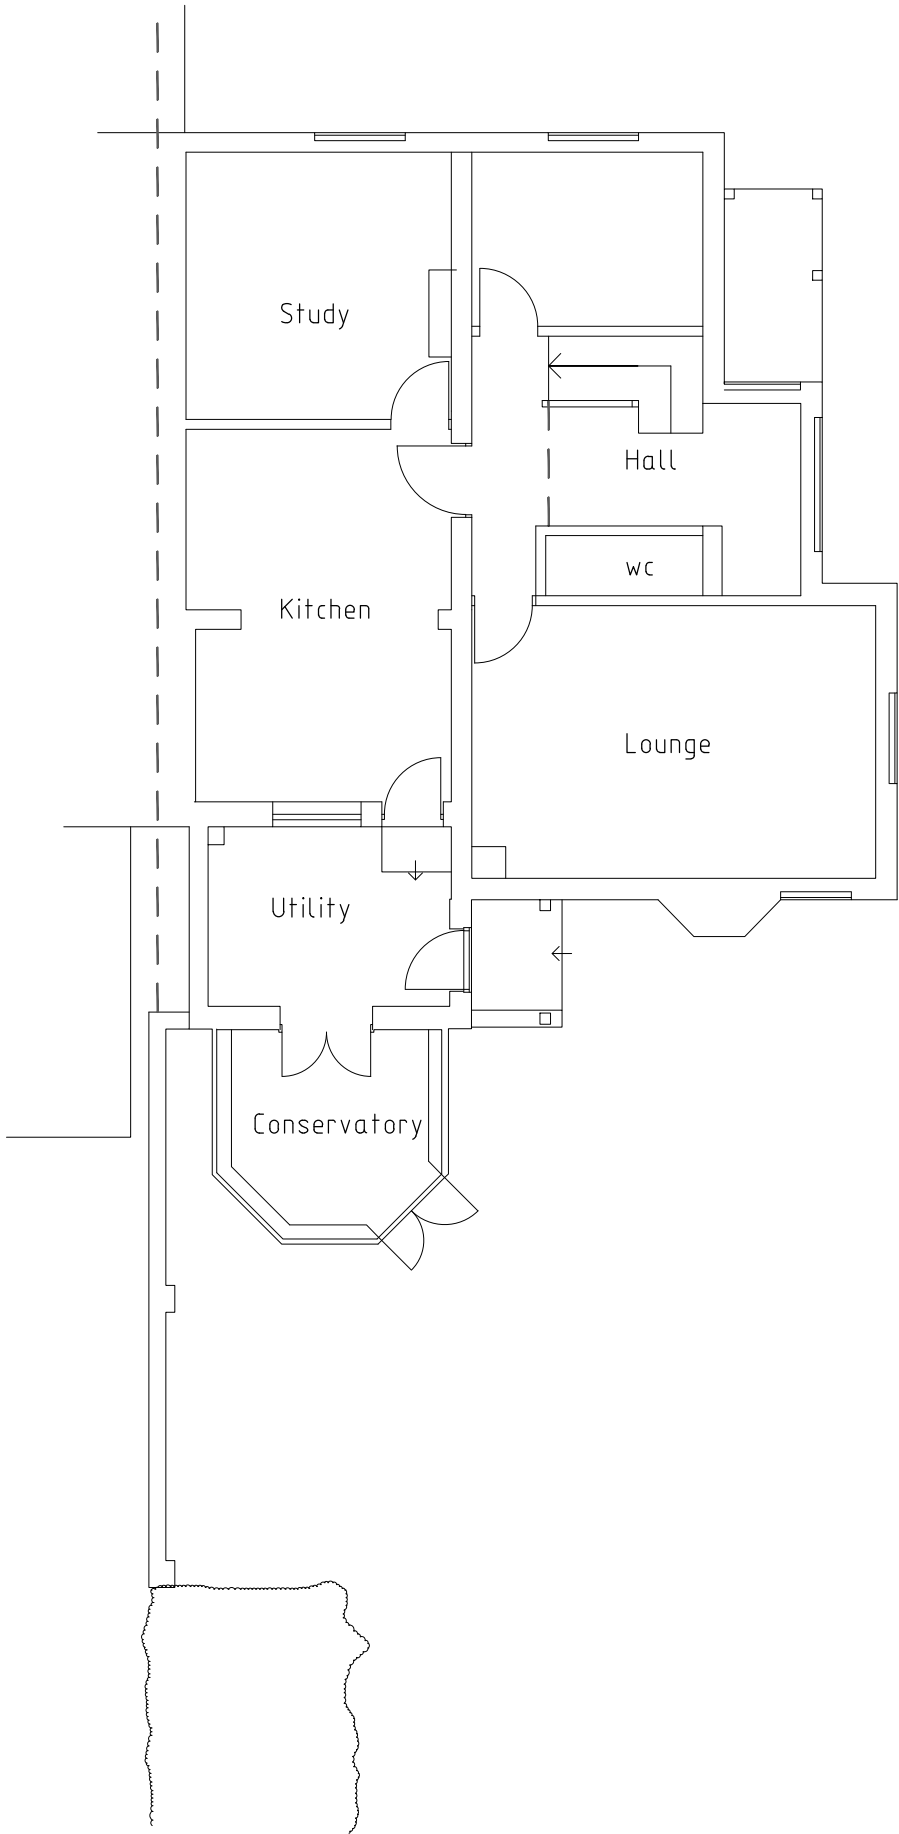 

Ground Floor Plan 1 :100

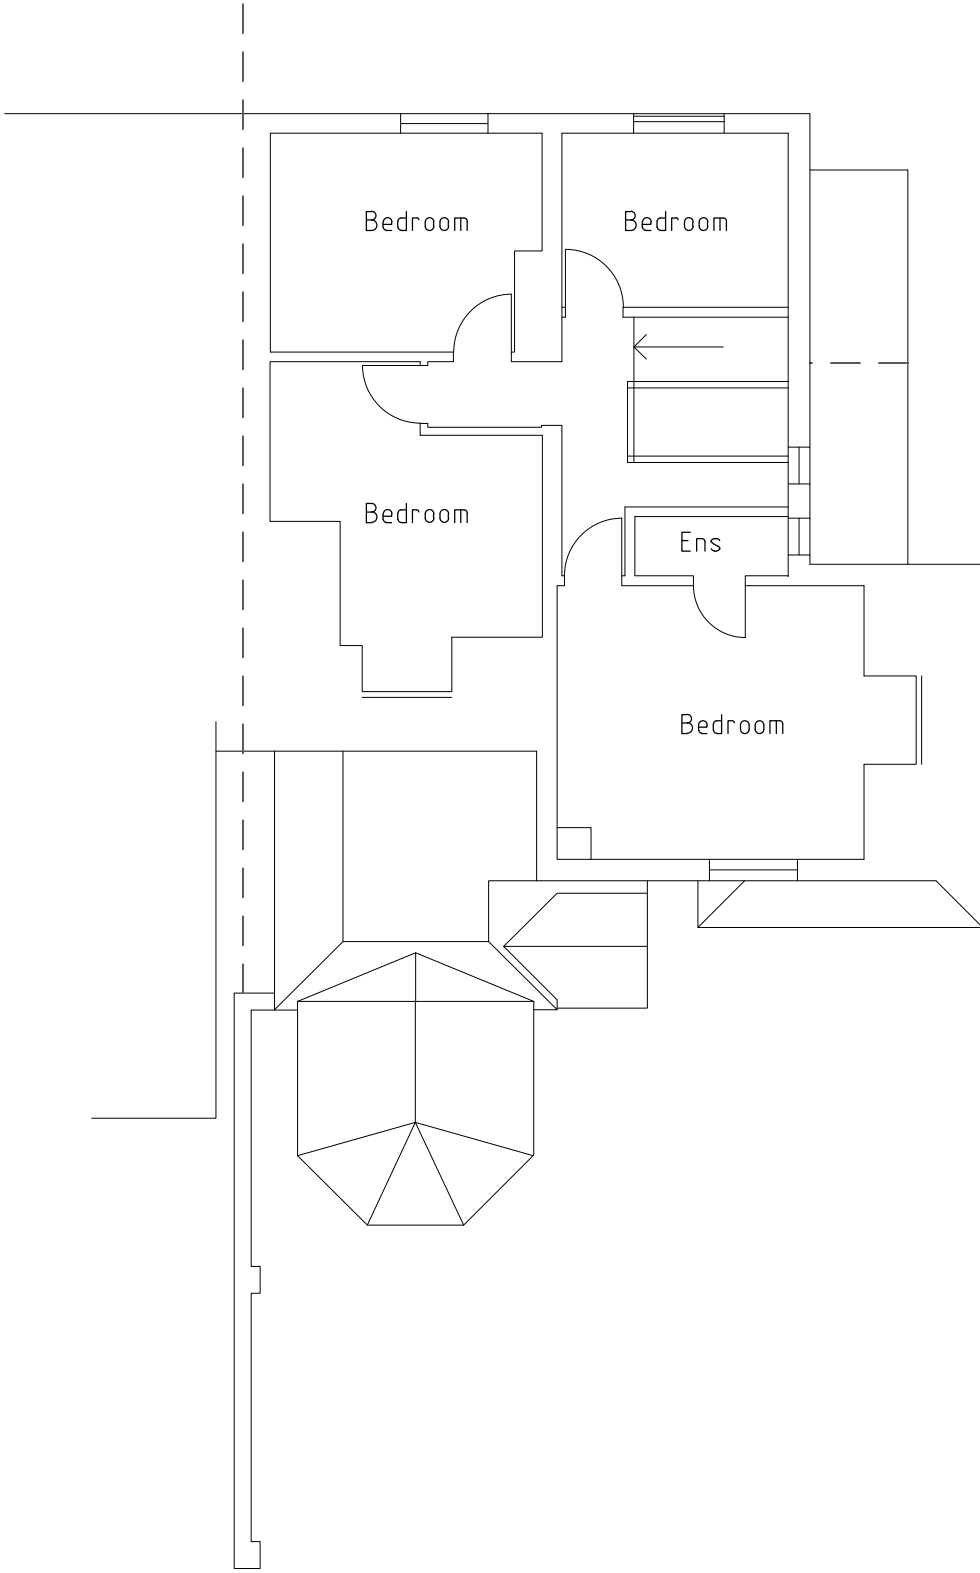 

First Floor Plan 1 :100

A	24-7-25	Additional info added
	Date	Revision
© copyright		
Client		
Mr & Mrs Dean		
Job Title		
2 Red Tiles, Dunt Lane, Hurst, RG10 0TE.		
Drawing Title		
As Existing Plans & Elevations		
Scale AS @ A1		
Date	June 2025	Drawn by JRB
Drawing No.		Rev.
S/25/ 10		A