




All dimensions are to be checked on site before work commences.
Figured dimensions to be taken in preference to scaled dimensions.
If in doubt please ask.
© Copyright reserved.

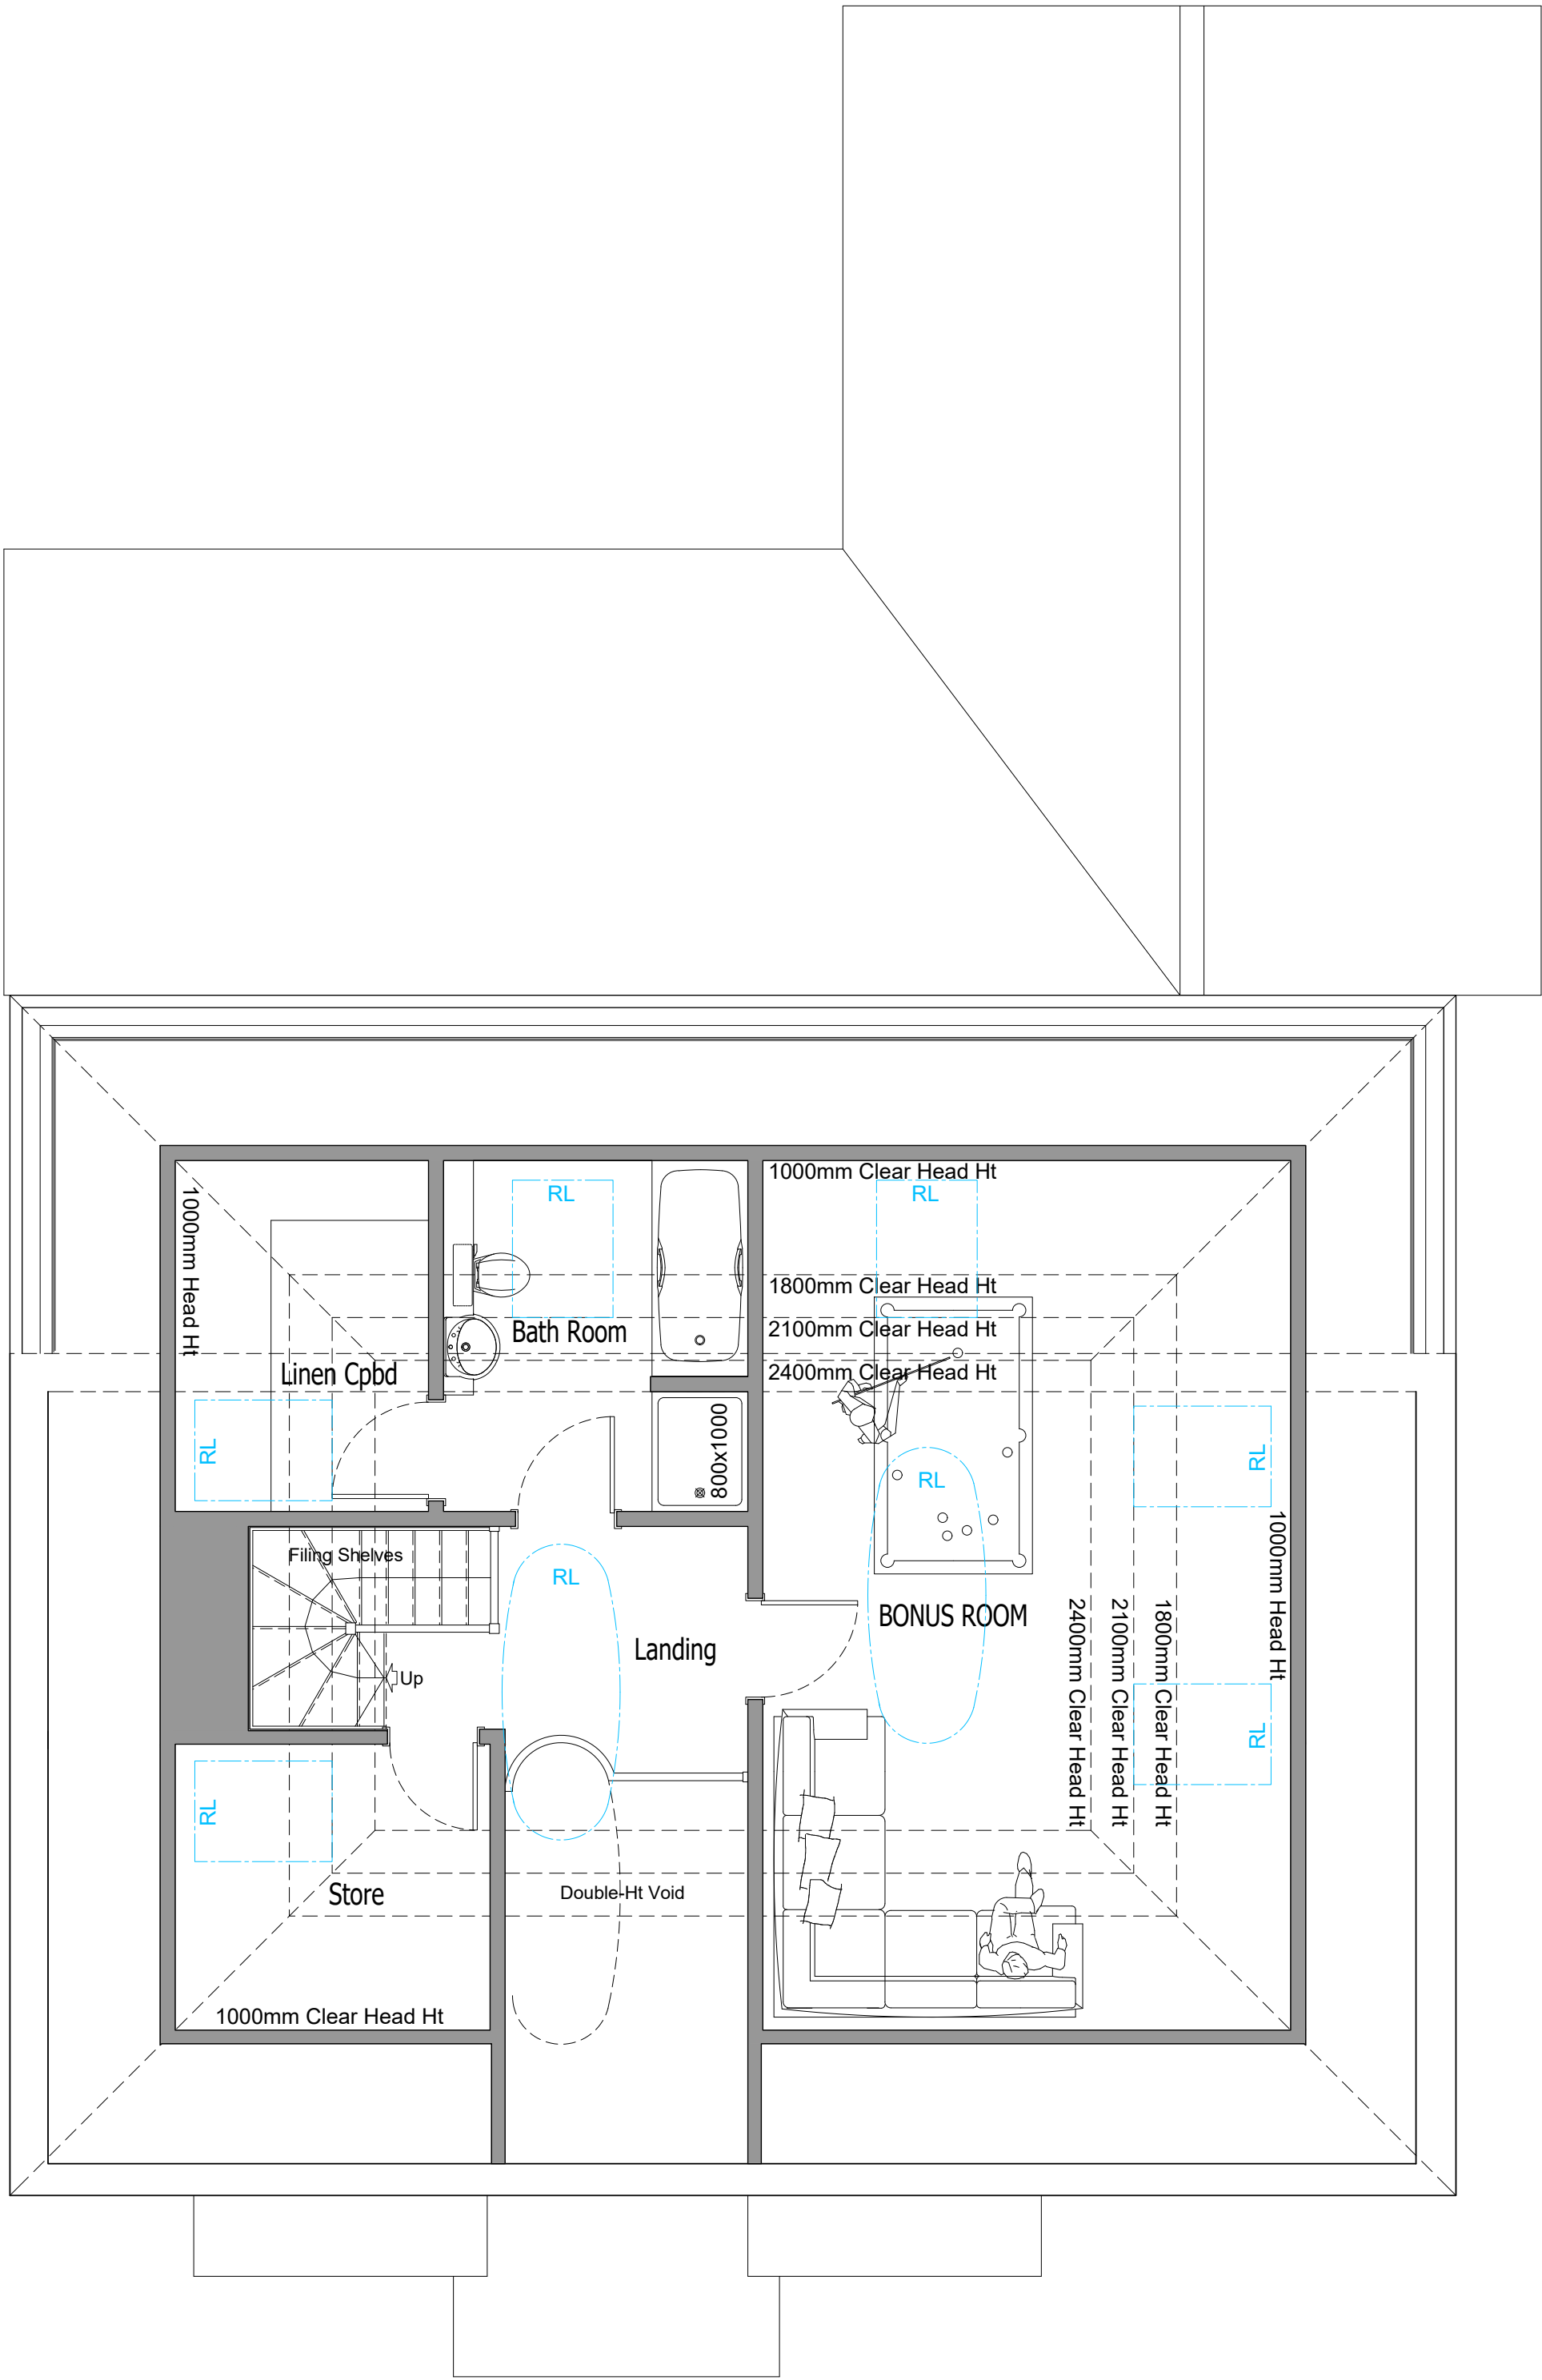

SECOND FLOOR PLAN As Proposed
Scale 1:50

 

Scale Bar 1:100

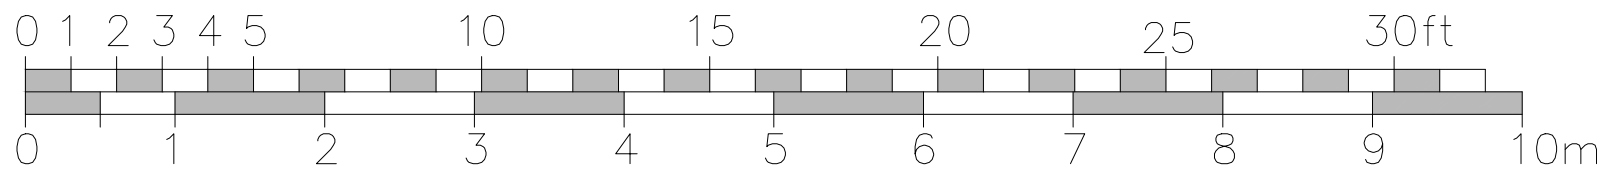

Scale Bar 1:50

Rev	Description	Date	Initials
FOR PLANNING APPLICATION			
HOLTHAM+NEWMAN ARCHITECTS 			
The Old Dairy 282a Hyde End Road, Spencer's Wood, Reading, Berkshire RG7 1DN			
T: 07971 316499 E: hello@hnarchitects.co.uk			
Project: 433, Wokingham Road Earley Reading RG6 7EL			
Client Mr and Mrs. R. Khan			
Drawing Title: General Arrangement Plans Second Floor Level - As Proposed			
Scale: Varies @ A1		Dwg. No.: 2601-P102	
Rev.: -		-	
Drawn by: DH		Date: March 2026	