




All dimensions are to be checked on site before work commences.  
Figured dimensions to be taken in preference to scaled dimensions.  
If in doubt please ask.  
© Copyright reserved.

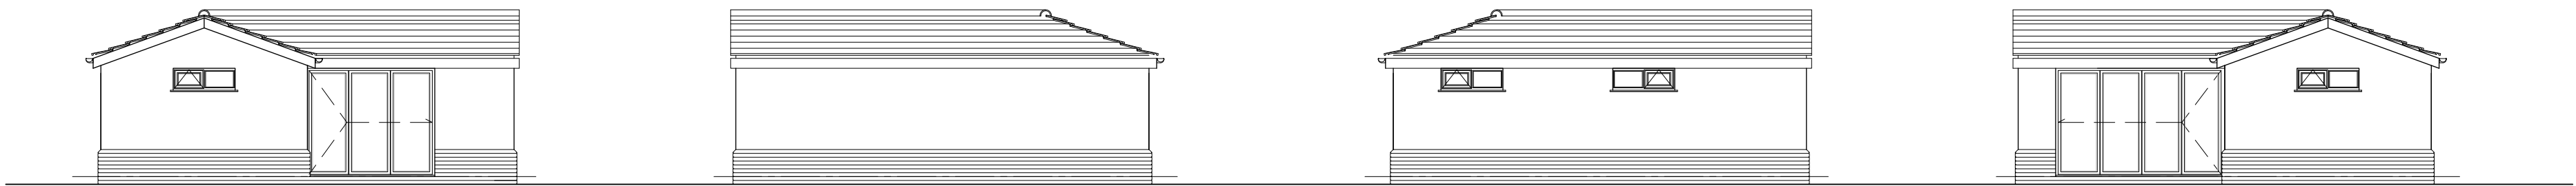


ELEVATIONS As Proposed  
Scale 1:100

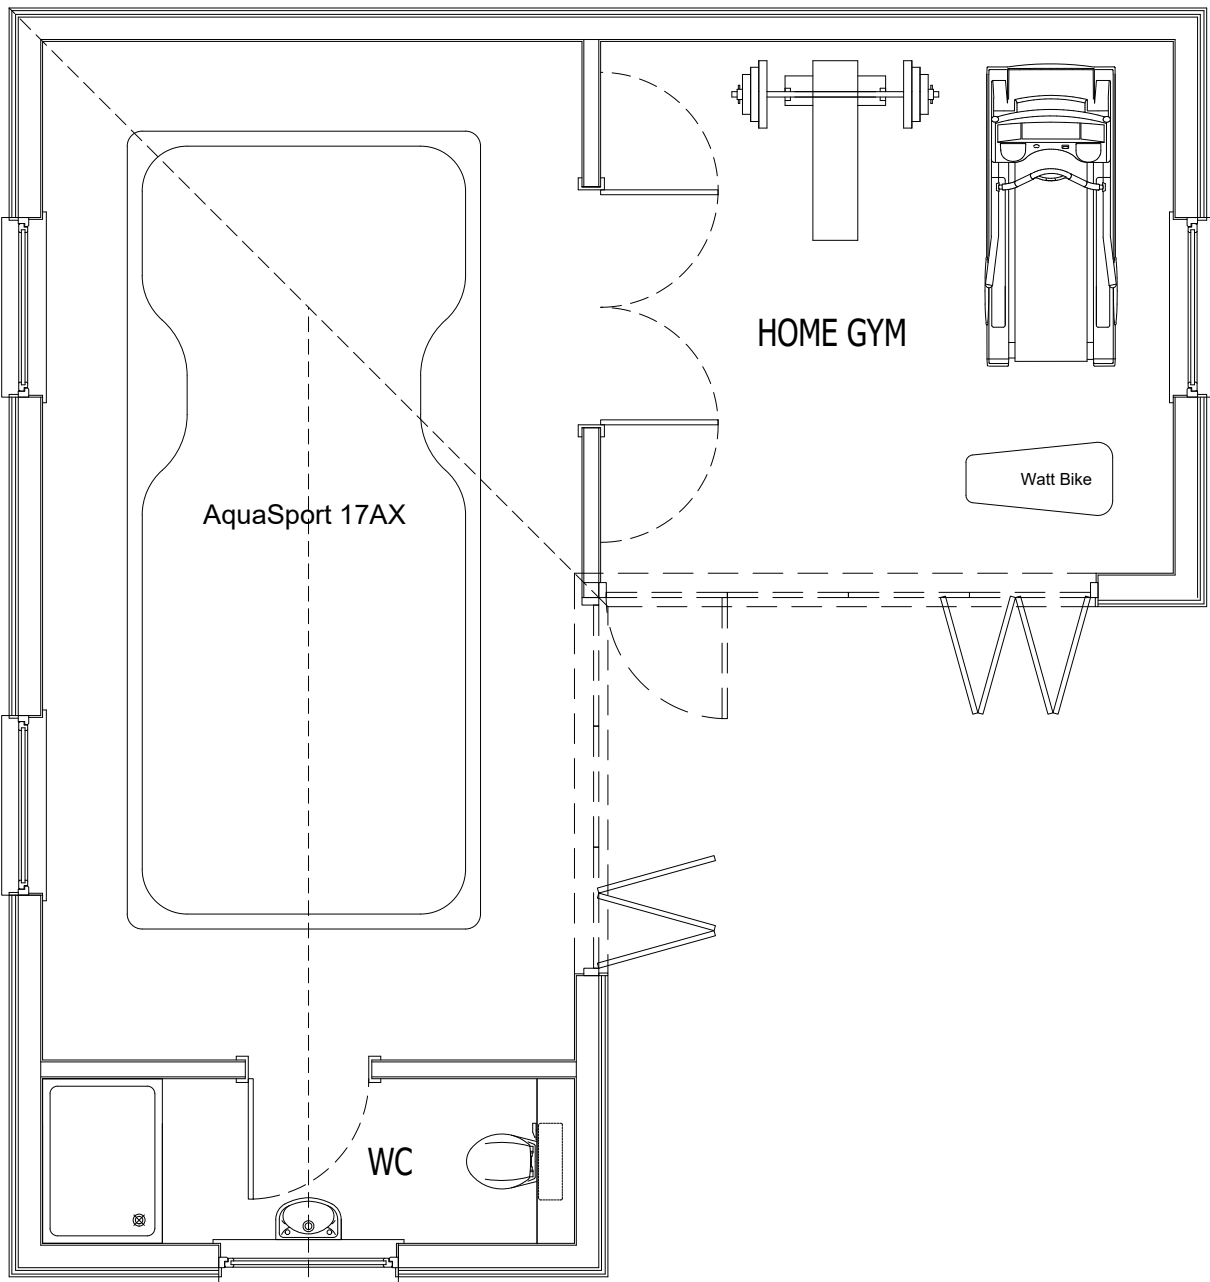

GROUND FLOOR PLAN As Proposed  
Scale 1:50

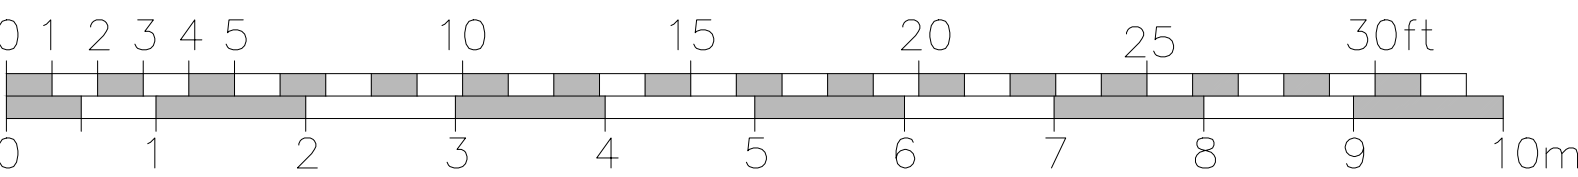

Scale Bar 1:50

 

Scale Bar 1:100

| Rev   | Description | Date                | Initials |
|---|-------------|---------------------|----------|
| FOR PLANNING APPLICATION   |             |                     |          |
| <div><div><div>HOLTHAM+NEWMAN</div><div>ARCHITECTS</div></div><div><div>The Old Dairy</div><div>282a Hyde End Road, Spencer's Wood,</div><div>Reading, Berkshire RG7 1DN</div></div><div><div>T: 07971 316499</div><div>E: hello@hnarchitects.co.uk</div></div></div> |             |                     |          |
| Project:<br>433, Wokingham Road<br>Earley<br>Reading<br>RG6 7EL   |             |                     |          |
| Client<br>Mr and Mrs. R. Khan   |             |                     |          |
| Drawing Title:<br>Spa/Home Gym Block<br>General Arrangement Floor Plan<br>Inc. Elevations<br>As Proposed   |             |                     |          |
| Scale: Varies @ A1   |             | Dwg. No.: 2601-P104 |          |
| -   |             | -                   |          |
| Drawn by: DH   |             | Rev.: -             |          |
| Date: March 2026   |             |                     |          |