


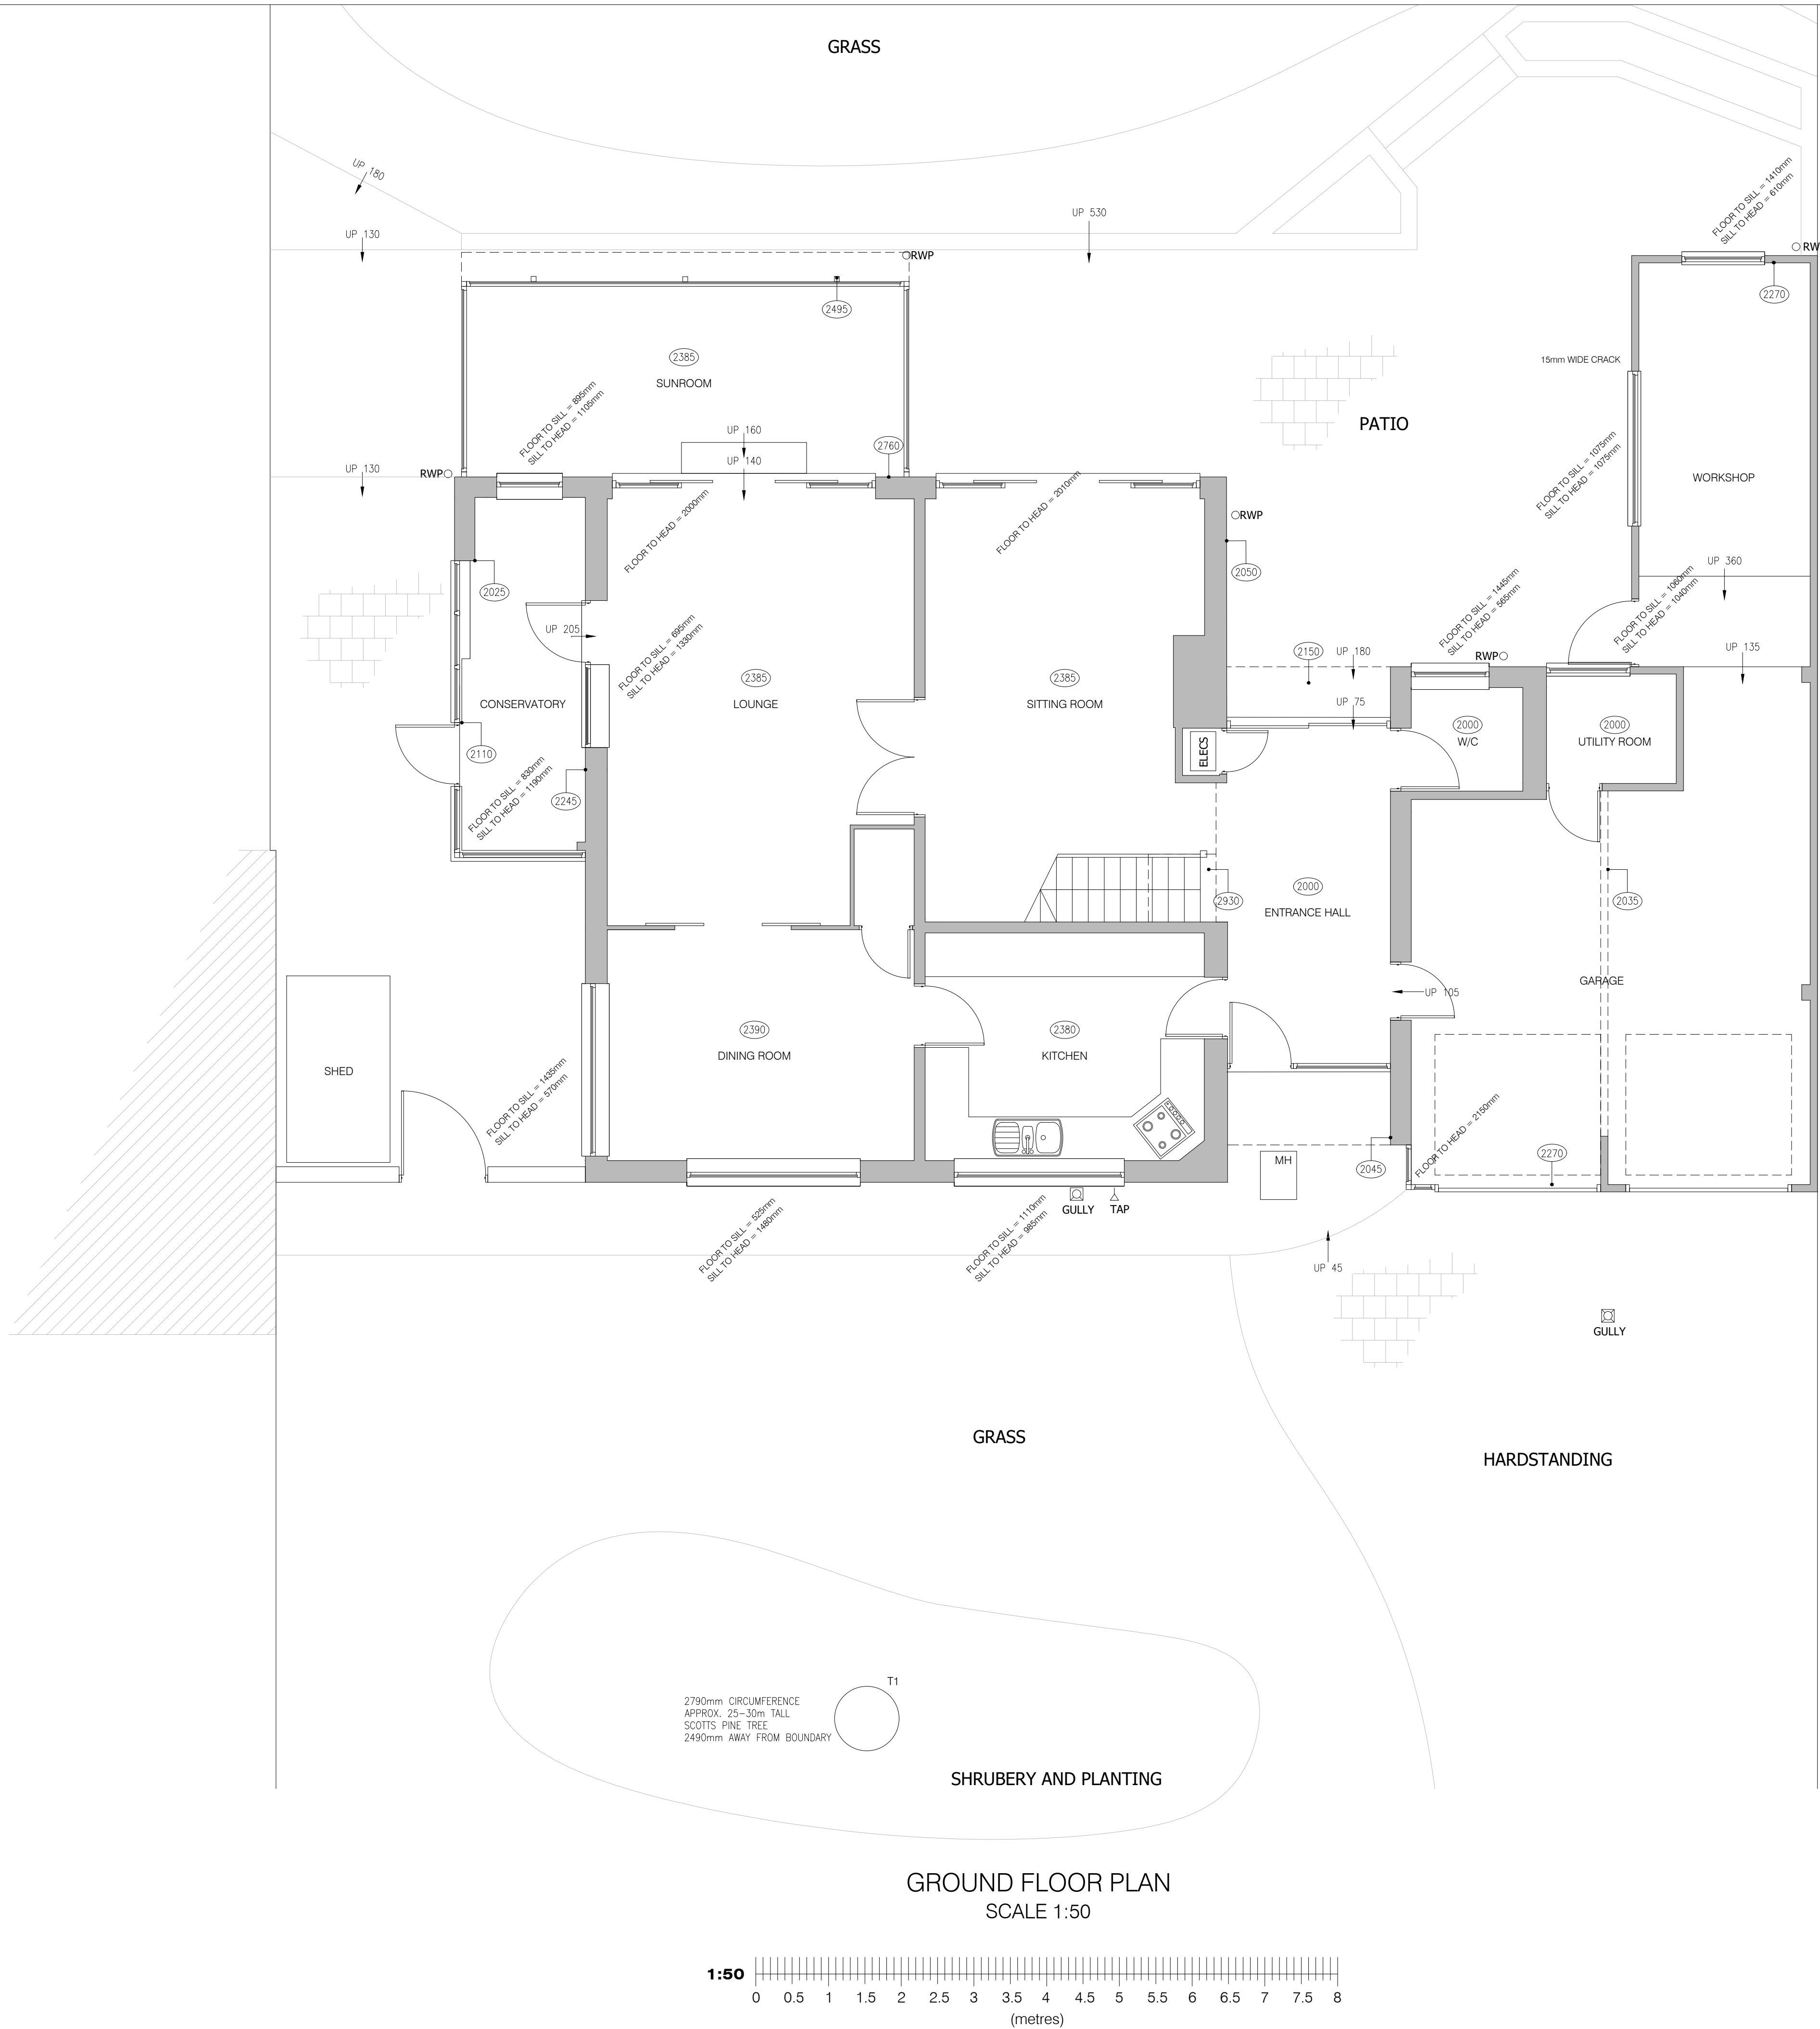

- NOTES:
- THIS DRAWING IS TO BE READ IN CONJUNCTION WITH ALL RELEVANT ARCHITECTS, SUB-CONTRACTORS AND ARCHITECTURAL DRAWINGS.
 - THIS DRAWINGS REMAINS THE COPYRIGHT OF JETARCH DESIGN LTD AND MAY NOT BE SHARED OR REPRODUCED WITHOUT THEIR KNOWLEDGE



100 Berkshire Place
Winnersh Triangle
Wokingham, Berkshire RG41 5RD
Tel: 07787296792
email: info@jetarchdesign.co.uk

Client
MR & MRS WANG

Property:
**5 GREENSIDE
CROWTHORNE
RG45 6EX**

Drawing Title:
**DETAILS OF EXISTING
GROUND FLOOR PLANS**

Rev.	Date	Revisions

Drawing No.	Rev.
A1/481/01	
Plot Date:	MARCH 26
Scale	1:50 @ A1
Date	MARCH 26
Drawn	SA