


- NOTES:
1. THIS DRAWING IS TO BE READ IN CONJUNCTION WITH ALL RELEVANT ARCHITECTS, SUB-CONTRACTORS AND ARCHITECTURAL DRAWINGS.
 2. THIS DRAWINGS REMAINS THE COPYRIGHT OF JETARCH DESIGN LTD AND MAY NOT BE SHARED OR REPRODUCED WITHOUT THEIR KNOWLEDGE



FRONT ELEVATION
SCALE 1:100

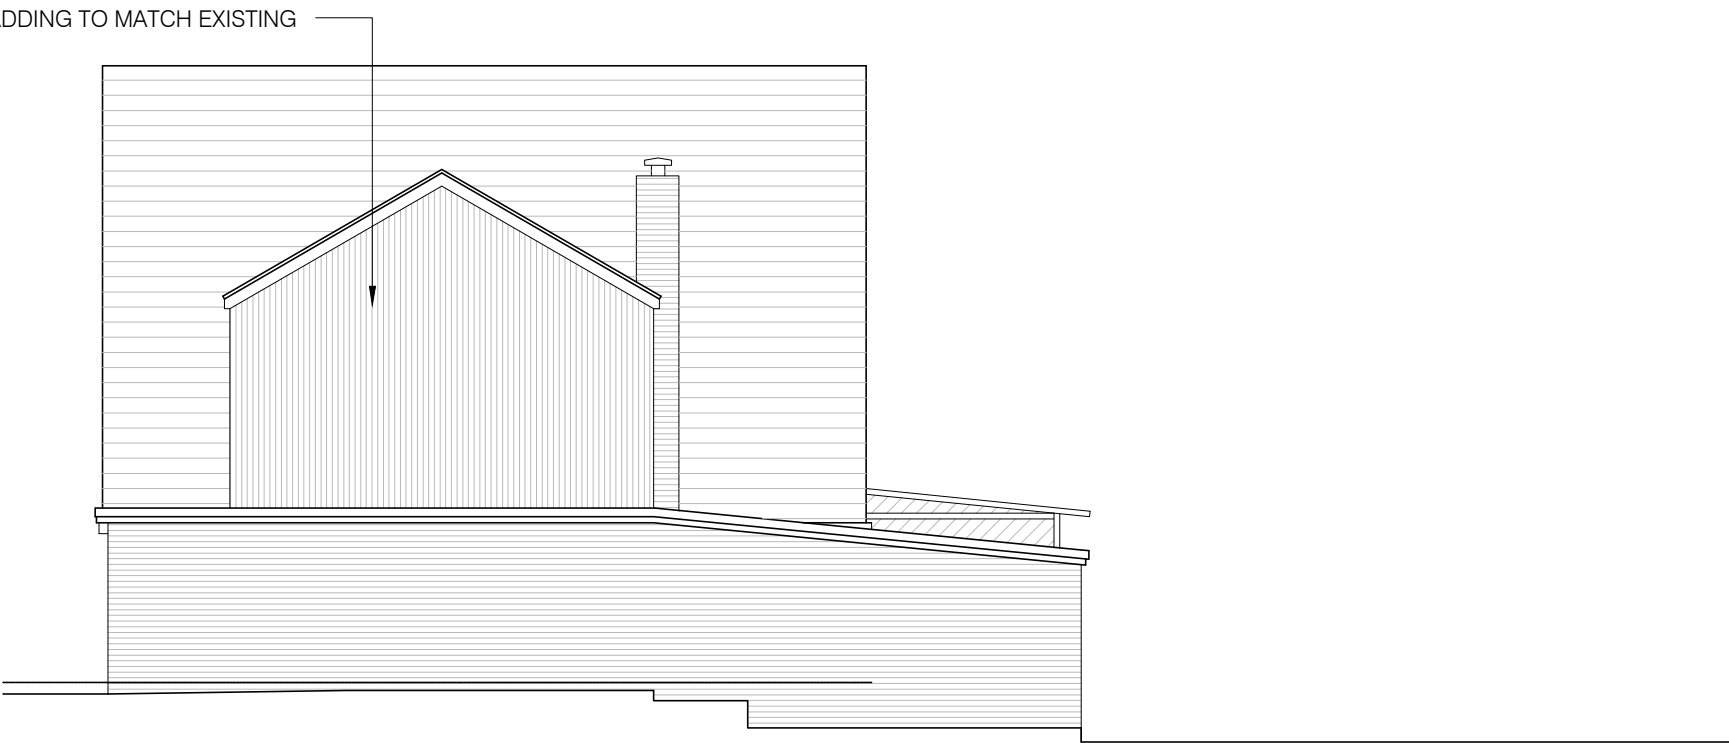

SIDE ELEVATION
SCALE 1:100



REAR ELEVATION
SCALE 1:100



SIDE ELEVATION
SCALE 1:100



100 Berkshire Place
Winnersh Triangle
Wokingham, Berkshire RG41 5RD
Tel: 07787296792
email: info@jetarchdesign.co.uk

Client
MR & MRS WANG

Property:
**5 GREENSIDE
CROWTHORNE
RG45 6EX**

Drawing Title:
**DETAILS OF PROPOSED
ELEVATIONS**

Rev.	Date	Revisions

Drawing No. A1/481/06	Rev. A
Plot Date: MARCH 26	
Scale 1:50 @ A1	
Date MARCH 26	Drawn SA