



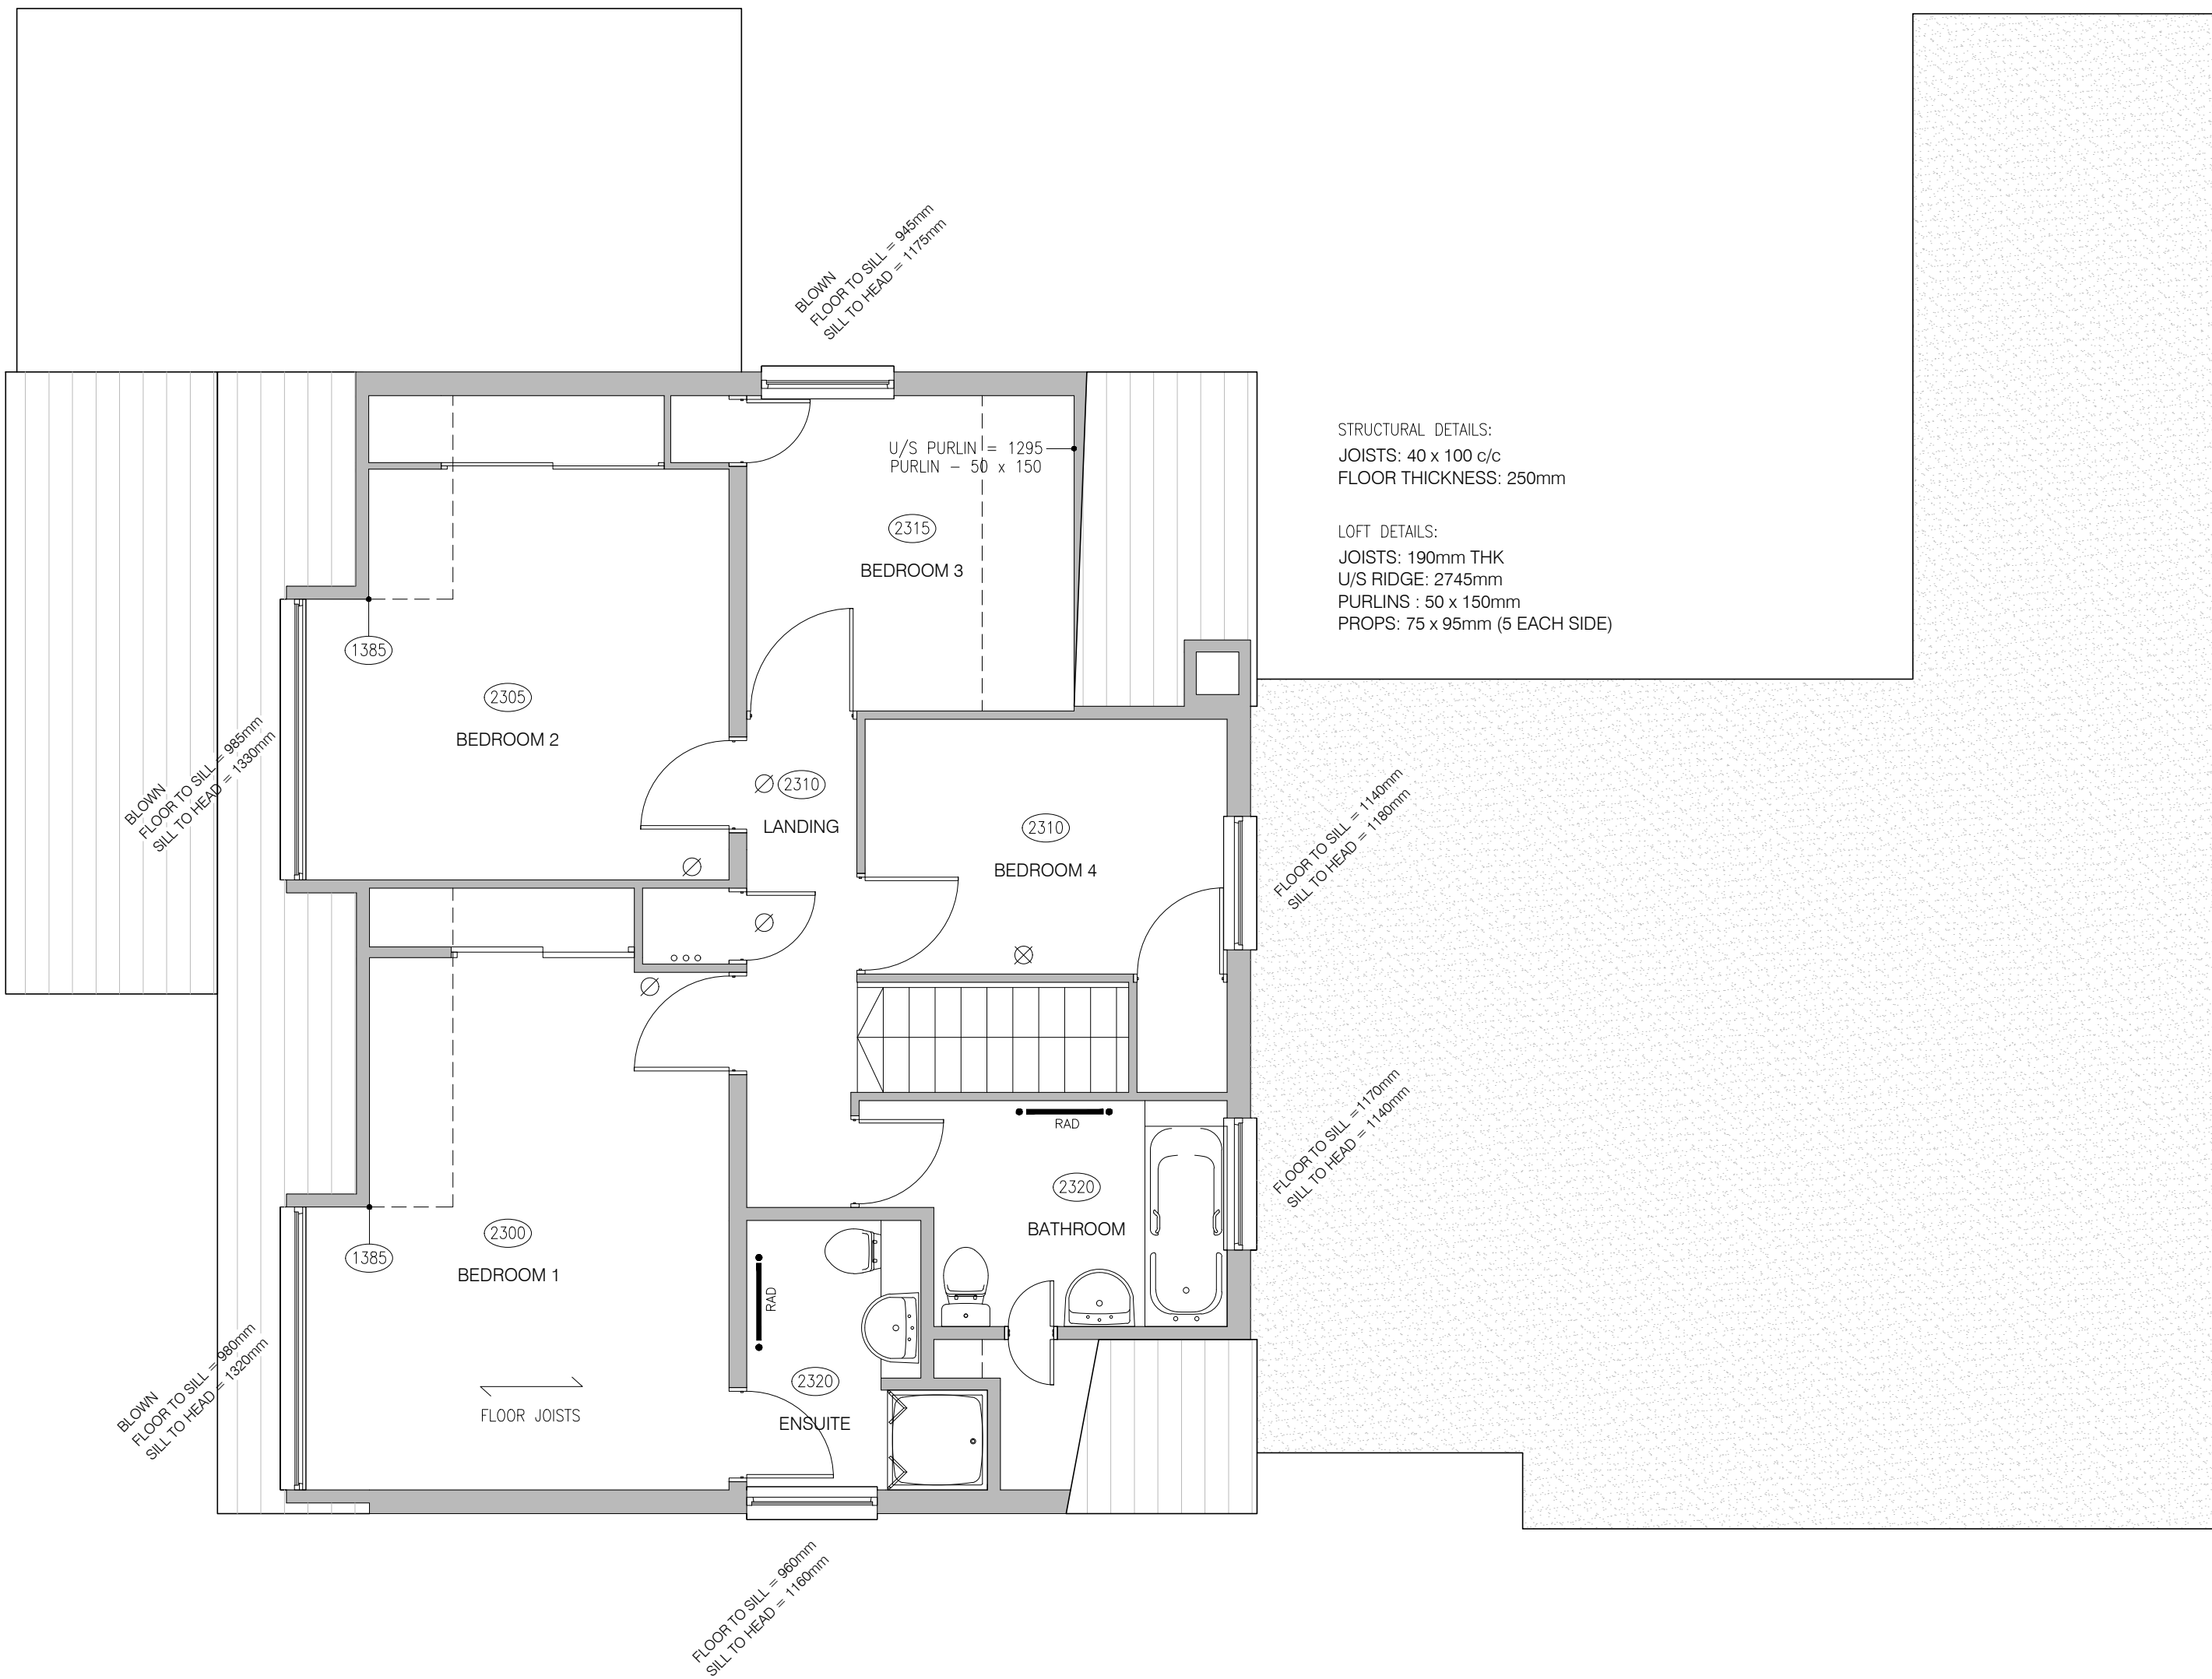

FIRST FLOOR PLAN
SCALE 1:50

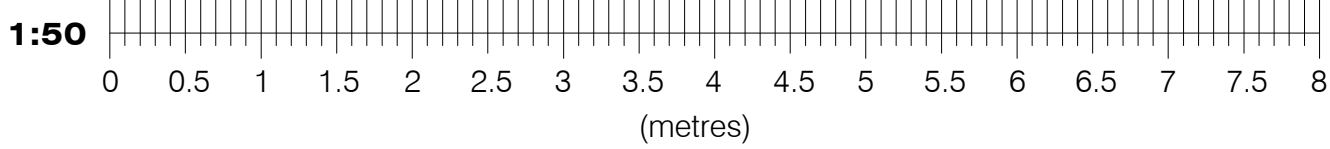

- NOTES:
- THIS DRAWING IS TO BE READ IN CONJUNCTION WITH ALL RELEVANT ARCHITECTS, SUB-CONTRACTORS AND ARCHITECTURAL DRAWINGS.
 - THIS DRAWINGS REMAINS THE COPYRIGHT OF JETARCH DESIGN LTD AND MAY NOT BE SHARED OR REPRODUCED WITHOUT THEIR KNOWLEDGE



100 Berkshire Place
Winnersh Triangle
Wokingham, Berkshire RG41 5RD
Tel: 07787296792
email: info@jetarchdesign.co.uk

Client
MR & MRS WANG

Property:
5 GREENSIDE
CROWTHORNE
RG45 6EX

Drawing Title:
DETAILS OF EXISTING
FIRST FLOOR PLANS

Rev.	Date	Revisions

Drawing No.	A1/481/02	Rev.
Plot Date:	MARCH 26	
Scale	1:50 @ A1	
Date	MARCH 26	Drawn SA