


1. THIS DRAWING IS TO BE READ IN CONJUNCTION WITH ALL RELEVANT ARCHITECTS, SUB-CONTRACTORS AND ARCHITECTURAL DRAWINGS.

2. THIS DRAWINGS REMAINS THE COPYRIGHT OF JETARCH DESIGN LTD AND MAY NOT BE SHARED OR REPRODUCED WITHOUT THEIR KNOWLEDGE



FIRST FLOOR PLAN
SCALE 1:50

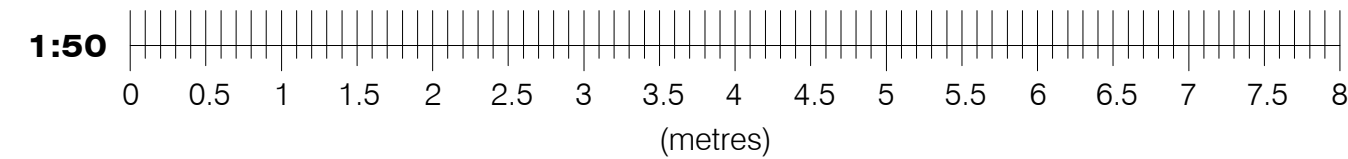

100 Berkshire Place
Winnersh Triangle
Wokingham, Berkshire RG41 5RD
Tel: 07787296792

email: info@jetarchdesign.co.uk

Client

MR & MRS WANG

Property:

5 GREENSIDE
CROWTHORNE
RG45 6EX

Drawing Title:

DETAILS OF PROPOSED FIRST FLOOR PLANS

Rev.	Date	Revisions

Drawing No. A1/481/05

Rev

B

Plot Date: MARCH 26

Scale 1:50 @ A1

Date MARCH 2
