


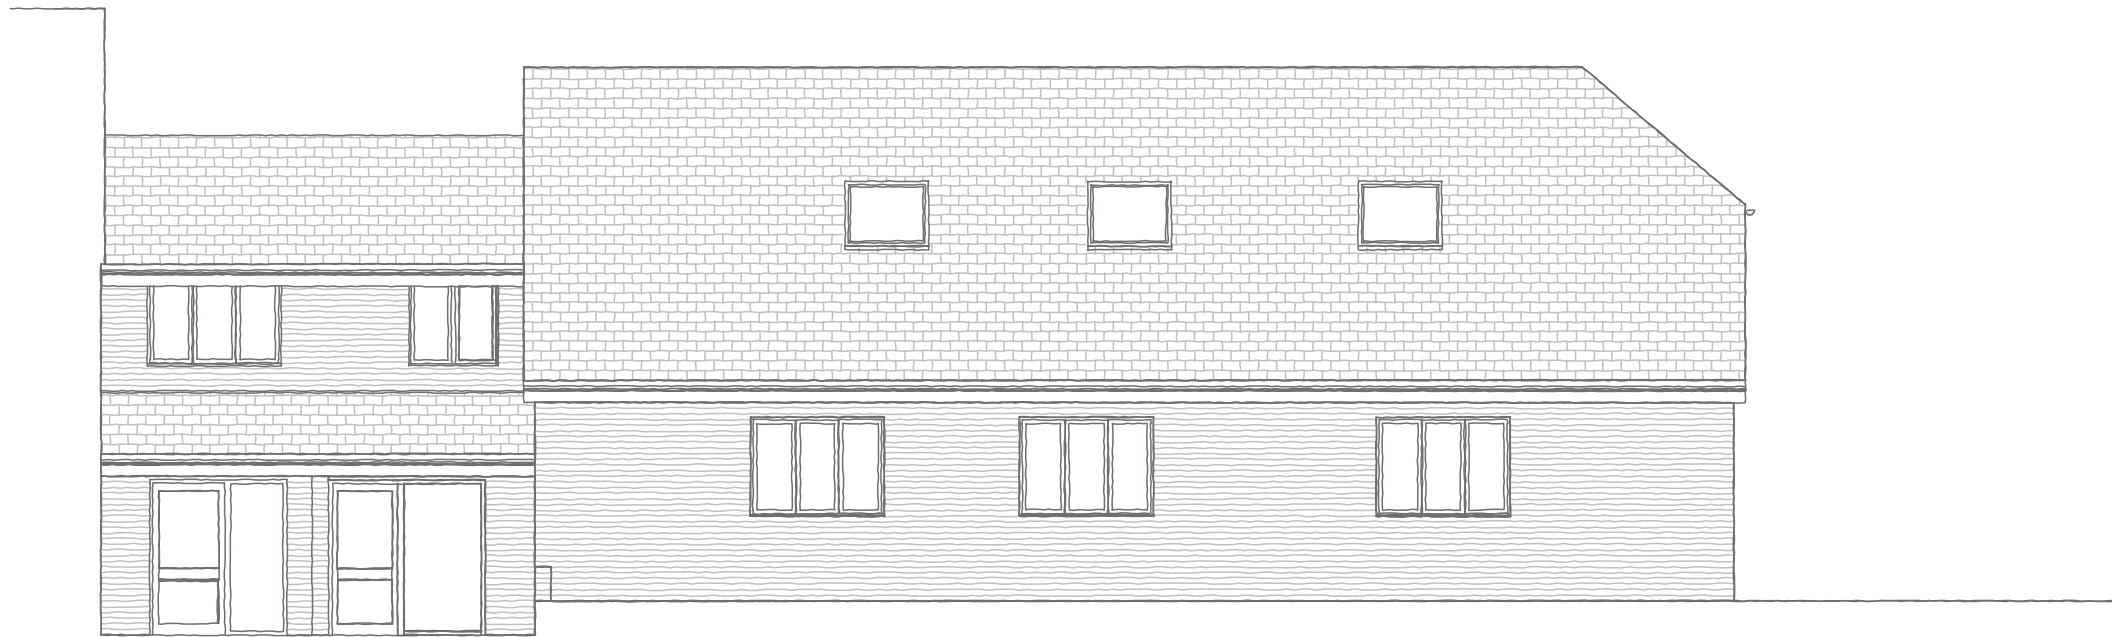

SOUTH WEST ELEVATION - (FRONT)



SOUTH EAST ELEVATION - (SIDE)

1:100 scale Bar
This Drawing has been produced for printing onto A3 size paper,



REV	COMMENTS	DATE



CLIENT Evolution House Ltd
PROJECT Evolution House, 53-59 Peach Street,
Wokingham, RG40 1XP
DRAWING EXISITNG ELEVATIONS 1of2

STATUS survey **DATE** Aug 2025
SCALE 1:100 **DRAWN** ST **CHECKED** NO **3985/104** **REV** A

THIS DRAWING MUST NOT BE SCALED UNLESS ISSUED FOR PLANNING PURPOSES. ALL DIMENSIONS ARE TO BE VERIFIED PRIOR TO SETTING OUT, COMMENCING WORK, OR PRODUCTION OF FABRICATION DRAWINGS. REPORT ANY DISCREPANCIES TO THE SUPERVISING OFFICER IMMEDIATELY. ©