


Existing Elevations

Notes



Front Elevation

Side Elevation

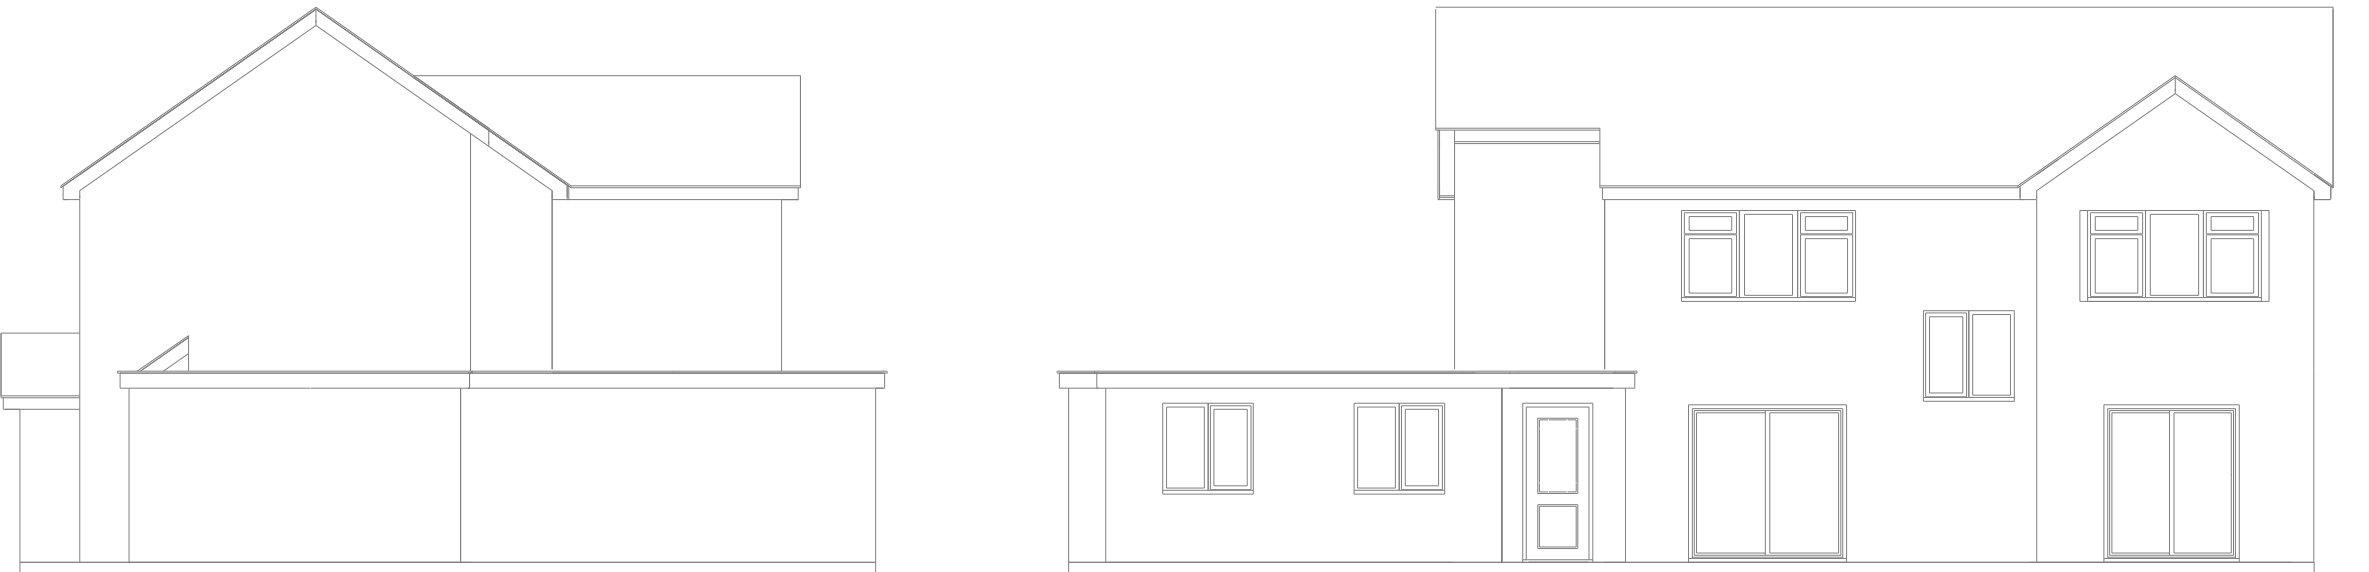

Side Elevation

Rear Elevation

All Works Subject To Building Control All Dimensions and Roof Angles To Be Checked on Site

Page Size - A3

1: 100 @ A3

3000 mm

1000

Cantley Design

Cantley Design

Project
Home Extension
1 Sherwood Road
Winnersh
RG41 5NH

Drawing Type
Existing
Client
Mr and Mrs V. Mistry

Drawing Number
RDO/7/26/A/EE/D2pp

Date
August 2026
Drawn by
Bob Owles

Scale
1:100 @ A3
Checked by
NCO

Cantley Drawing Services
20 Cantley Crescent
Wokingham
RG41 1NX
0781 803 2212