



5 metres

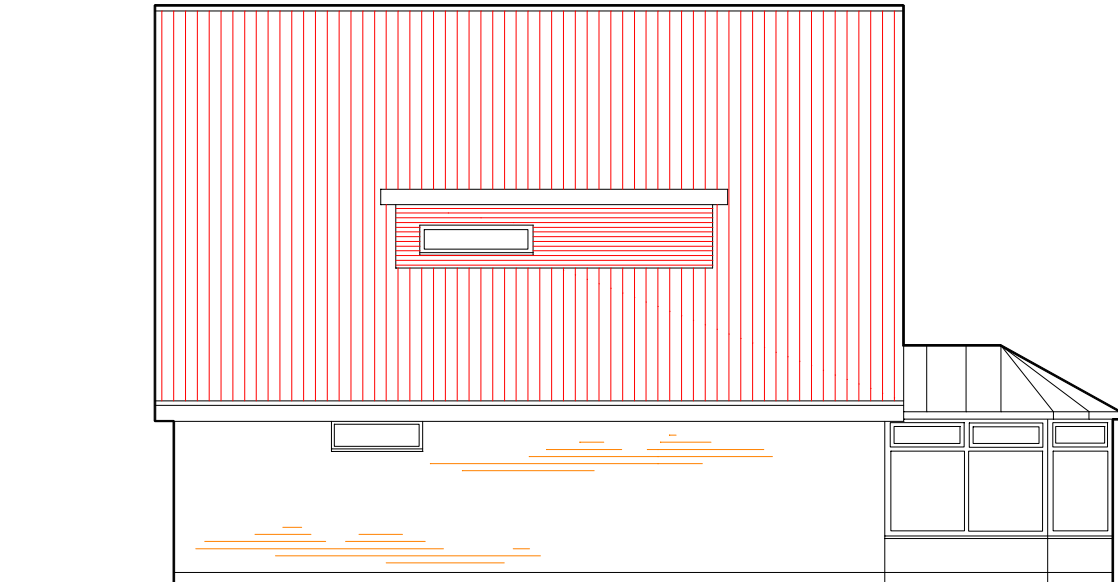

side elevation



rear elevation

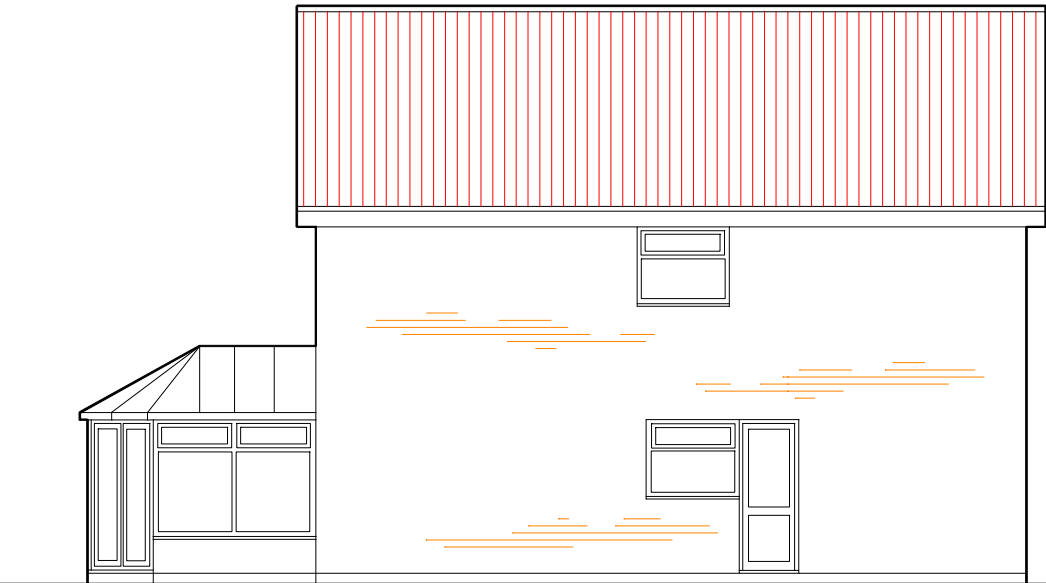

side elevation



front elevation

existing elevations

ISSUE A INTRO 26/11/24		Client		Mr and Mrs Steedman	
Project Proposed single storey rear extension,part garage conversion + front and garage door relocatioin at 38o Barkham Rd RG41 4DL		Scale 1:100		Date: November 2024	
		Drawing title		Existing elevations	
		Drg No		3219-201	