



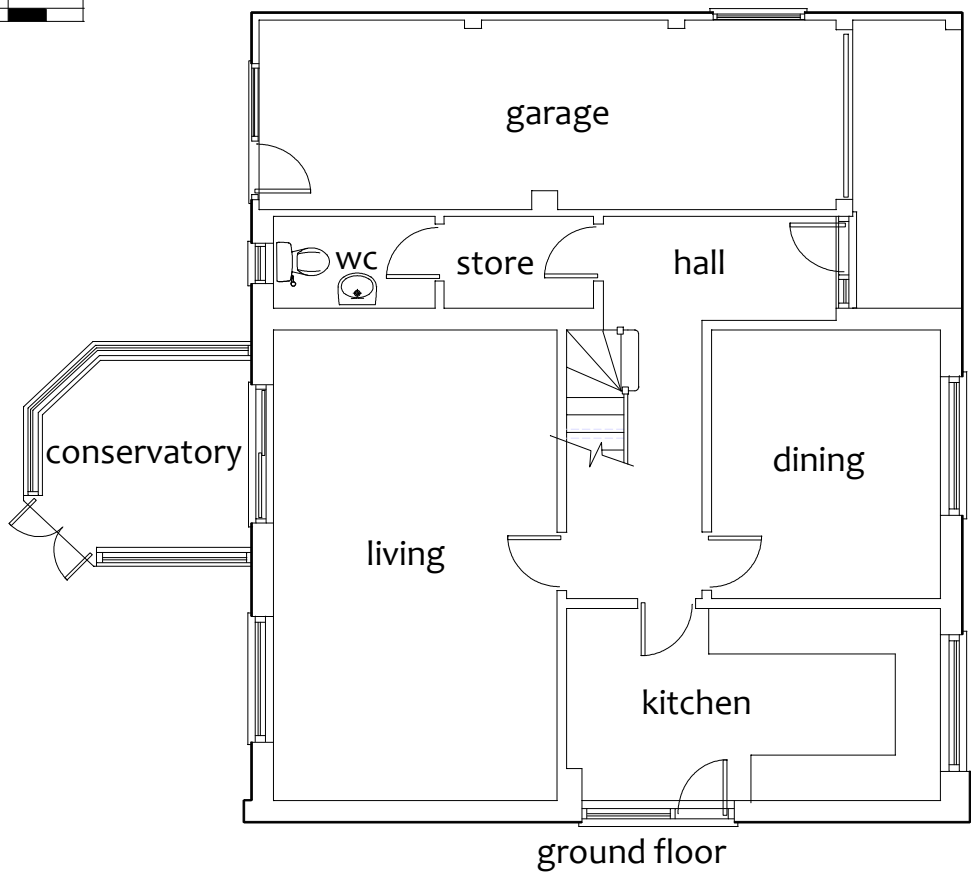


ground floor

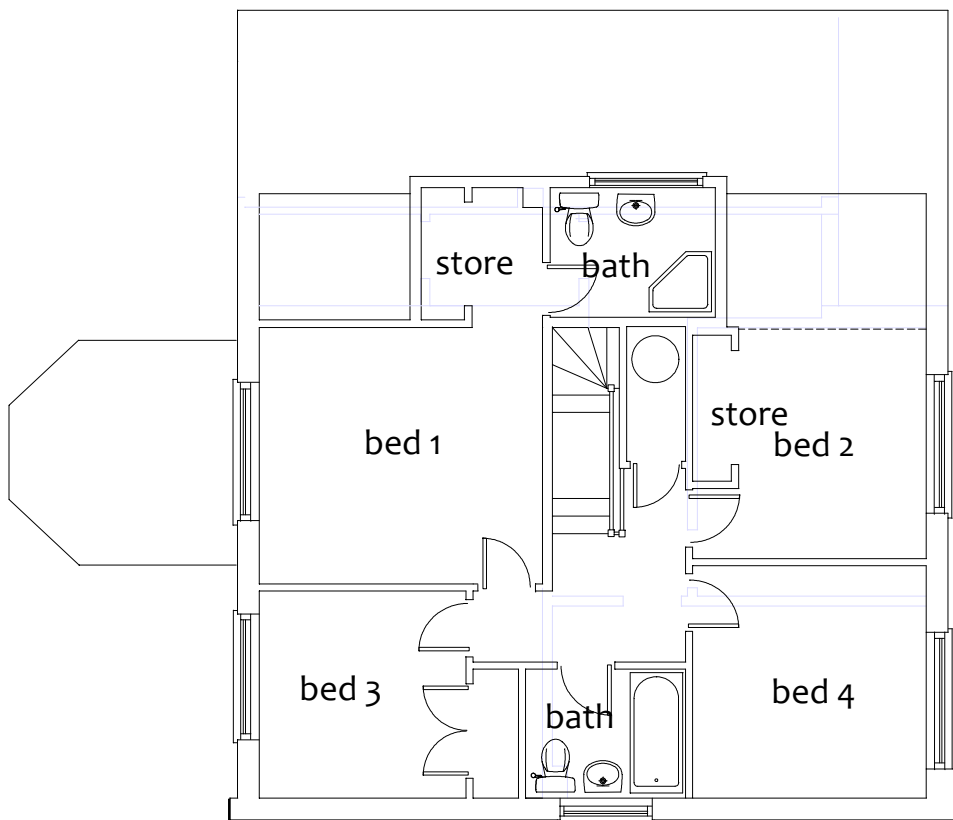

upper floor

existing floor plans

Note:
Upper floor layout is
unchanged

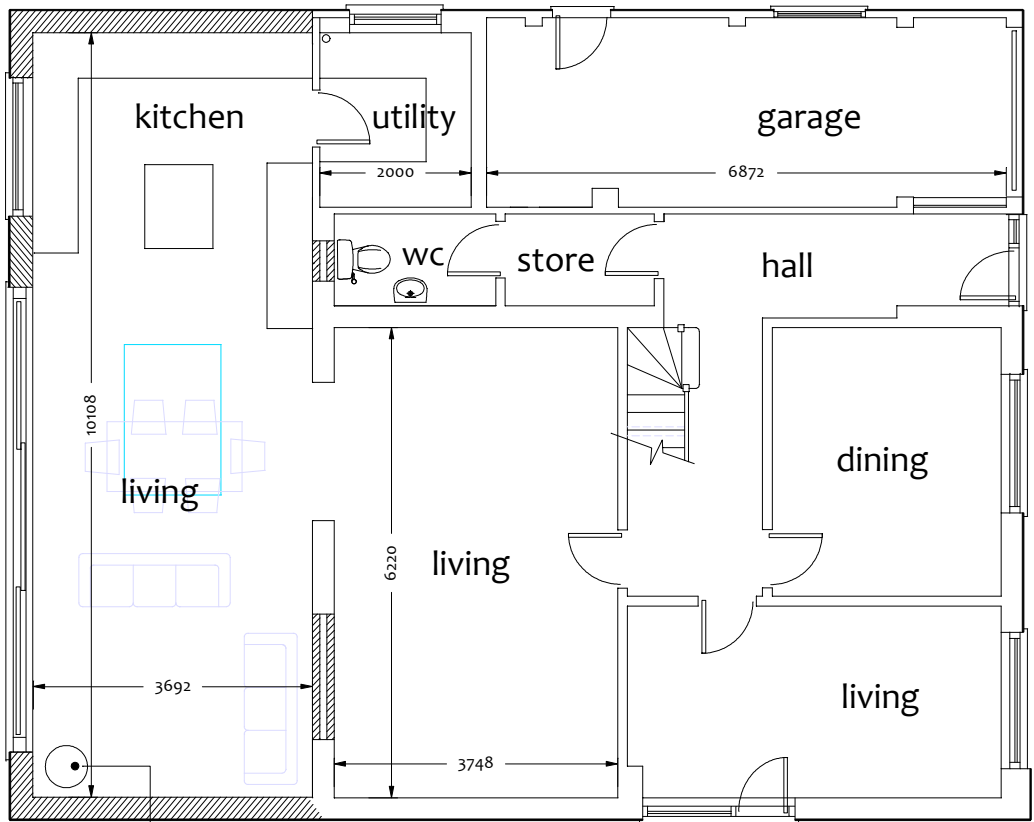

proposed ground floor

ISSUE A INTRO 26/11/24

Project
Proposed single storey rear extension, part
garage conversion + front and garage door
relocation at 380 Barkham Rd RG41 4DL

Drawing title
Floor plans

Client
Mr and Mrs Steedman
Scale 1:100
Date: November 2024

Drg No
3219-202