



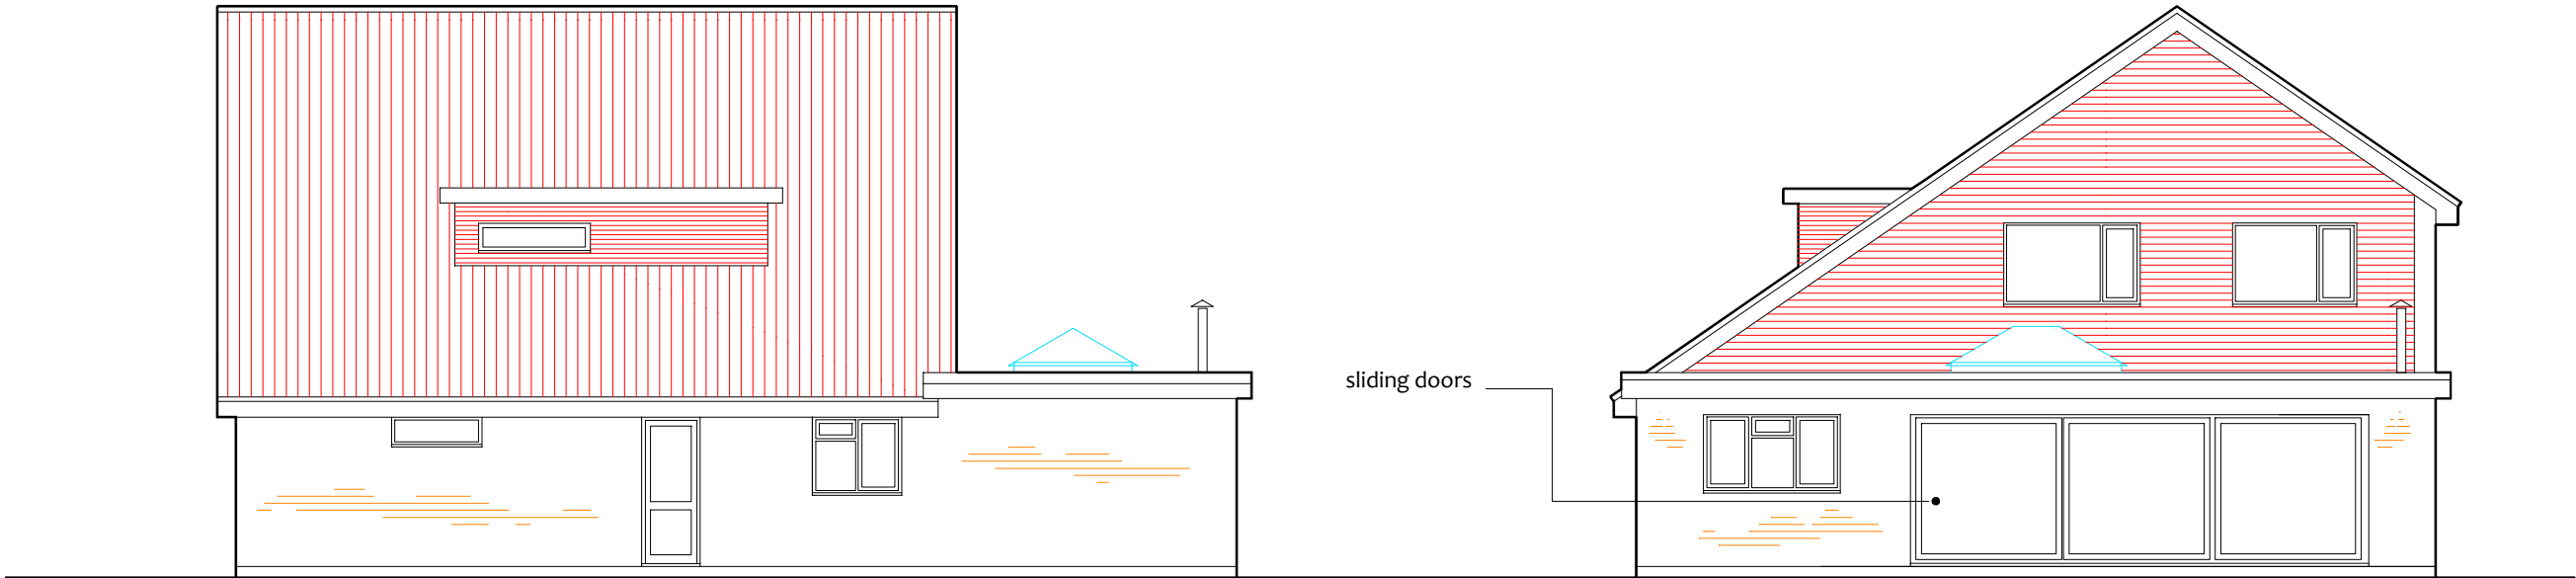

side elevation

rear elevation

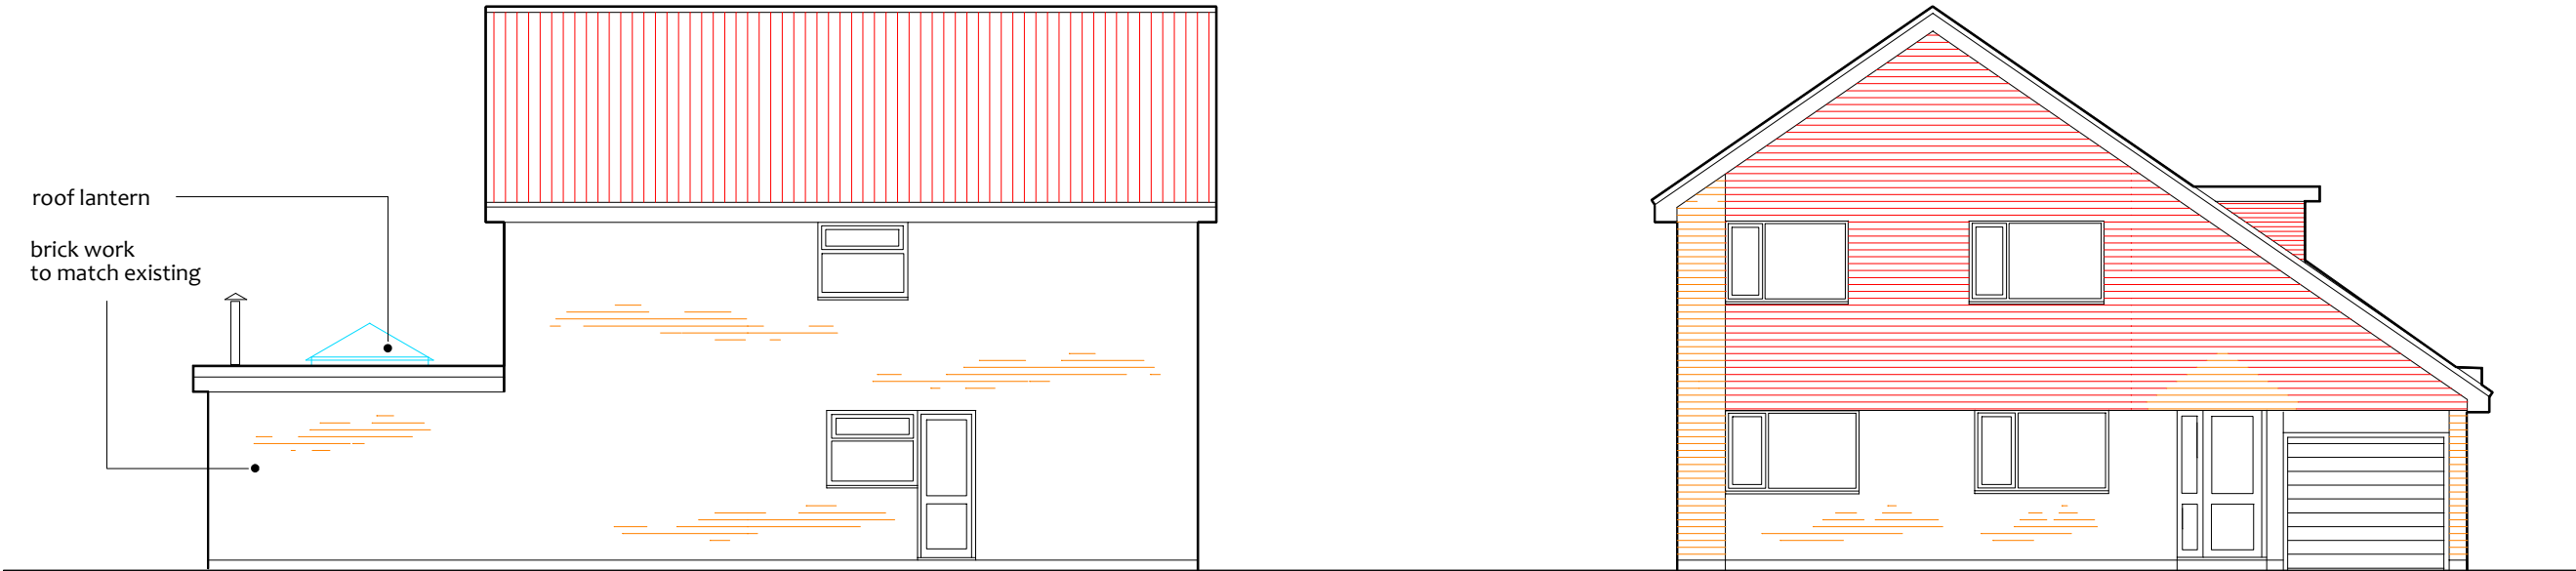

side elevation

front elevation

Project Proposed single storey rear extension, part garage conversion + front and garage door relocation at 380 Barkham Rd RG41 4DL	Client Mr and Mrs Steedman	
	Scale 1:100	Date: November 2024
Drawing title Proposed elevations	Drg No 3219-203	