


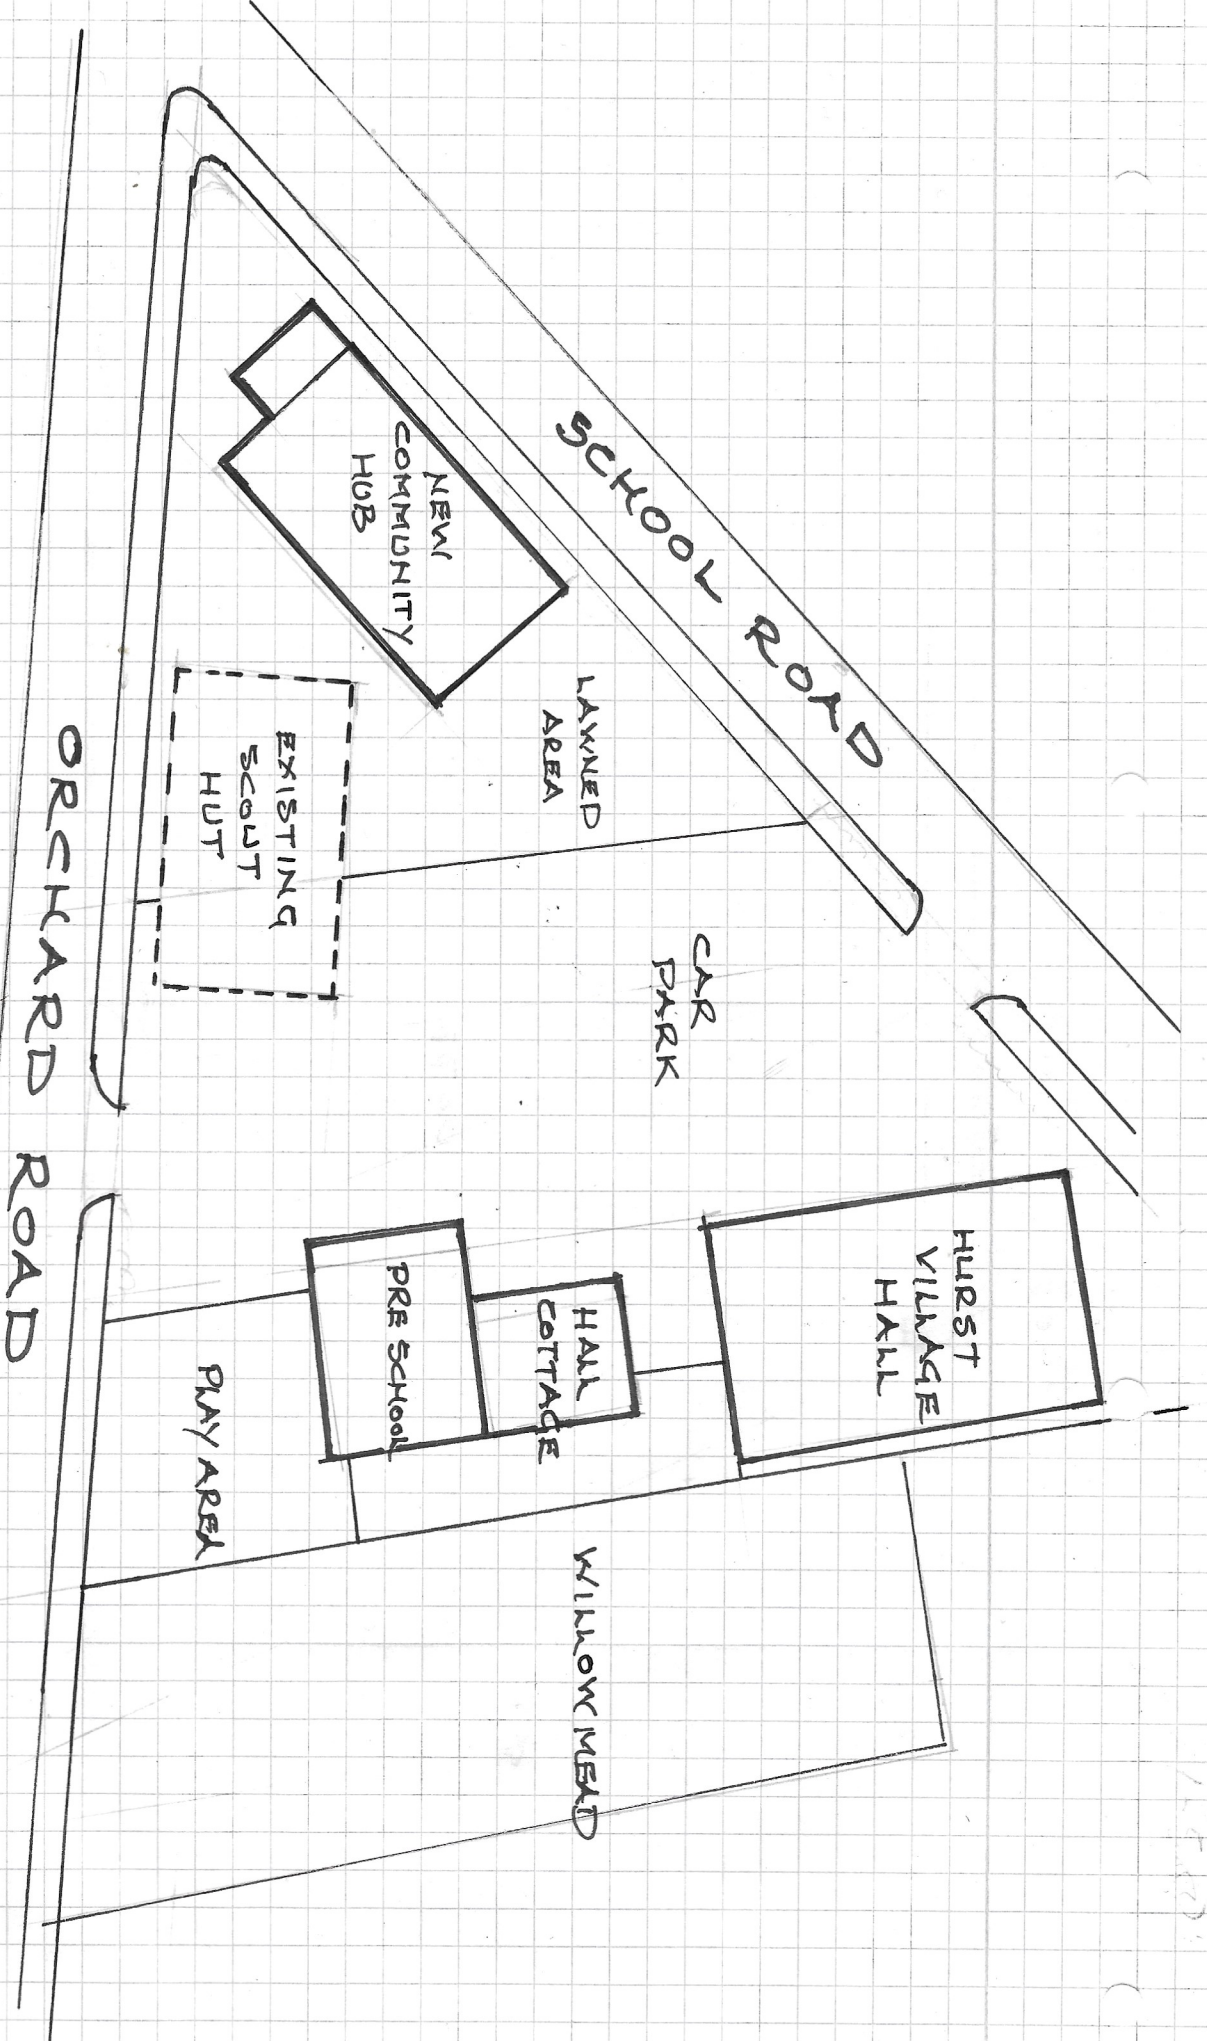

SITE PLAN

REV 'A'

SCALE 1:500

PROPOSED NEW COMMUNITY HUB

HURST VILLAGE HALL

SCHOOL ROAD, HURST, RG10 0DR