


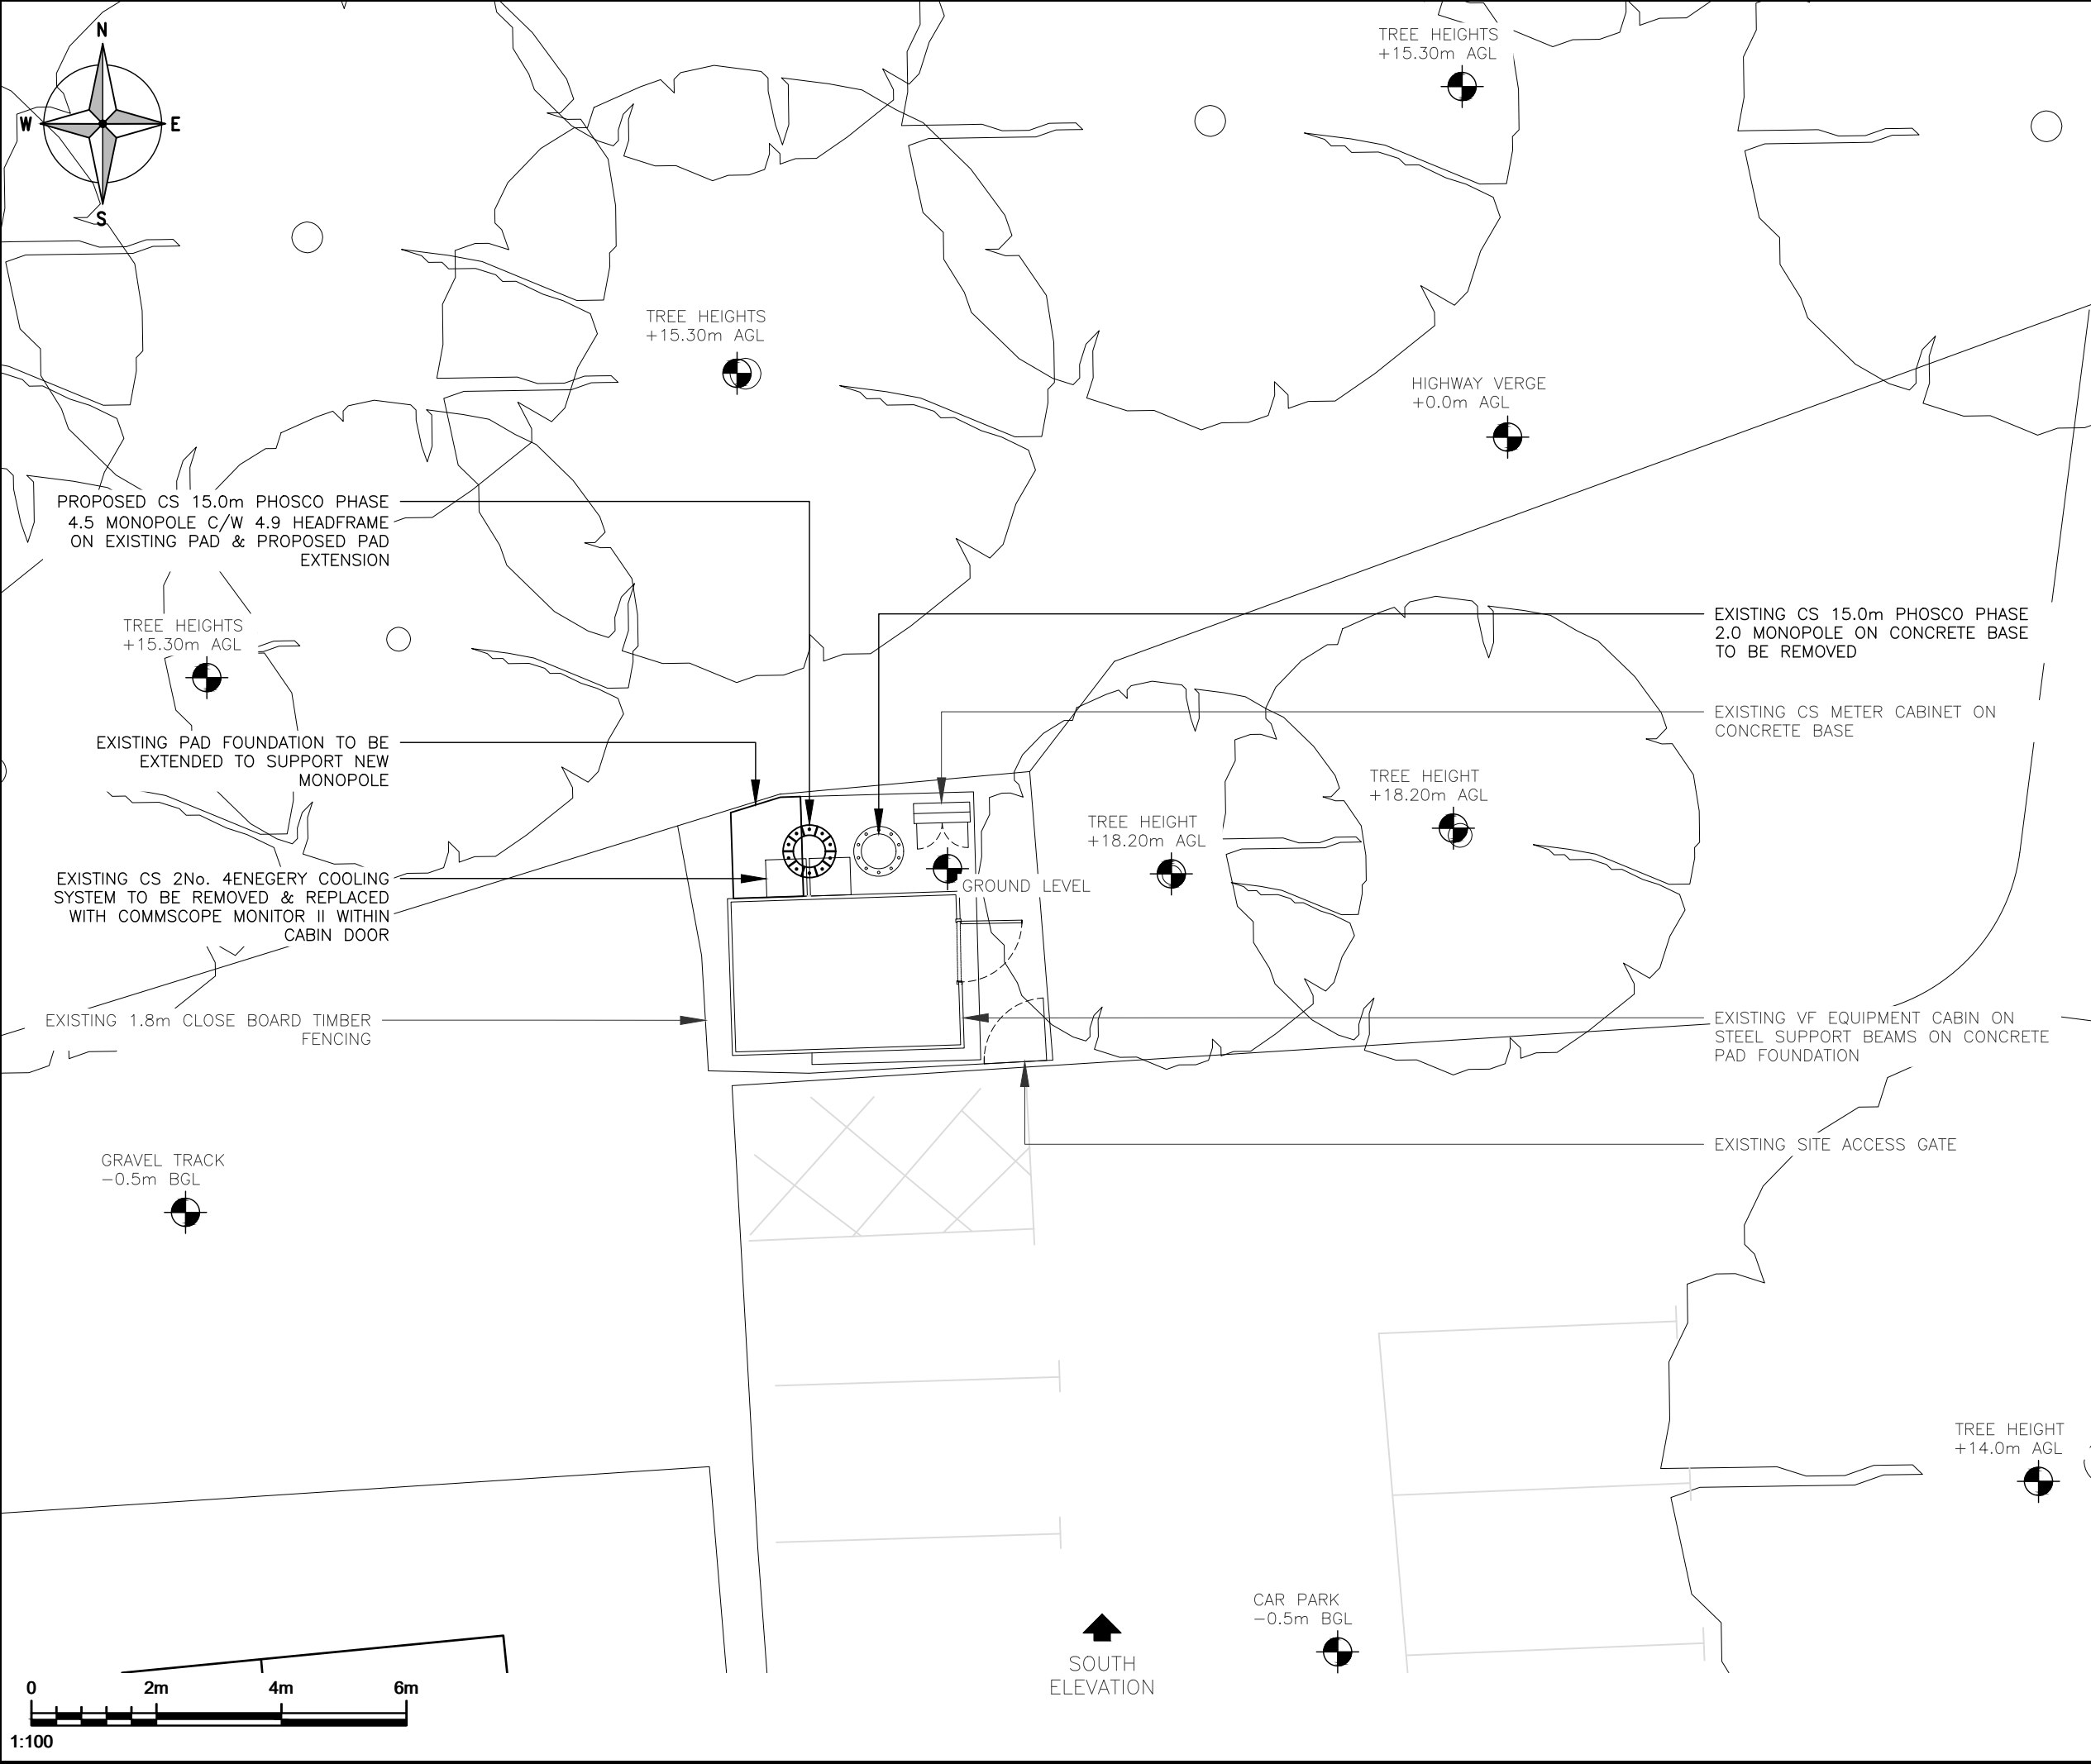

ALL DIMENSIONS ARE IN mm UNLESS NOTED OTHERWISE

N.G.R | E: 473083 | N: 168818

NOTES:

1B	MAJOR AMENDMENT	JB	TC	06/06/25
REV	MODIFICATION	BY	CH	DATE



BEACONCOMMS
TELECOMMUNICATIONS INFRASTRUCTURE
UNIT E3 PITTS CLEAVE INDUSTRIAL ESTATE, TAVISTOCK, DEVON, PL19 0PW
sales@beaconcomms.co.uk Tel: +44 (0)1822 610610



cornerstone

Cell Name		Opt.
SHINFIELD		-
Cell ID No		
CSID	☒ VF	☐ TEF
12140030	1264_52	N/A
Project No.	☐ TM Cell ID	☐ N/A
E311278	N/A	N/A
Site Address / Contact Details		
SHINFIELD ROAD SHINFIELD READING BERKSHIRE RG2 9BP		
Drawing Title: PROPOSED SITE PLAN		
Purpose of issue: PLANNING		Dwg Rev:
Drawing Number: 201		1B
Surveyed By: INS	Original Sheet Size: A3	Pack Issue:
Drawn: JB	Date: 06/06/25	Checked: TC
Date: 06/06/25		1B